


Do not scale directly from this drawing. All discrepancies are to be brought to the attention of the Practice.
The copyright to this drawing is owned by Trevor A Clay RIBA Ltd.

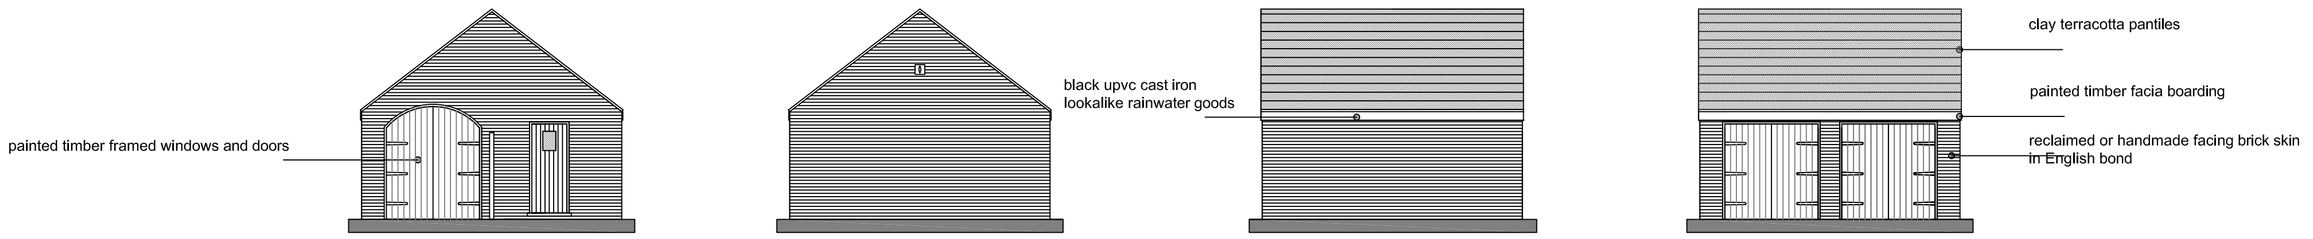


PROPOSED PLOT 1 GARAGE AND STORE ELEVATIONS (plot 3 to be mirrored)

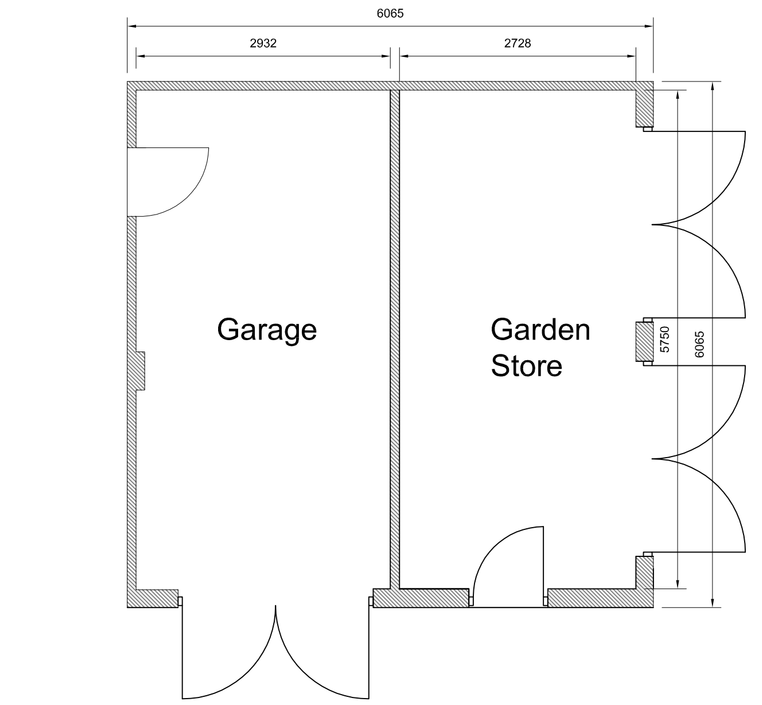

PROPOSED PLOT 1 GARAGE AND STORE FLOOR PLAN (plot 3 to be mirrored)

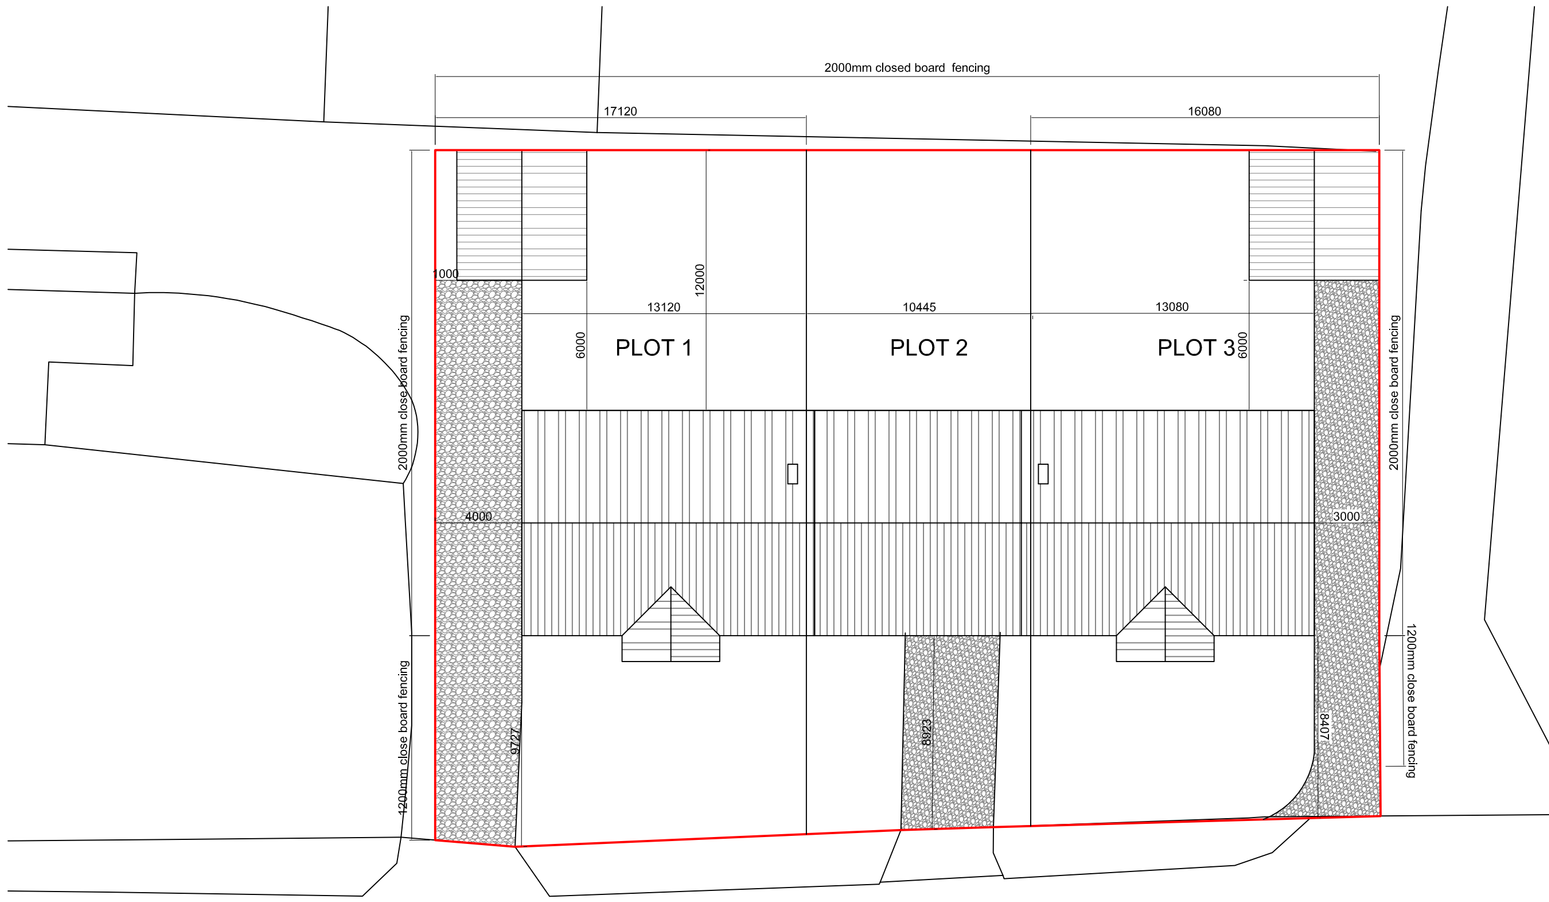

PROPOSED BLOCK PLAN

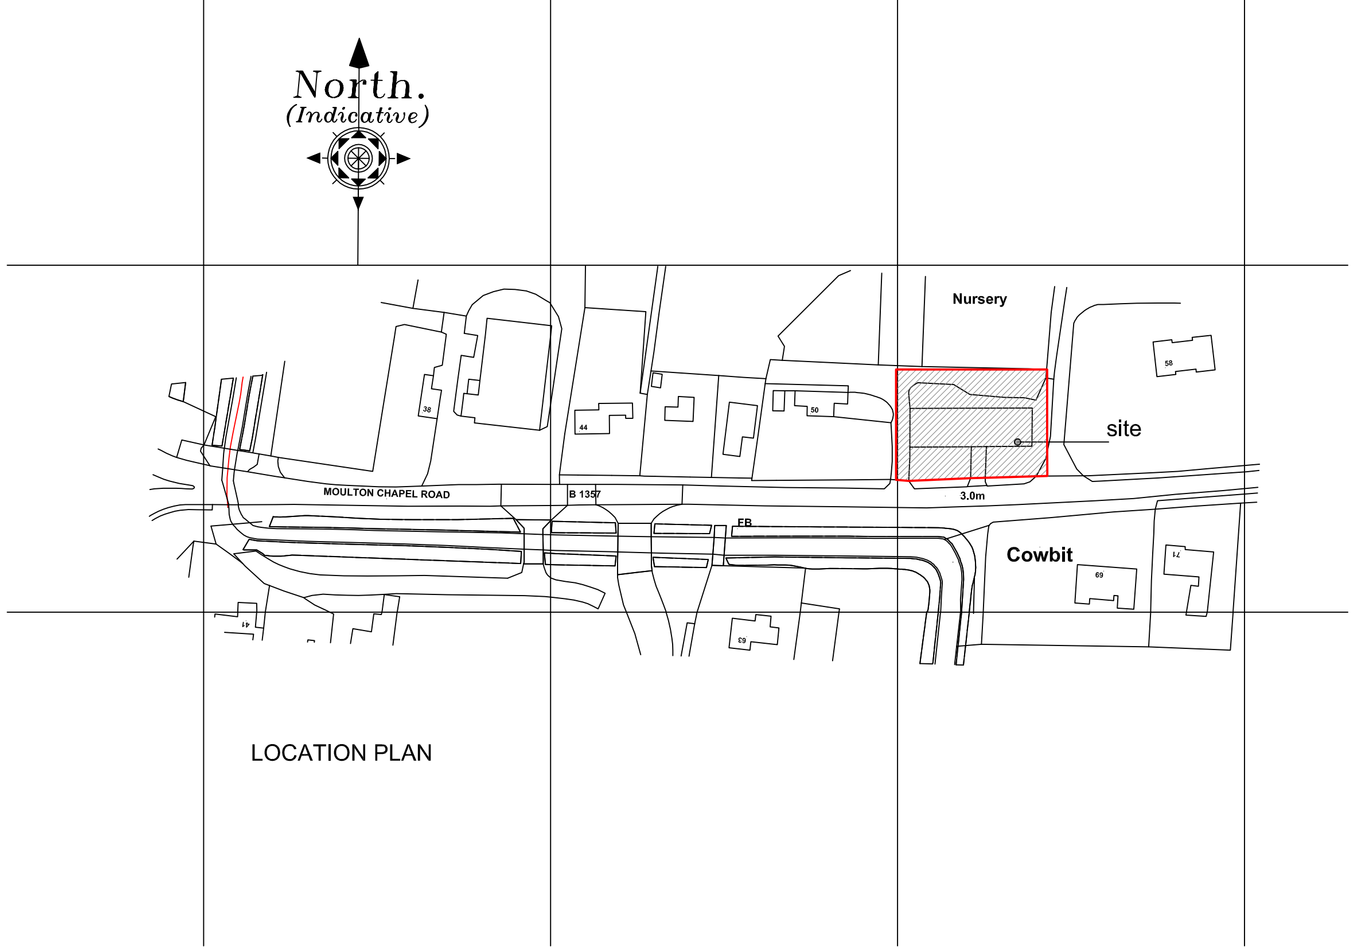

LOCATION PLAN

Revision	Date	Drawn	Description

Client: Paul Greenaway

Project: Proposed barn conversion Adj. to 50 Moulton Chapel Road Cowbit Spalding PE12 0XD

Drawing: Planning (garage, block and location plan)

Scale 1:50, 1:100, 1:200, 1:1250 @ A1 Drawn AWM Checked TAC Date 05/09/2016

Drawing No. 16/451/PA/006

Trevor A Clay RIBA Ltd, 14 Old Fendike Road, Weston Hills, Spalding, Lincs. PE126DD
01406 380027 07778 597975 trevor@tacarchitects.co.uk www.tacarchitects.co.uk