
SCALE 1 : 100
SCALE 1 : 1

0m 1m 2m 4m 6m 8m 10m
0m 10mm 20mm 40mm 60mm 80mm 100mm

DO NOT SCALE THIS DRAWING. THE CONTRACTOR IS DEEMED TO HAVE CHECKED ALL DIMENSIONS ON SITE AND REPORT ANY DISCREPANCIES TO OGLESBY & LIMB LTD.
THE CONTENTS OF THIS DRAWING ARE COVERED BY COPYRIGHT AND REMAIN THE PROPERTY OF OGLESBY & LIMB LTD. WRITTEN APPROVAL MUST BE OBTAINED FROM OGLESBY & LIMB LTD PRIOR TO DUPLICATION OR REPRODUCTION OF THIS DRAWING OR ITS CONTENTS.
ANY DIMENSIONS NOT SHOWN ARE TO BE CHECKED AND AGREED WITH OGLESBY & LIMB LTD.

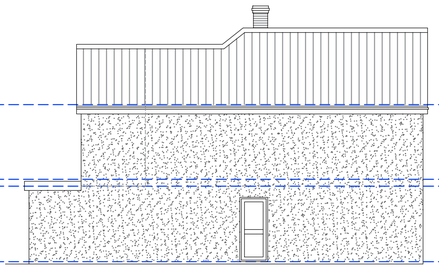


North



East




South

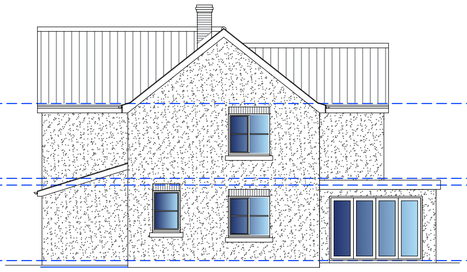


West


Elevations as proposed
Scale 1:100 @ A1

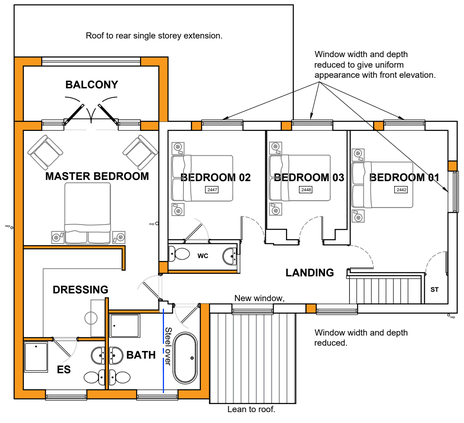

First Floor as proposed
Scale 1:100 @ A1

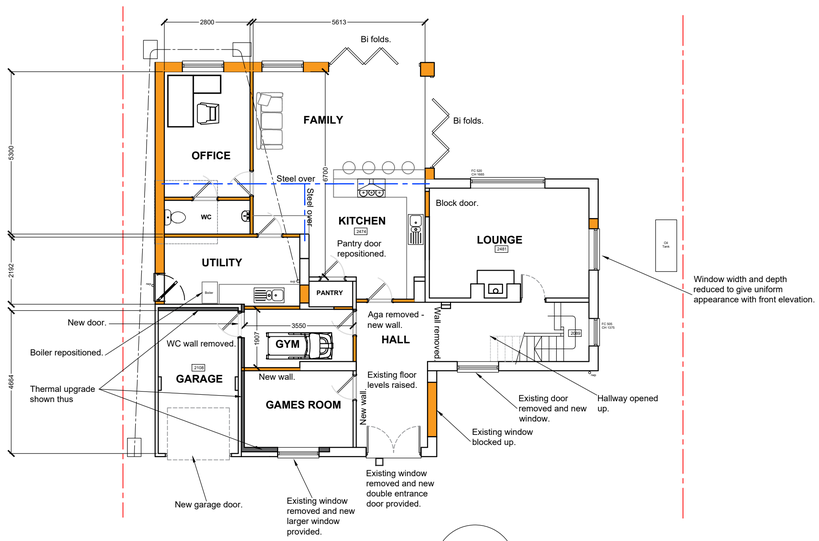

Ground Floor as proposed
Scale 1:100 @ A1

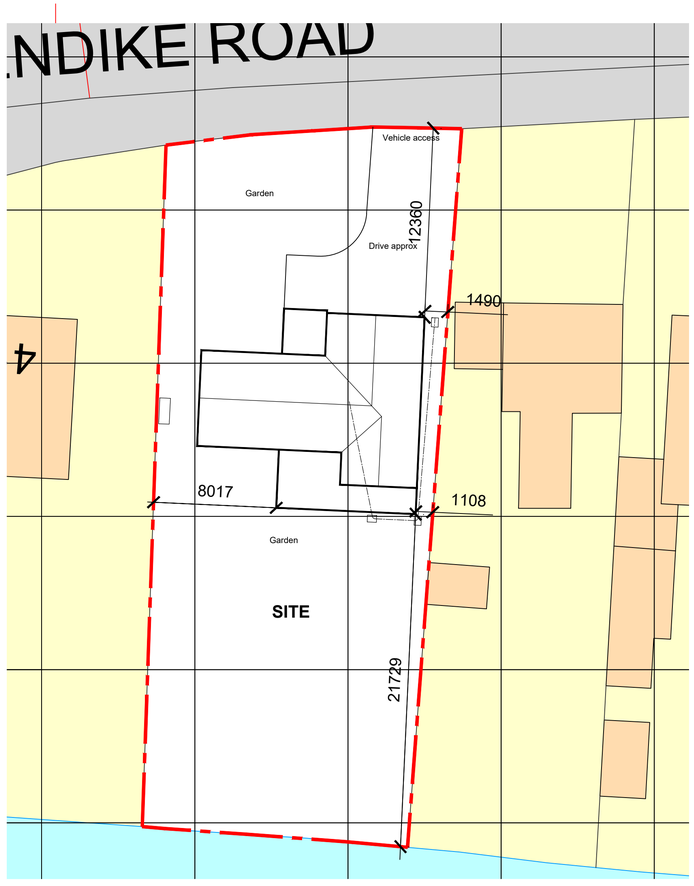

Site Block Plan as proposed
Scale 1:200 @ A1

pr4	01.09.21	Dimensions added to boundary	rcw
pr3	25.08.21	Planning Application Issue	rcw
pr2	11.08.21	Pier added to rear bi fold doors. Brickwork removed - whole facade rendered.	rcw
pr1	28.07.21	Amendments made inline with client email dated 16.07.21	rcw
Ref.	Date	Description	Initial

Oglesby & Limb Ltd
Chartered Architect
Suite 1 Market Chambers
12 Market Place
Spalding, Lincolnshire
PE11 1SL
Tel: 01775 761196
e-mail: design@o-l-ltd.co.uk

Client:
Mr & Mrs Sawyer

Project:
Proposed extension and alterations at
43 Austendyke Road,
Weston Hills,
Spalding.
PE12 6BX

Drawing Title:
Site Plan, Layout & Elevations
AS PROPOSED

PLANNING APPLICATION ISSUE

Date:	July 2021	Scale:	1:100 at A1
Drawn by:	RCW	Checked by:	AJO

Drawing Number:	Rev:
A1548-02	**pr4**