
GENERAL NOTES
This drawing is, at all times, the property of Cooper Architectural Design and may not be copied or used in any manner whatsoever without the written permission of the Architect.
Figured dimensions only to be taken from this drawing. Do not scale.
This drawing must not be used as a contract document and is not to be issued for tender purposes unless stamped and signed by the Architect.
All dimensions and levels must be checked on site by the Contractor before the commencement of any work or the preparation of any shop drawings.
The Architect is not to be responsible for any discrepancies between figured dimensions and actual dimensions on site.
All plant, equipment and services must be installed in accordance with the manufacturers recommendations and all relevant statutory regulations.
The Contractor will be responsible for obtaining all necessary approvals, consents and permissions etc.

CONSTRUCTION OBSERVATION
Copies of this drawing, must be made only with the written permission of Cooper Architectural Design

BUILDING CONTROL
All materials to be new, of best commercial quality and in accordance with modern practice to be used, fixed etc. in strict accordance with manufacturers instructions and relevant Code of Practice.
Workings and systems to conservative Energy Standards in accordance with Part L particularly of Approved Code documents.


HEALTH & SAFETY
The Employer/Client shall ensure that the selected contractor is instructed with and carries out all necessary precautions in accordance with recent H&S Regulations in relation to the site.
The Principal Contractor shall prepare and supply all necessary information in connection with pre-construction Design and Management Regulations or Approved Health & Safety Supervisor will be required.

EXTENT OF THE WORKS
The works and contents of do not be shown on the drawing and details. Work that may not be specifically known by the Architect, should be referred to Client and the Architect shall be deemed to be included.

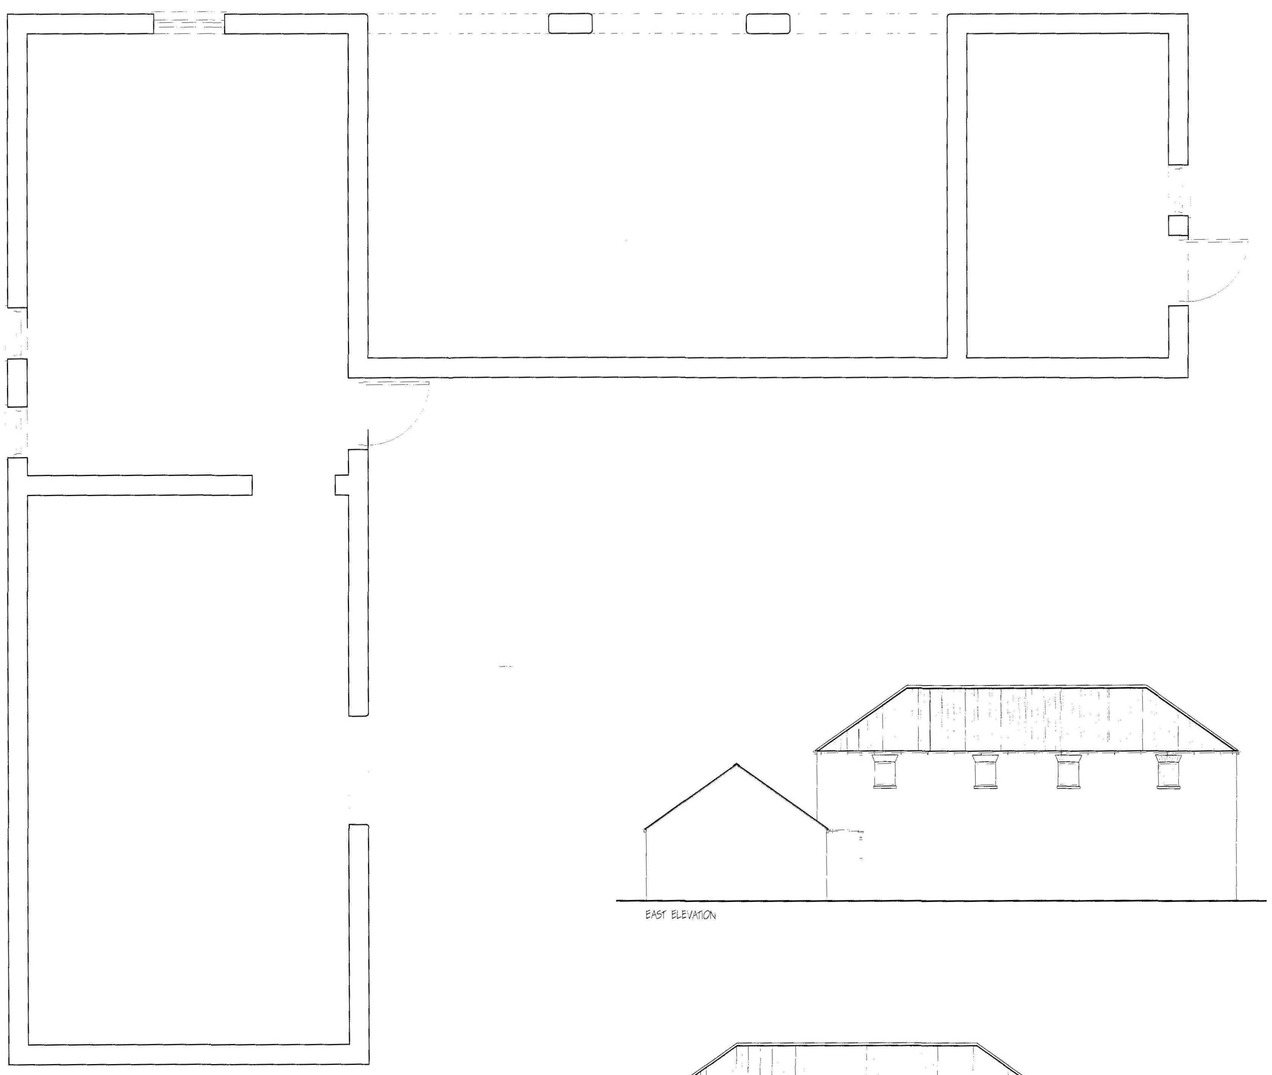


BARN GROUND FLOOR PLAN EXISTING


EAST ELEVATION

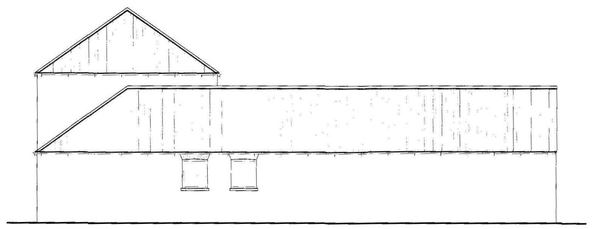

NORTH ELEVATION

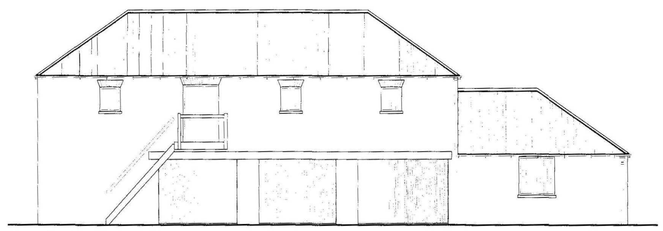

WEST ELEVATION

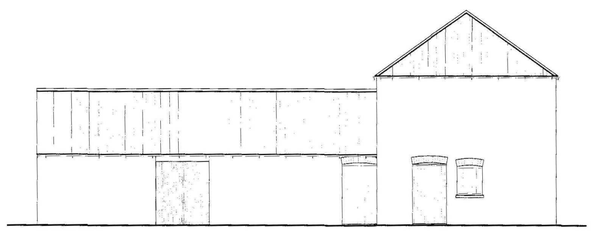

SOUTH ELEVATION

SHDC
Planning & Development
24 NOV 2011
Ref: 0924-11

revision	date	init.	revision details.

COOPER ARCHITECTURAL DESIGN
90 WINSOVER ROAD
SPALDING, LINC'S PE11 1HA
Tel: 01775 711174
Mobile : 07808 125 778
E-MAIL : c.a.d@btconnect.com

Client.
MR & MRS S EARL

Project.
PROPOSED REPLACEMENT DWELLING
NEW ENGLAND FARM
DELGATE BANK
WESTON HILLS
PE12 6DW

Drawing.
EXISTING BARN
FLOOR PLAN - ELEVATIONS

Scale 1:50	Drawing No. 1114-03
Date. NOV. 11	Drawn. J.C.