


GROUND FLOOR PLAN

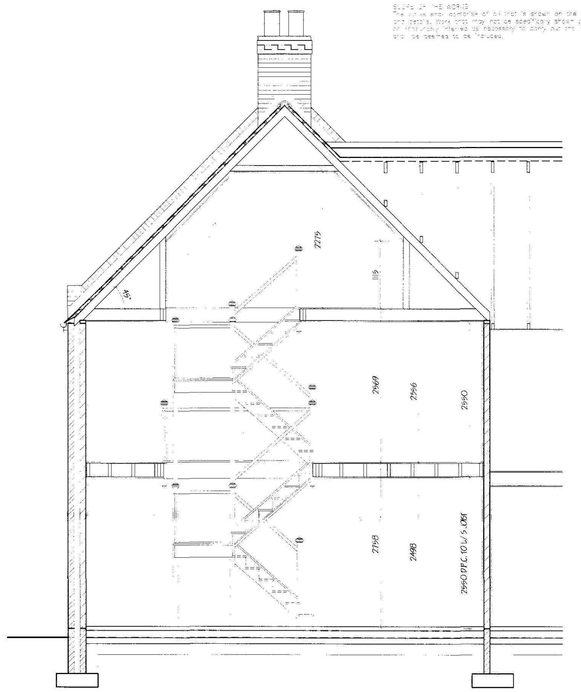

SECTION A - A

GROUND FLOOR PLAN

SHDC
Planning & Development
24 NOV 2011
Ref: 0922-11

revision	date	init.	revision details.

COOPER ARCHITECTURAL DESIGN
90 WINSOVER ROAD
SPALDING, LINC'S PE11 1HA
Tel: 01775 711174
Mobile : 07808 125 778
E-MAIL : c.a.d@btconnect.com

Client.
MR & MRS S EARL

Project.
PROPOSED REPLACEMENT DWELLING
NEW ENGLAND FARM
DELGATE BANK
WESTON HILLS
PE12 6DW

Drawing.
GROUND FLOOR - SECTION

Scale 1:50	Drawing No. 1114-01
Date. NOV. '11	Drawn. J.C.