
©Design Copyright reserved. Written consent must be obtained before copying or reproducing this drawing. Do not scale from this drawing, use dimensioned figures only. Contractors are responsible for taking and checking site dimensions. Any discrepancy must be reported to the architect immediately.




Existing Rear Elevation

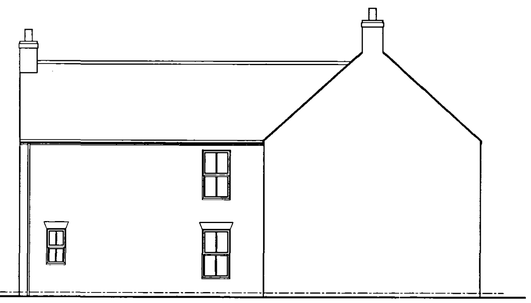

Existing Side Elevation




Existing Side Elevation

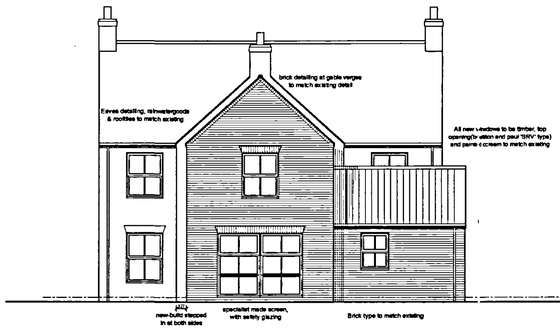


Proposed Rear Elevation




Proposed Side Elevation

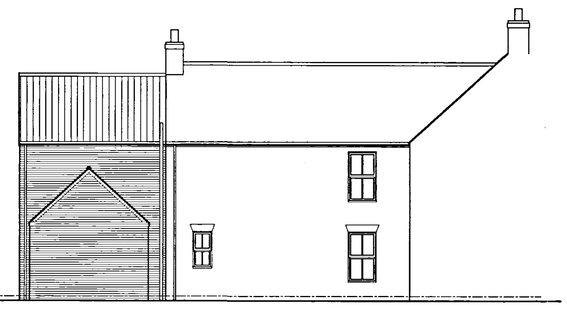


Proposed Side Elevation

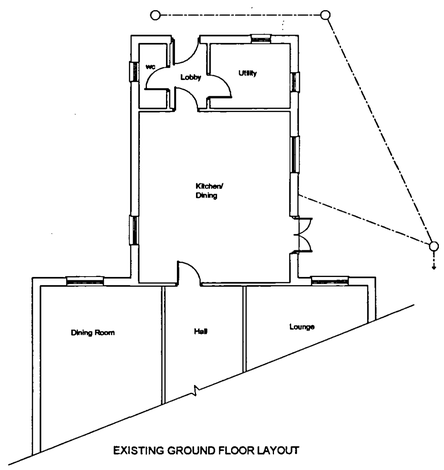


EXISTING GROUND FLOOR LAYOUT

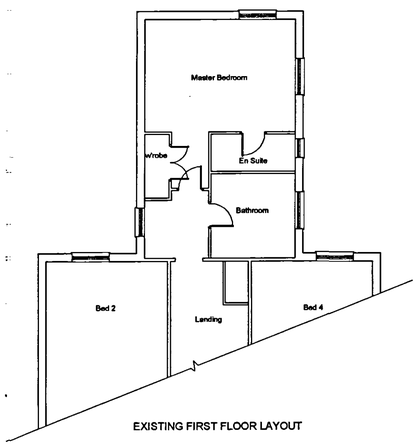

EXISTING FIRST FLOOR LAYOUT

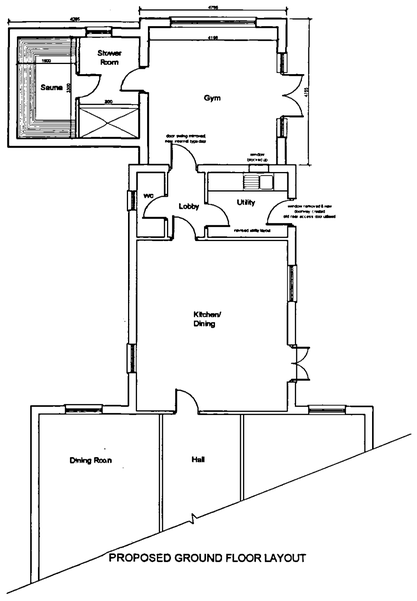

PROPOSED GROUND FLOOR LAYOUT

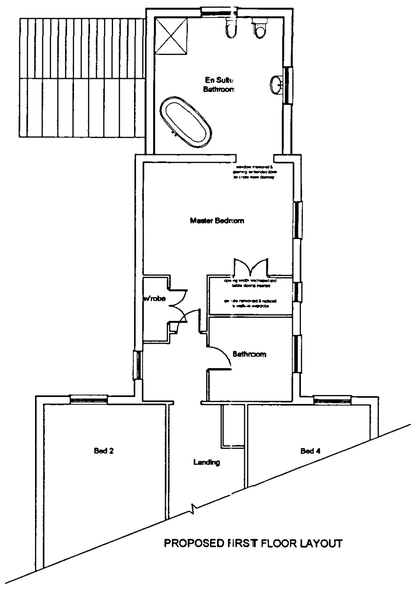

PROPOSED FIRST FLOOR LAYOUT

SBDC
Planning & Development
16 JUL 2007
Ref: 0950/07
DETERMINED PLAN

CB Design Group
Chartered Architects + Planning Consultants
NFU Buildings - Camelgate - Spalding - Lincolnshire PE12 6ET
Telephone 01-775 722241 Fax 01-775 769986
Email enquiries@cblnewhomes.co.uk
Member of The Royal Institute of British Architects
Member of Chartered Institute of Architectural Technologists

Client: Mr & Mrs M Walker

Scale: 1:100

Project: Proposed Extension To: No. 4 Pinfold Lane Weston Lincolnshire

Date: June 2007

Drawn by: LPR

Drawing No.: 2024/001

Title: Planning Drawing

Revision:

A1