
©Design Copyright reserved. Written consent must be obtained before copying or reproducing this drawing. Do not scale from this drawing, use dimensioned figures only. Contractors are responsible for taking and checking site dimensions. Any discrepancy must be reported to the architect immediately.




Existing Rear Elevation

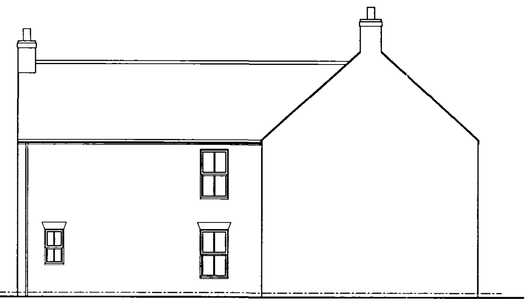


Existing Side Elevation




Existing Side Elevation

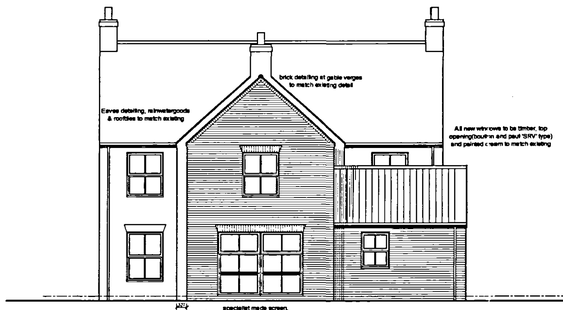


Proposed Rear Elevation

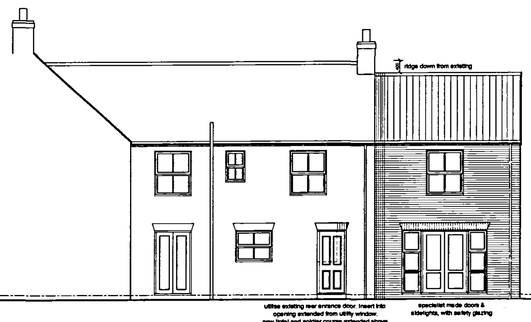


Proposed Side Elevation

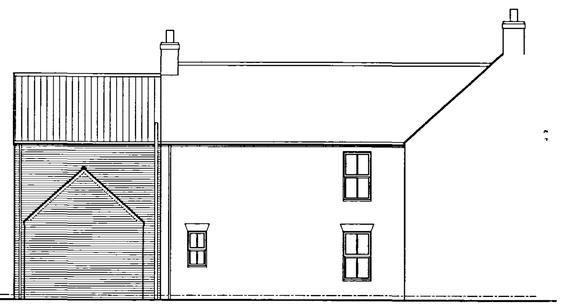


Proposed Side Elevation

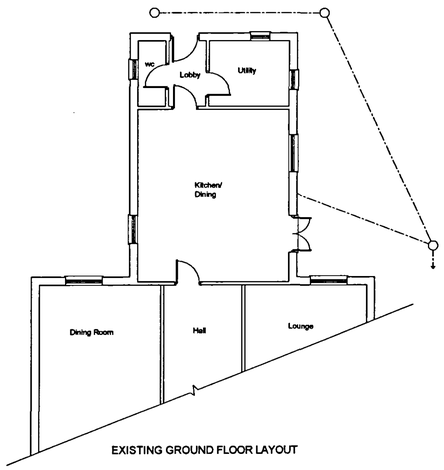


EXISTING GROUND FLOOR LAYOUT

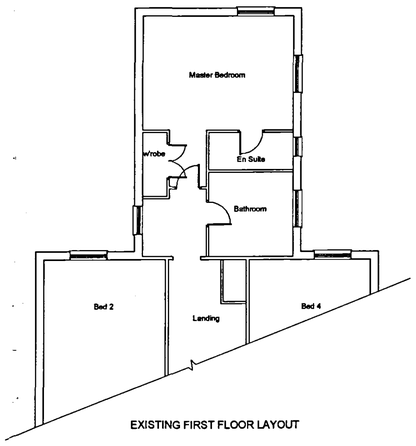

EXISTING FIRST FLOOR LAYOUT

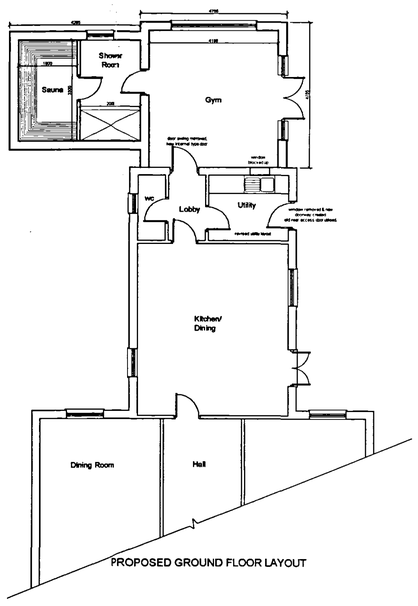

PROPOSED GROUND FLOOR LAYOUT

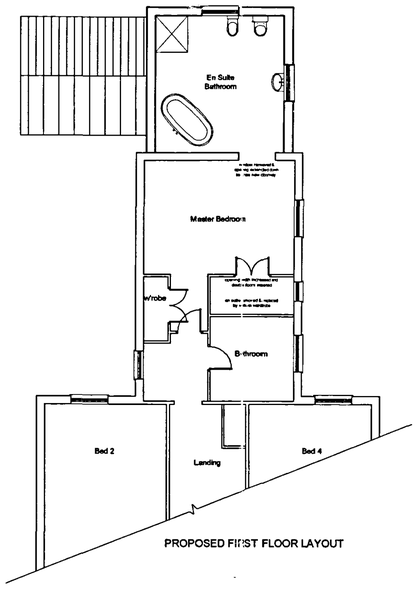

PROPOSED FIRST FLOOR LAYOUT

DETERMINED PLAN

Received
Planning & Development
16 JUL 2007
Ref: 0950/07

CB Design Group
Chartered Architects + Planning Consultants
NFU Buildings - Camelgate - Spalding - Lincolnshire PE12 6ET
Telephone 01-775 722241 Fax 01-775 769986
Email enquiries@cblnewhomes.co.uk

Client: Mr & Mrs M Walker

Scale: 1:100

Project: Proposed Extension To: No. 4 Pinfold Lane, Weston, Lincolnshire

Date: June 2007

Drawn by: LPR

Drawing No.: 2024/001

Title: Planning Drawing

Revision:

A1