

ALL DIMENSIONS AND SETTING OUT ARE TO BE VERIFIED ON SITE AND ALL DISCREPANCIES REFERRED TO THE ARCHITECT BEFORE WORK COMMENCES

OUTFALL DETAILS

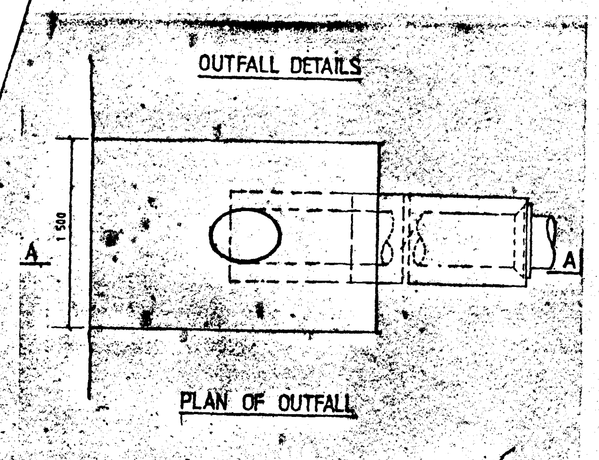

PLAN OF OUTFALL

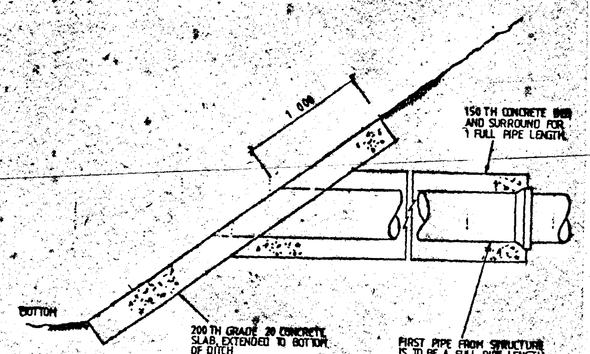

SECTION A-A

N.B. The Contractor must take Extreme Care within the Hatched Area whilst Carrying out Any Excavations. These Are Known with the Area Electric Cables And Gas Pipelines. The Exact Location Are Not Known.

N.B. All Levels Relate to O.S. Datum. Located on St. Marys Church - Weston Value - 4.67m A.O.D.

For Details of Requirements Within Existing Switchroom Encl. Letter Ref. to Drawing No 4770L/39

Detail of Wheel Stop to Edge of Lorry Park.

A - Lagoon and Stormwater Drains added and revised 2.12.96

Revisions.

SOUTH HOLLAND DC HOUSING & PLANNING 11 DEC 1996 Ref.

Lingarden Limited — Client

Proposed Daffodil Shed — Job

Stonegate, Weston, Spalding — Drawing

Revised Layout


1 : 500 — Scale

July 1996 — Date

4770L/35A — Number

copyright reserved

JOHN ROBERTS ARCHITECTS LIMITED
ARCHITECTS DESIGN AND PLANNING CONSULTANTS
1 James Street Lincoln LN2 1QD Tel (0522) 533441 Fax 512988
1 Devonshire Street London W1N 1FA Tel (01) 637-4141 Fax 01 637 2629

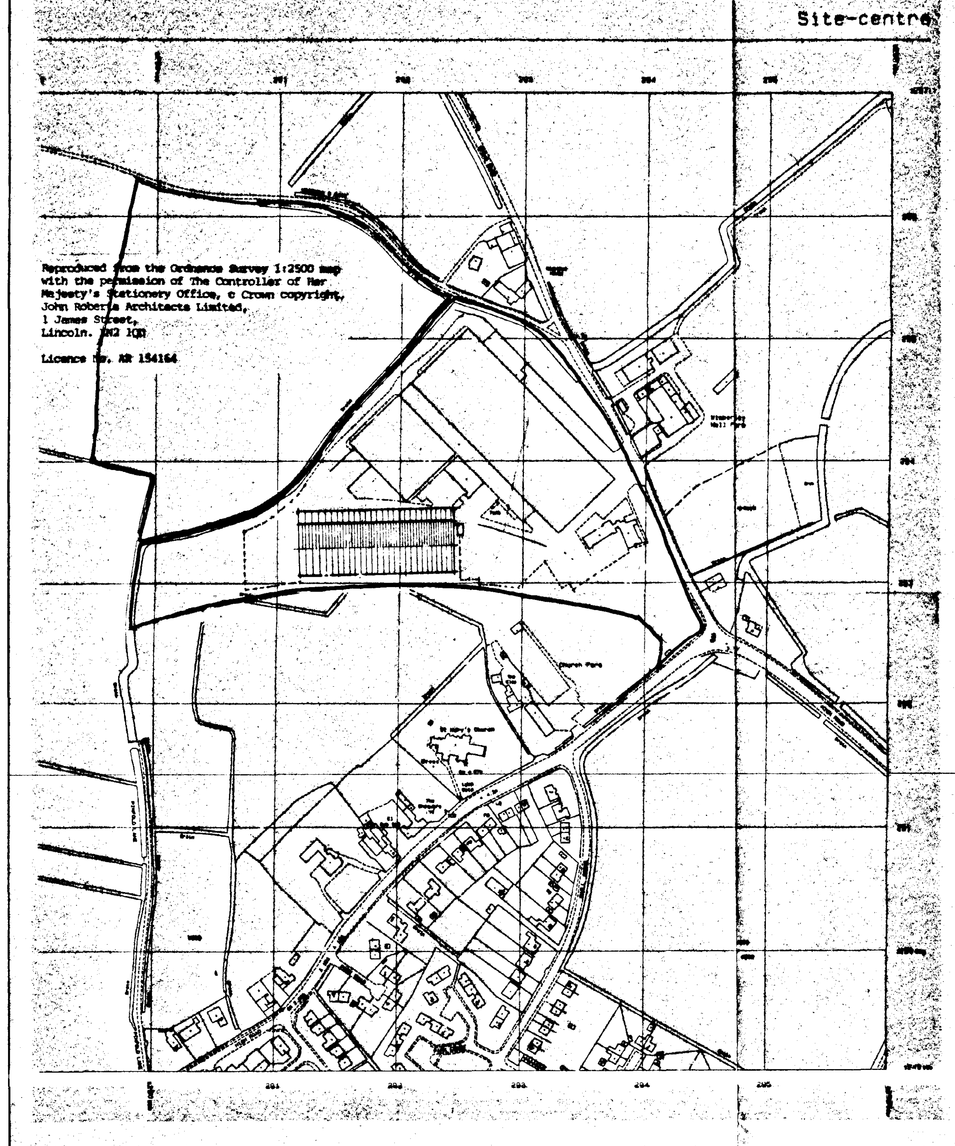

Site Location Plan 1:2500

ALL DIMENSIONS AND SETTING OUT ARE TO BE VERIFIED ON SITE AND ALL DISCREPANCIES REFERRED TO THE ARCHITECT BEFORE WORK COMMENCES.

Ref B 9.10.96 SITE LOCATION PLAN ADDED

DETERMINED PLAN


SOUTH HOLLAND DC HOUSING & PLANNING 11 OCT 1996 Ref: S851/96

Lingarden Limited	client
Proposed Daffodil Shed	job
Stonegate, Weston, Spalding	
Revised Layout	drawing
1 : 500	scale
July 1996	date
4770L/30 B	number

copyright reserved

JOHN ROBERTS ARCHITECTS LIMITED
ARCHITECTS DESIGN AND PLANNING CONSULTANTS
1 James Street Lincoln LN2 1QD Tel (0522) 533441 Fax 512888
1 Devonshire Street London W1N 1FX Tel (01) 6374141 Fax 01 637 2629

Site centre

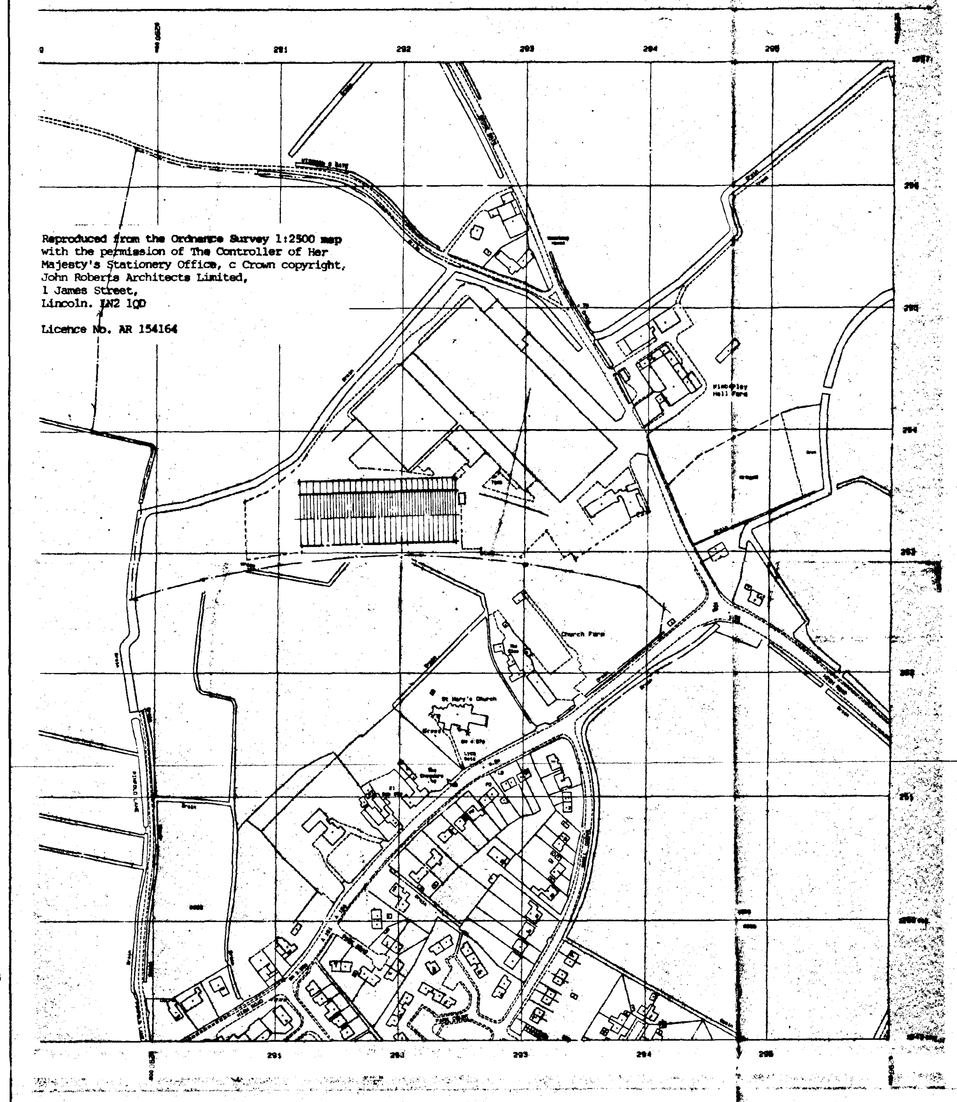

Reproduced from the Ordnance Survey 1:2500 map
with the permission of The Controller of Her
Majesty's Stationery Office, c Crown copyright,
John Roberts Architects Limited,
1 James Street,
Lincoln. LN2 1QD

Licence No. AR 154164

Site Location Plan 1:2500

ALL DIMENSIONS AND SETTING OUT ARE TO BE VERIFIED ON SITE AND ALL DISCREPANCIES REFERRED TO THE ARCHITECT BEFORE WORK COMMENCES.

SOUTH HOLLAND DC
HOUSING & PLANNING
14 APR 1997
Ref: 0951/96

AMENDED PLAN
Ref. A2

Rev B 9/10/96 SITE LOCATION PLAN ADDED

Lingarden Limited (client)

Proposed Daffodil Shed (job)

Stonegate, Weston, Spalding

Revised Layout (drawing)

1 : 500 (scale)


January 1997 (date)

4770L-42 A (number)


copyright reserved

JOHN ROBERTS ARCHITECTS LIMITED
ARCHITECTS DESIGN AND PLANNING CONSULTANTS
1 James Street Lincoln LN2 1QD Tel (01522) 532661 Fax 510666
1 Devonshire Street London W1N 1FS Tel (071) 5374161 Tel 01 637 2679

ALL DIMENSIONS AND SETTING OUT ARE TO BE VERIFIED ON SITE AND ALL DISCREPANCIES REFERRED TO THE ARCHITECT BEFORE WORK COMMENCES

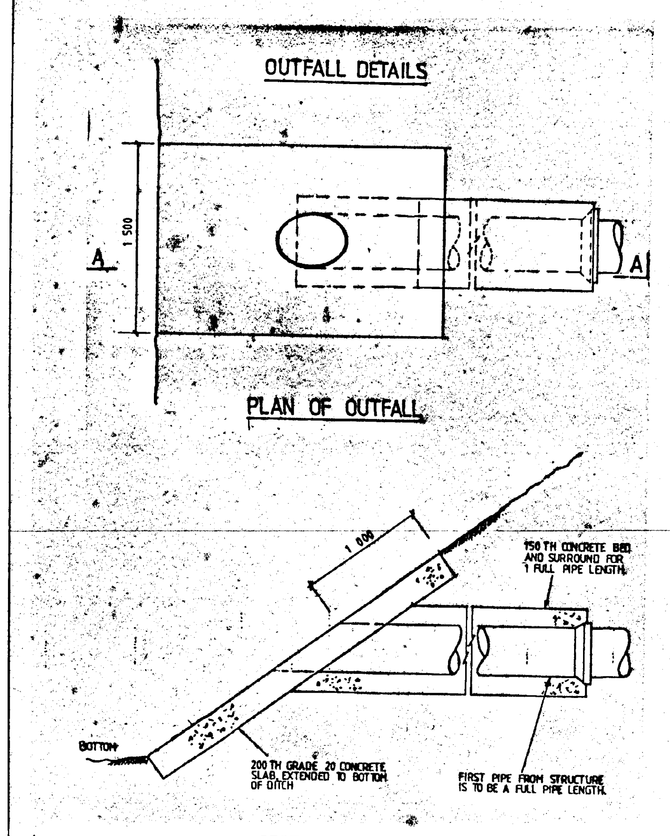

SECTION A-A

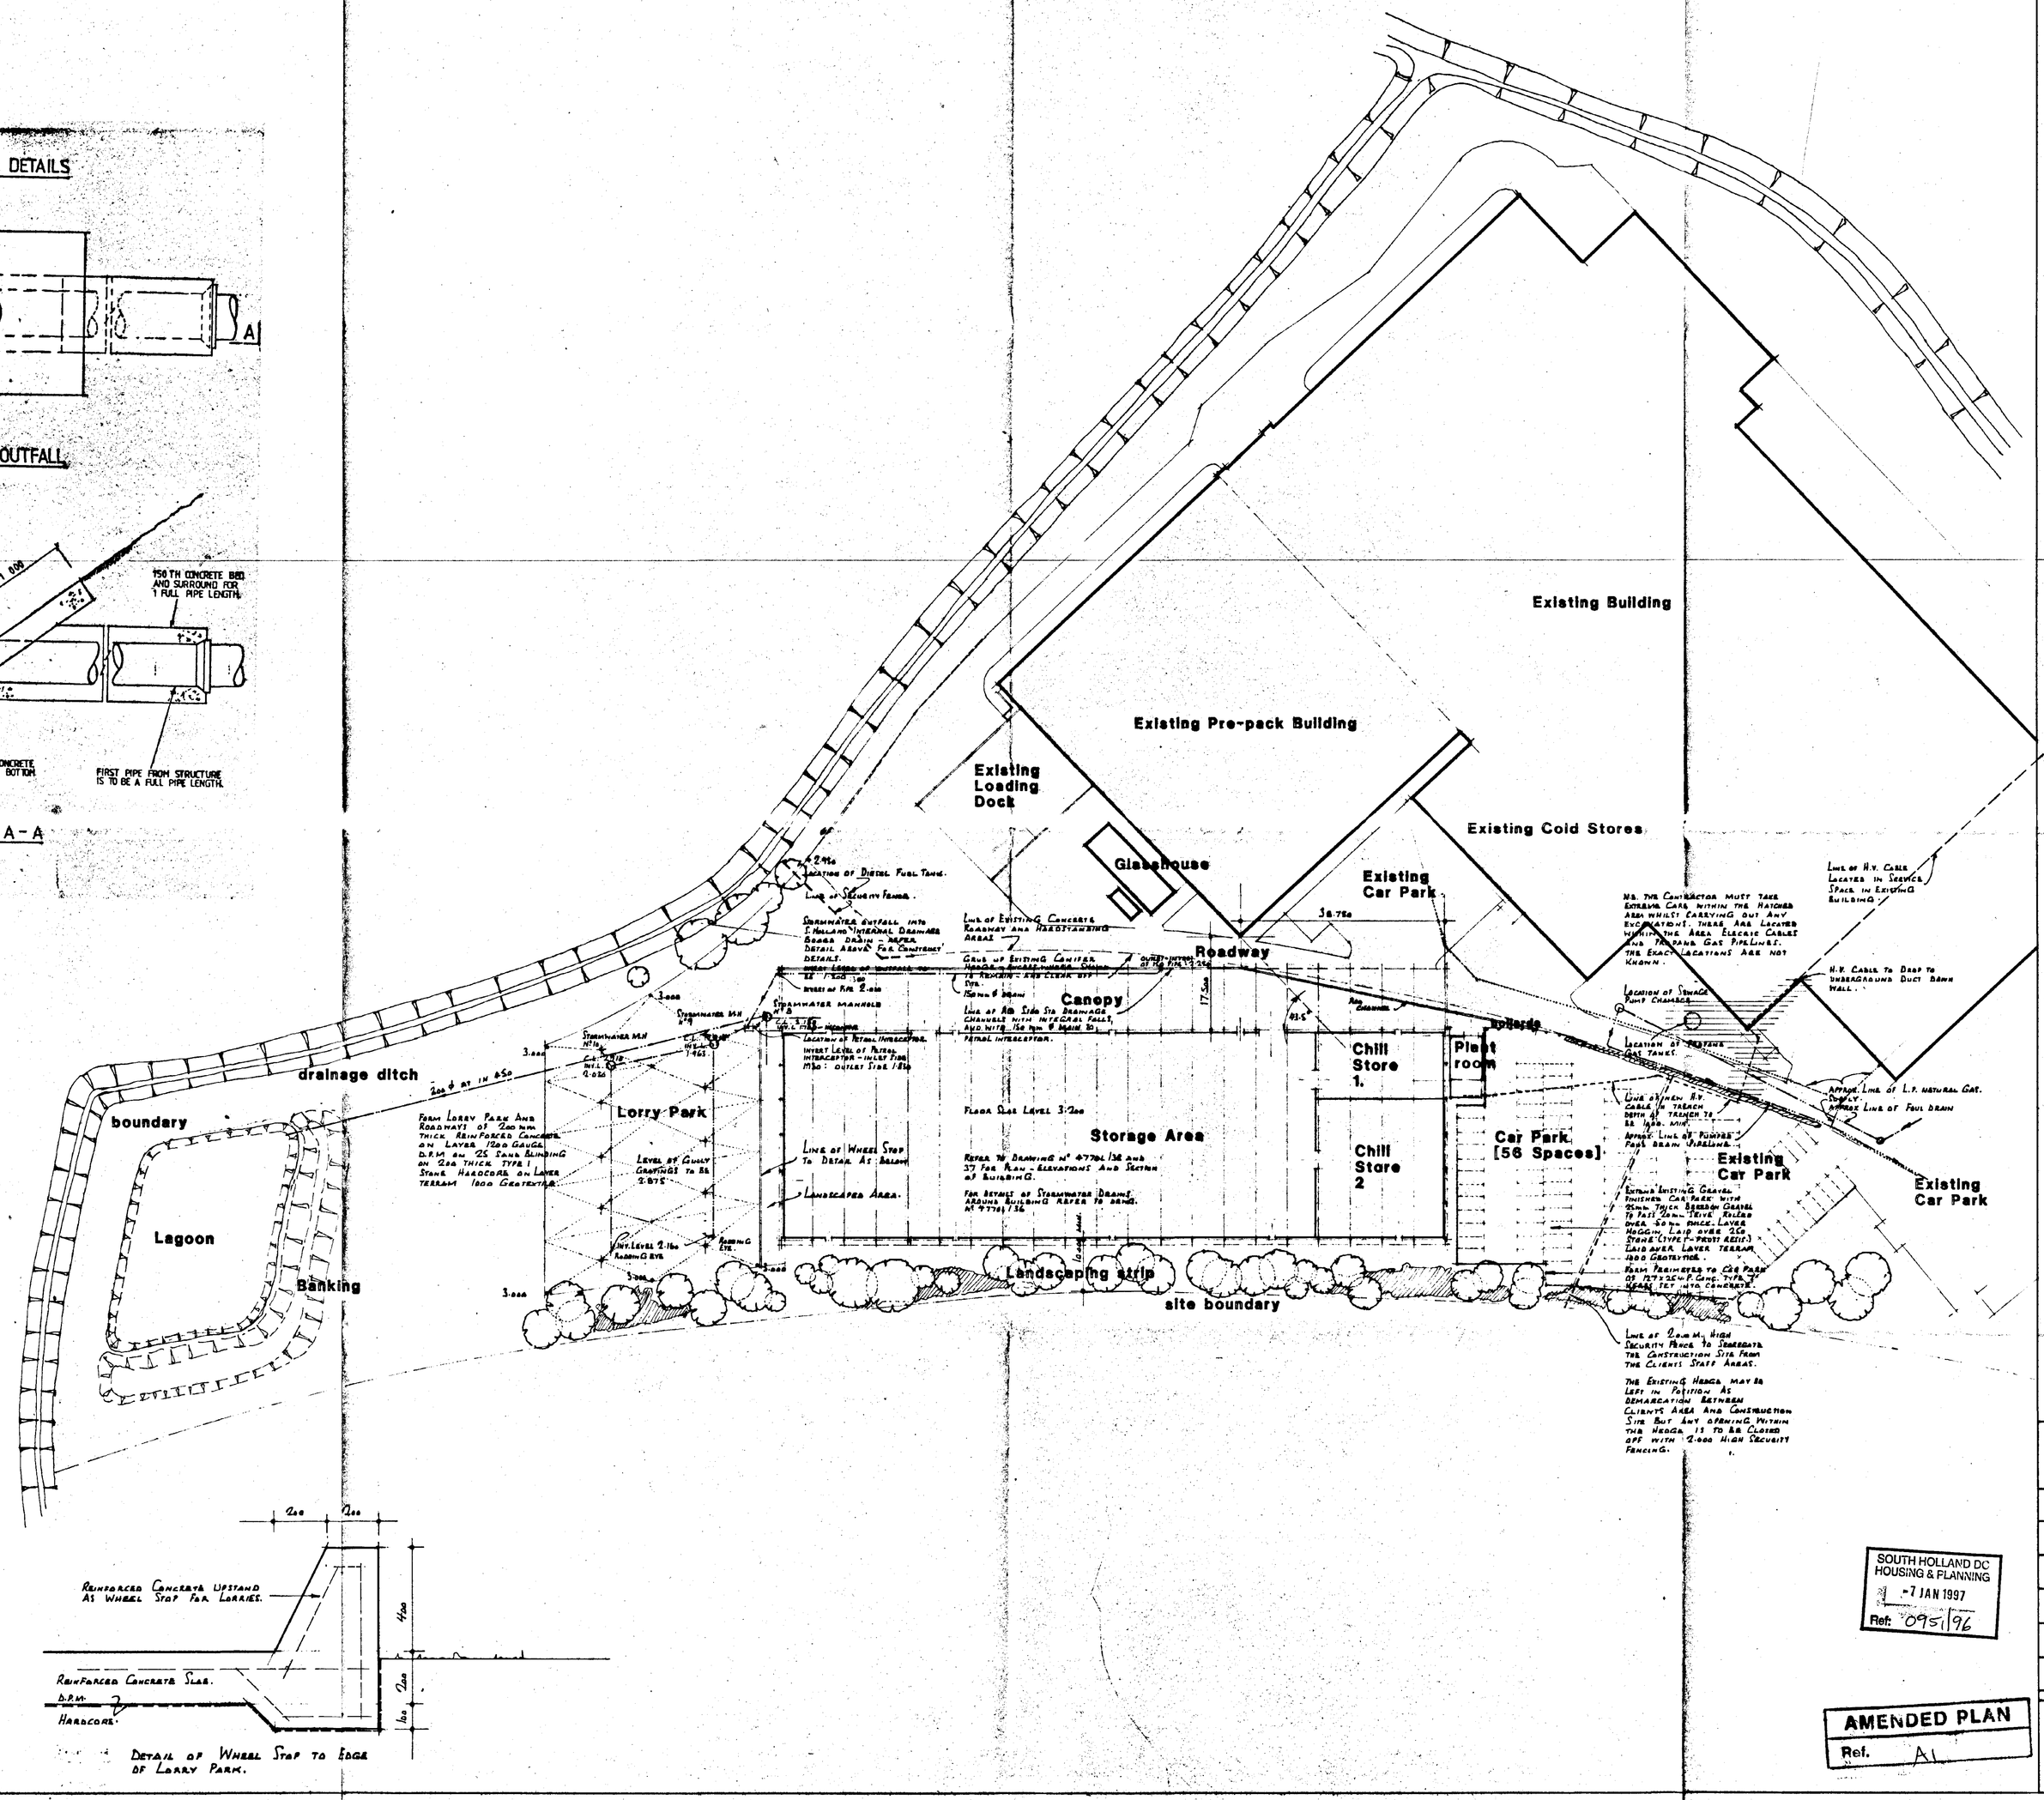

Detail of Wheel Stop to Edge of Lorry Park.

For Details of Requirements within Existing Switchgear Enclosure Refer to Drawing No 4770L/39

NB All Levels Relate to O.S. Datum. Located on St. Marys Church - Weston Value - 4.67m A.O.D.

A - Lagoon and Stormwater Drains added and Revised 2.12.96

Revisions.

SOUTH HOLLAND DC HOUSING & PLANNING
7 JAN 1997
Ref. 0951/96


AMENDED PLAN
Ref. A1

Client	Lingarden Limited
Job	Proposed Daffodil Shed
	Stonegate, Weston, Spalding
Drawing	Revised Layout
Scale	1 : 500
Date	July 1996
Number	4770L/35A


copyright reserved

JOHN ROBERTS ARCHITECTS LIMITED
ARCHITECTS DESIGN AND PLANNING CONSULTANTS
1 James Street London W1M 1DD Tel (0570) 103641 Fax 517886
1 Devonshire Street London W1N 1FX Tel (01) 6374141 Fax 01 637 7629


ALL DIMENSIONS AND SETTING OUT ARE TO BE VERIFIED ON SITE AND ALL DISCREPANCIES REFERRED TO THE ARCHITECT BEFORE WORK COMMENCES.

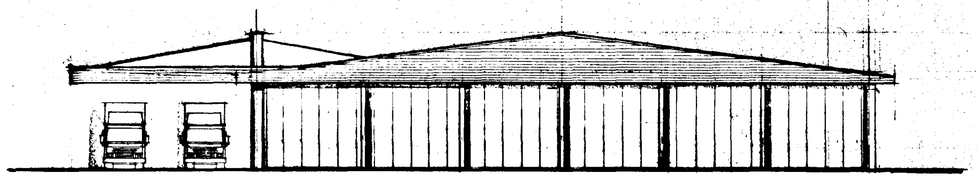


West Elevation

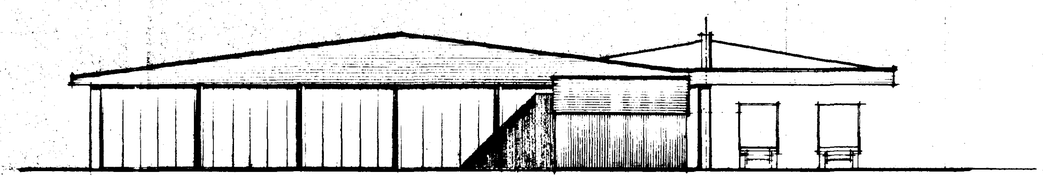

East Elevation

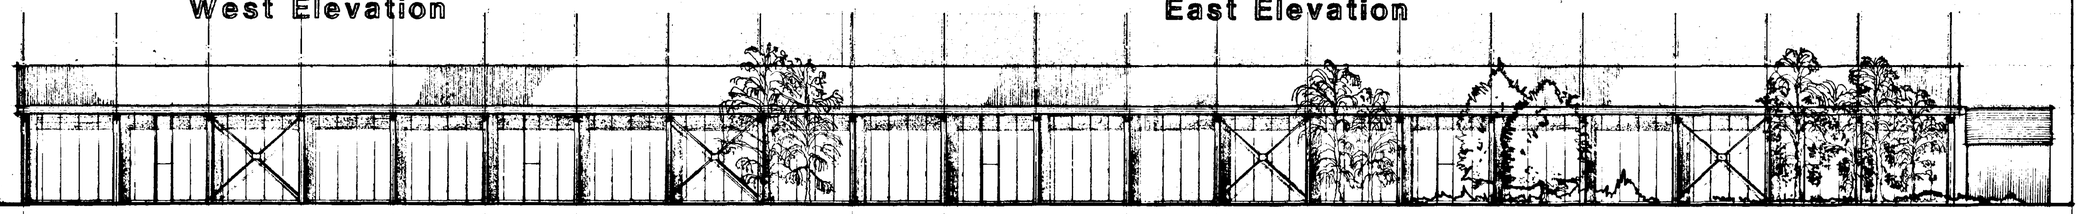

South Elevation

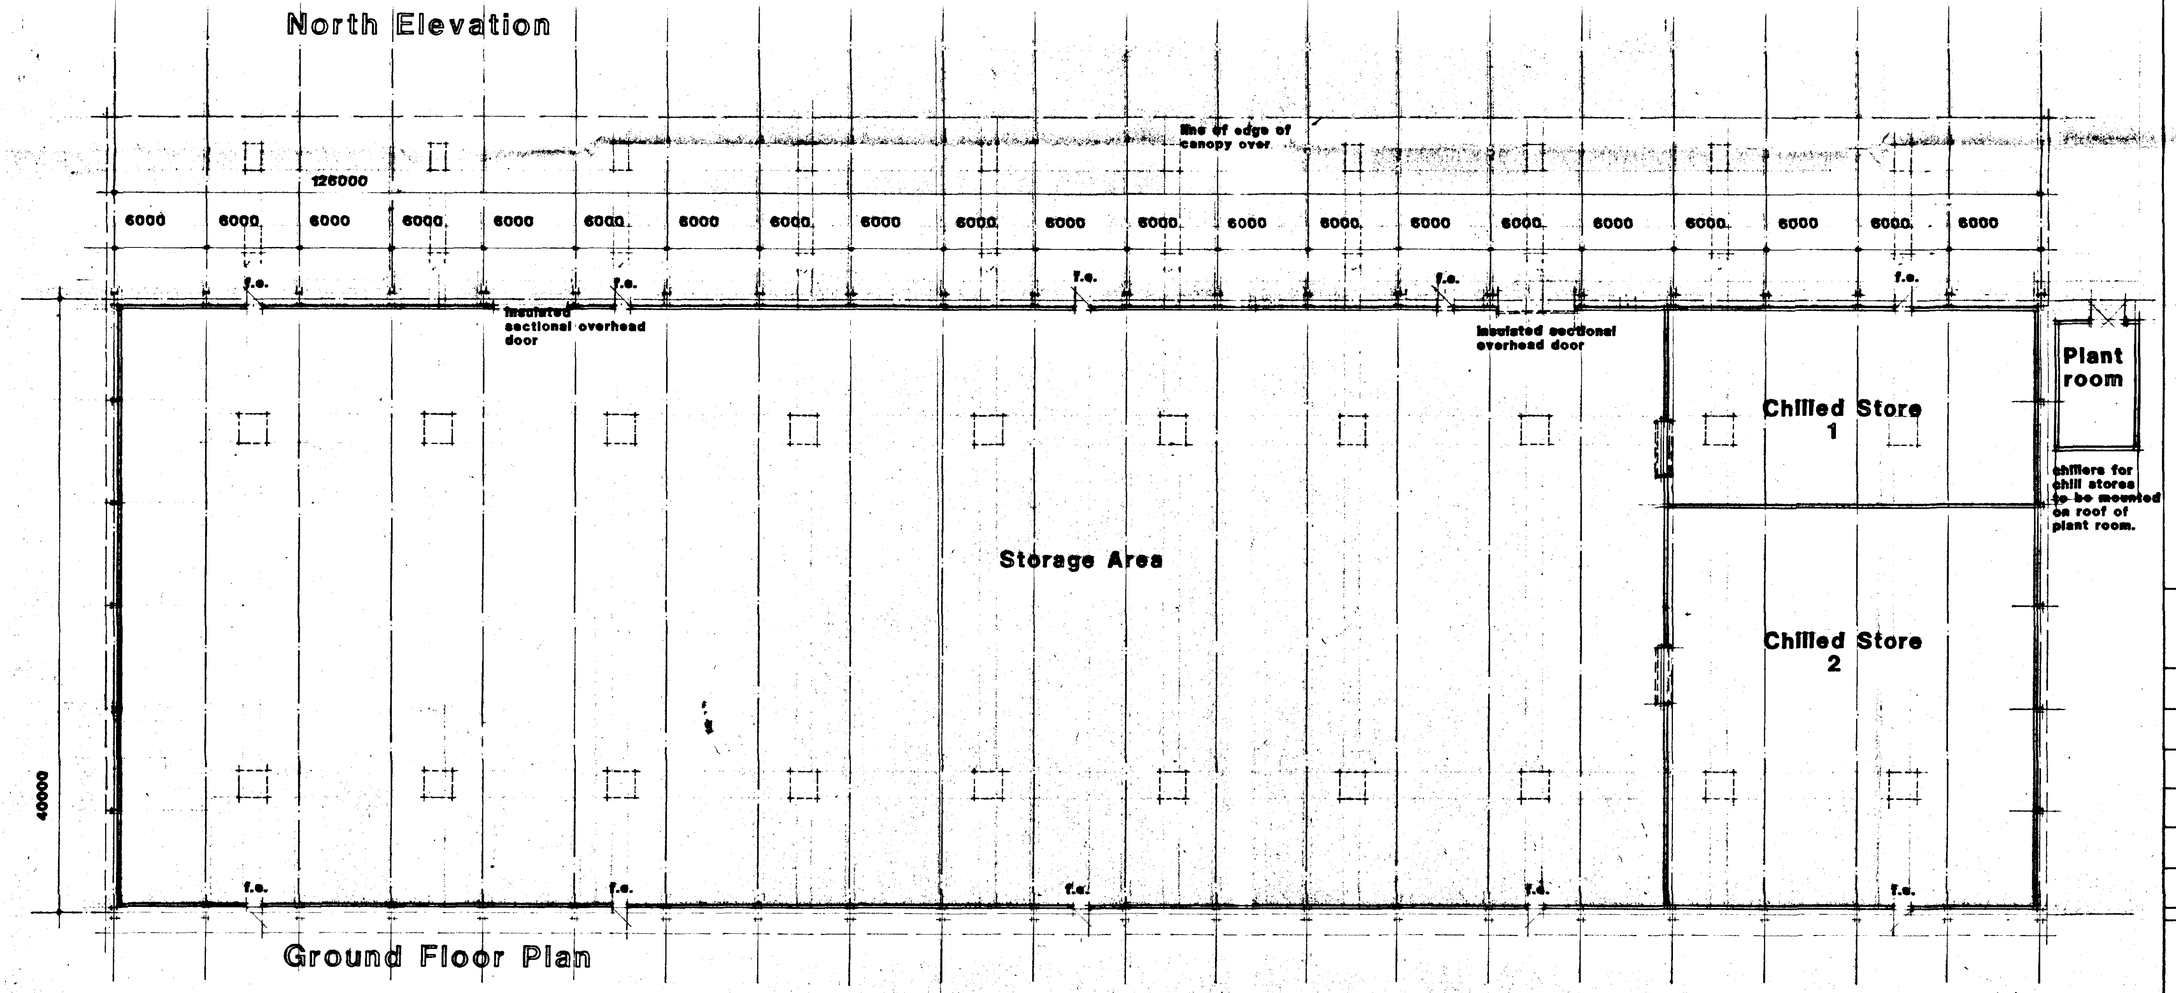

Finishes

Roof

Profiled HP 200 finished galvanised steel sheeting - colour B.S.4840 REF. 00A05 - Goosewing Grey

Walls

Flat metal faced insulated panels - colour B.S.4840 REF. 12B21 Moorland Green

Exposed steelwork frame and fascia and gable cladding profile sheeting - colour B.S.4840 REF 12B29 Juniper Green


DETERMINED PLAN

SOUTH HOLLAND HOUSING & PLANNING
11 OCT 1996
Ref: S951/96

Lingarden Limited	client
Proposed Daffodil Shed	job
Stonegate, Weston, Spalding	site
Proposed Plans and Elevations	drawing
1:200	scale
July 1996	date
4770L/31A	number

copyright reserved

JOHN ROBERTS ARCHITECTS LIMITED
ARCHITECTS DESIGN AND PLANNING CONSULTANTS
1 James Street Lincoln LN2 1QD Tel (01522) 533441 Fax 512888
Also at London (0171) 935 1388

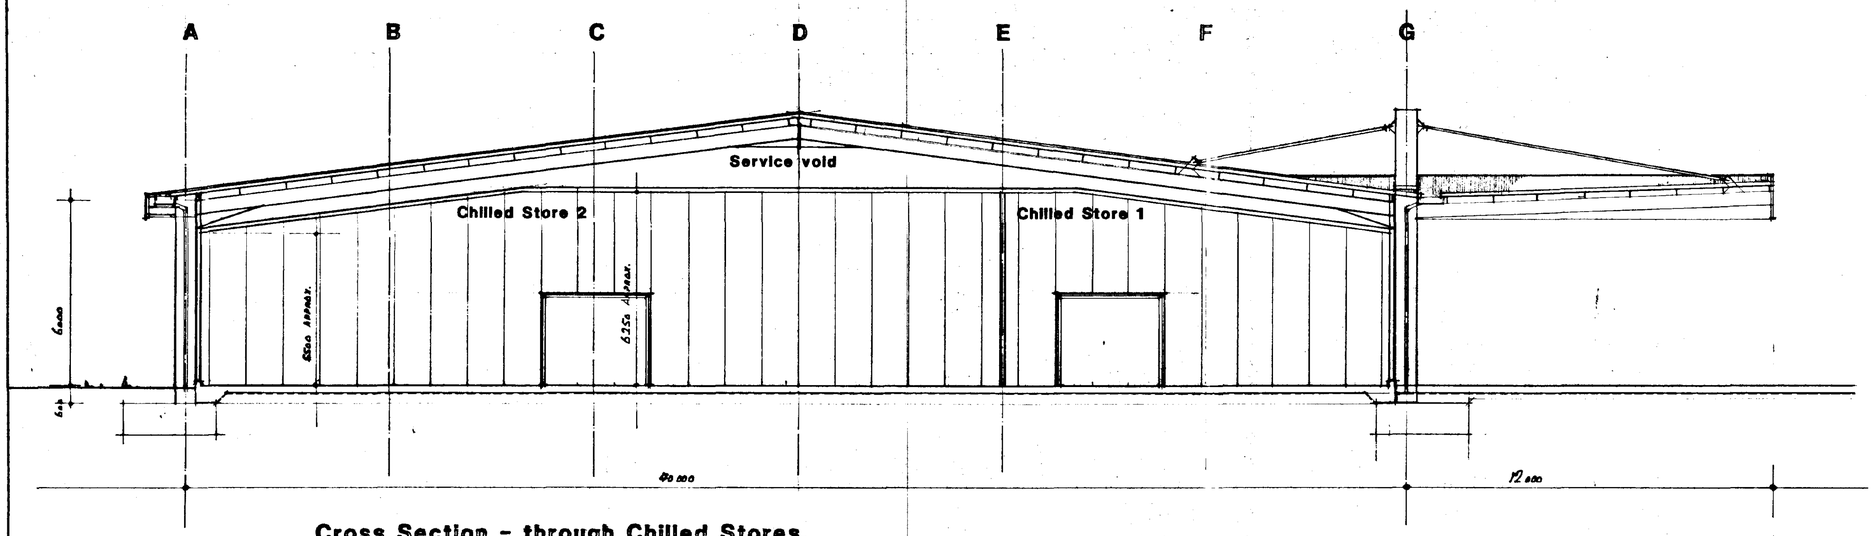

Cross Section - through Chilled Stores.

ALL DIMENSIONS AND SETTING OUT ARE TO BE VERIFIED ON SITE AND ALL DISCREPANCIES REFERRED TO THE ARCHITECT BEFORE WORK COMMENCES.

DETERMINED PLAN

SOUTH HOLLAND DC
HOUSING & PLANNING
11 OCT 1996
Ref: 0951/96

Lingarden Limited client

Proposed Daffodil Shed job

Stonegate, Weston, Spalding site

Cross Section drawing

1:100 scale

July 1996 date

4770L/32 number

copyright reserved

JOHN ROBERTS ARCHITECTS LIMITED
ARCHITECTS DESIGN AND PLANNING CONSULTANTS
1 James Street Lincoln LN2 1QD Tel (01522) 533641 Fax 512988
Also at London (0171) 935 1388