

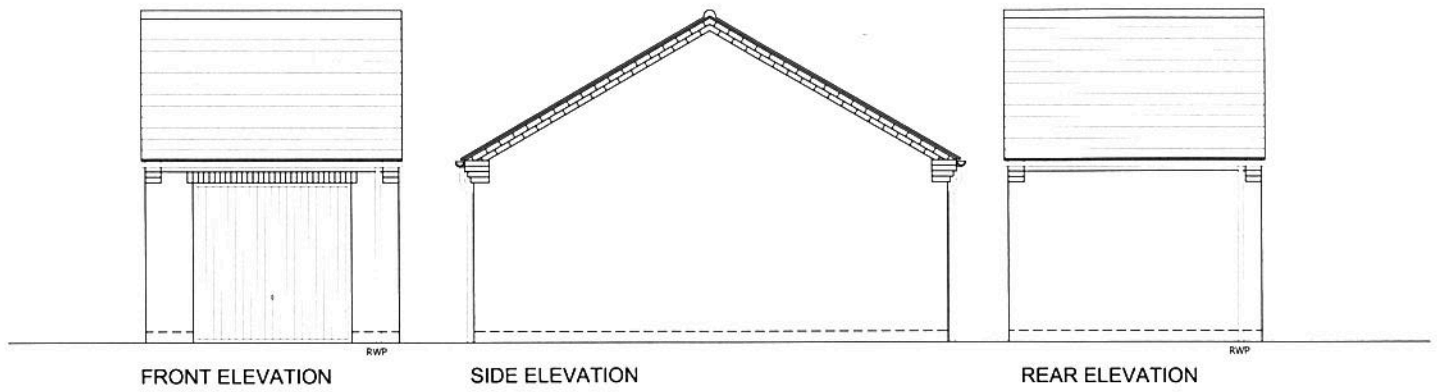



FRONT ELEVATION SIDE ELEVATION REAR ELEVATION

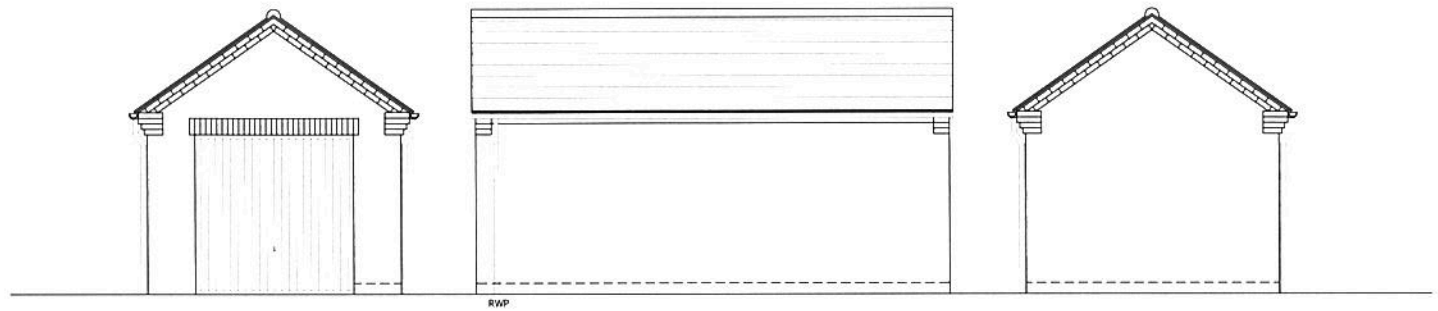

FRONT ELEVATION SIDE ELEVATION REAR ELEVATION

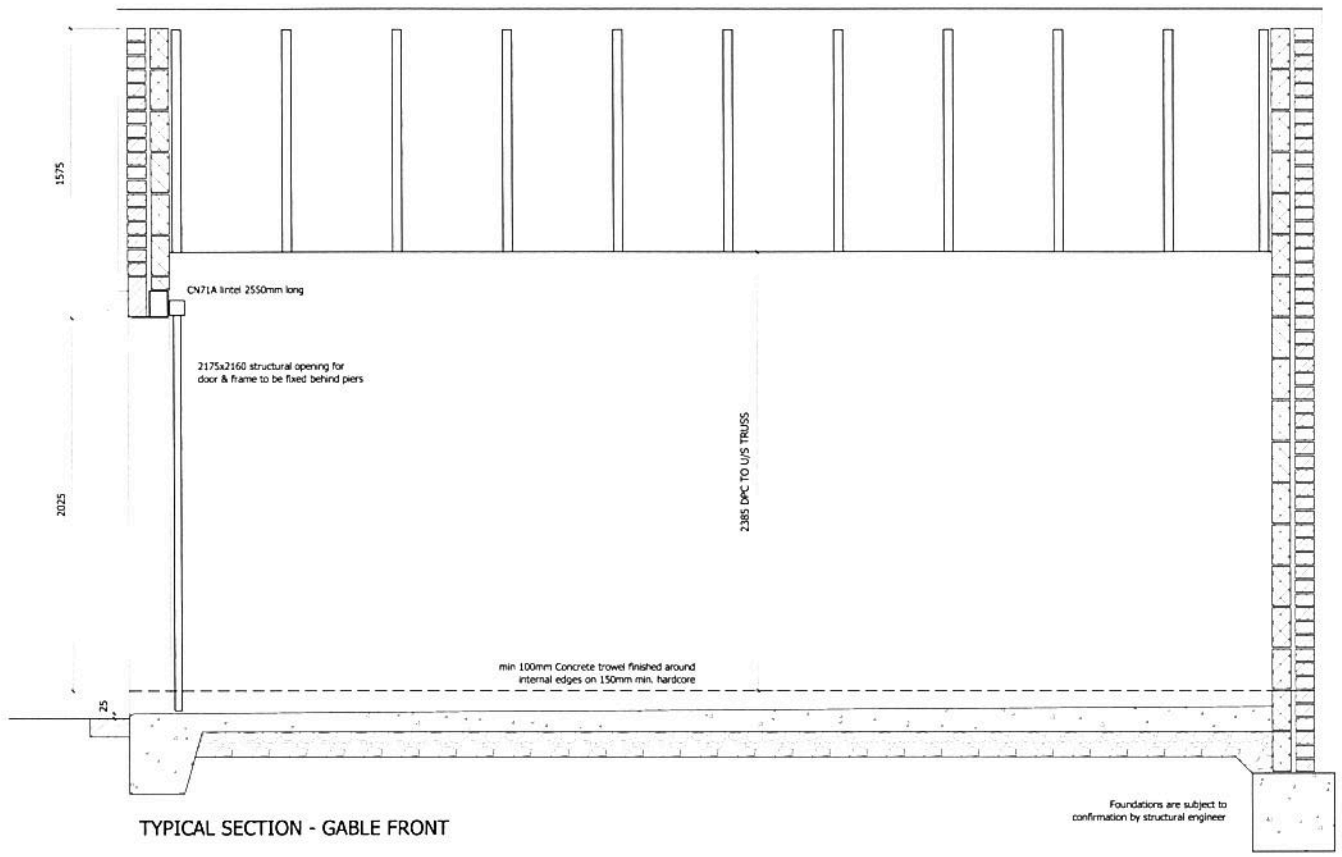


TYPICAL SECTION - GABLE FRONT

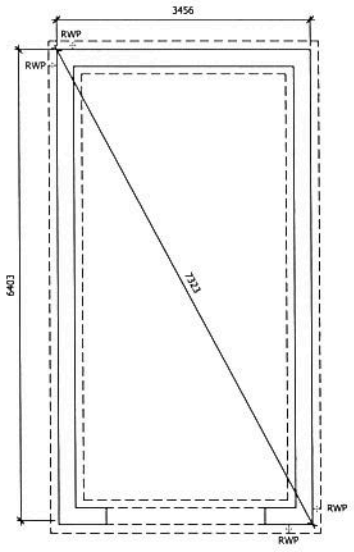


SUBSTRUCTURE PLAN

RWP positions dependant on roof span. See Elevations

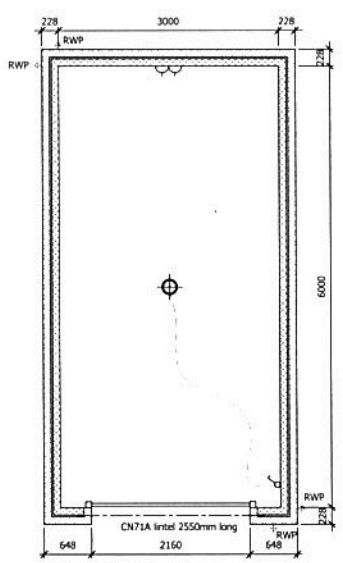


GARAGE PLAN

RWP positions dependant on roof span. See Elevations

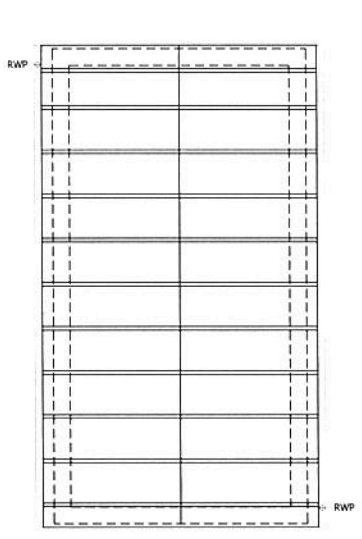


ROOF PLAN PITCH 35°

DESIGN OF ROOF TRUSSES TO BE SUBJECT TO CONFIRMATION BY TRUSS SPECIALIST.

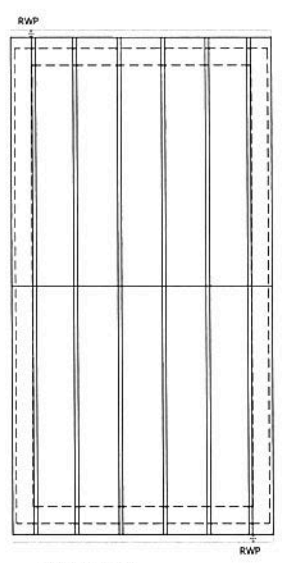

ROOF PLAN PITCH 30°

DESIGN OF ROOF TRUSSES TO BE SUBJECT TO CONFIRMATION BY TRUSS SPECIALIST.

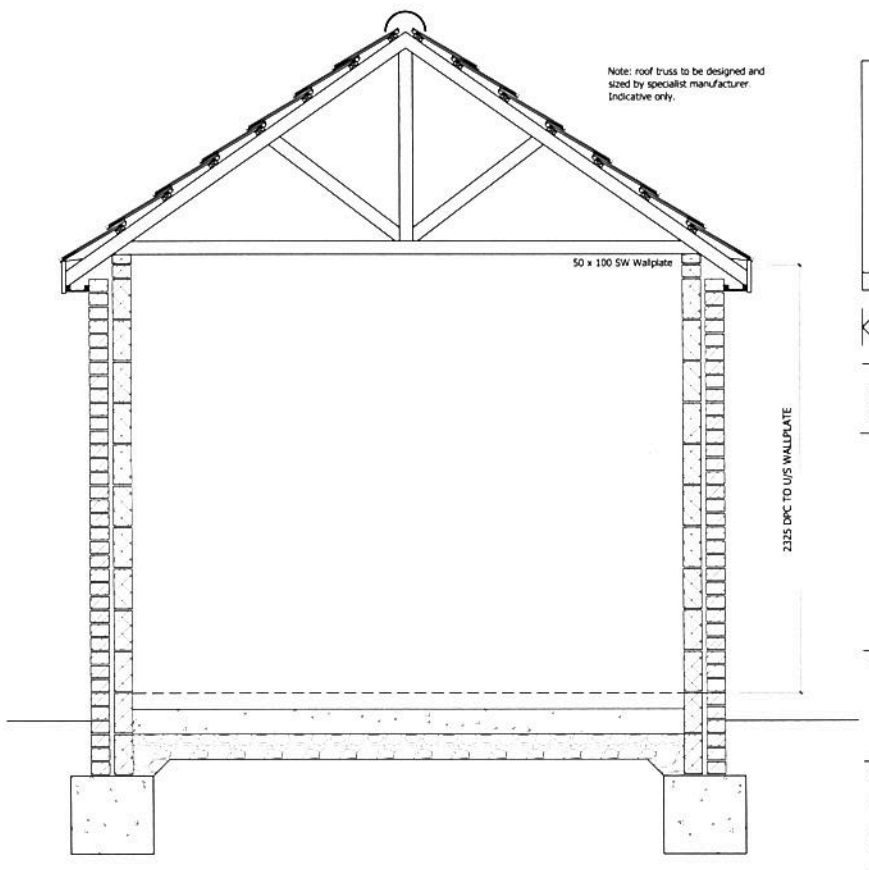

Rev.	Date	Description

ORIGINAL SIZE 100MM - THIS PRINT MAY BE REDUCED

NOTE: ALL DIMENSIONS, MATERIALS AND WORKMANSHIP IN ACCORDANCE WITH NHBC STANDARDS AND BUILDING REGULATIONS.
DO NOT SCALE FROM THIS DRAWING. ALL DIMENSIONS TO BE VERIFIED WITH THE TECHNICAL OFFICE.

ALLISON Homes
EXECUTIVE DWELLINGS

Larkfleet House Falcon Way
Bourne Lincolnshire
PE10 0FF
Tel 01778 391550 Fax 01778 391579
Email: enquiries@larkfleethomes.co.uk

Project

Drawing Title

GARAGES
SINGLE