




west

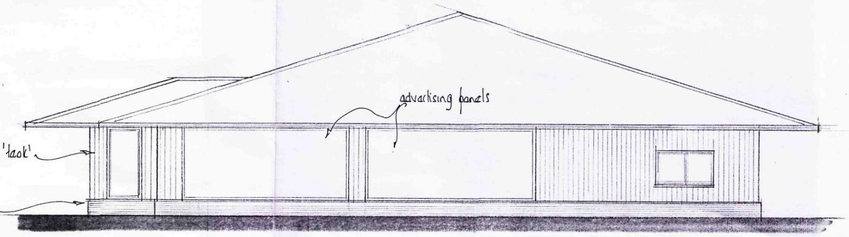


south

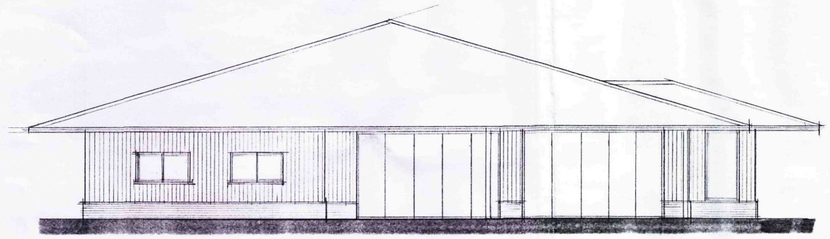

north

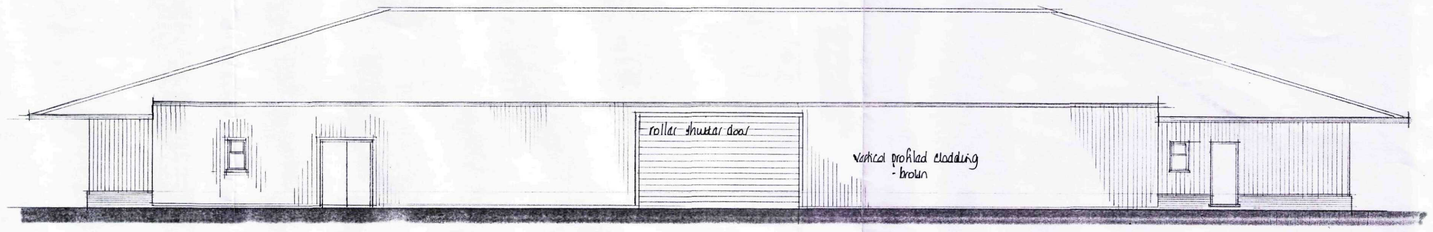

east

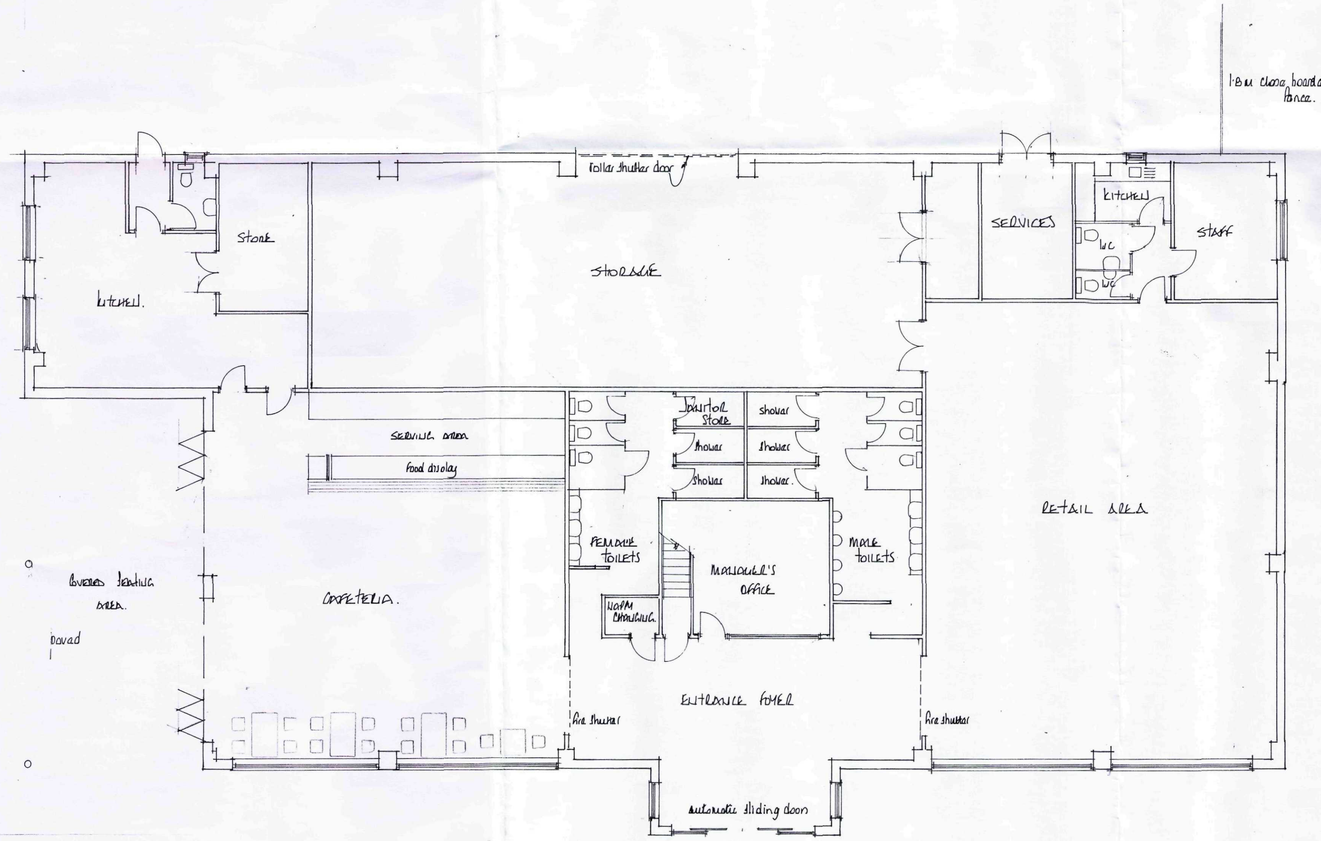

ground floor plan

SHDC
Planning & Development
12 DEC 2011
Ref: 0983-11

EAST MIDLANDS DESIGN ASSOC.

Architectural Consultants

Willow Lodge
Horseshoe Road
Spalding
Lincs
PE11 3JA

Tel/fax :- 01775 767968
E-mail :- willowlodge@talktalk.net
Mobile phone :- 07710815044

Client
MR S KAUSHAL

Project
TRUCK STOP & ROADSIDE SERVICES at MARKET HARBOROUGH CHAPEL ROAD LAMBERT.

Drawing
PLAN & ELEVATIONS OF AMENITY BLOCK (RETAIL, TOILETS & CAFETERIA)

Scale
1:100

Date
NOV 2011.

Drawn
AT

Dwg No.
10/43/02

Rev