

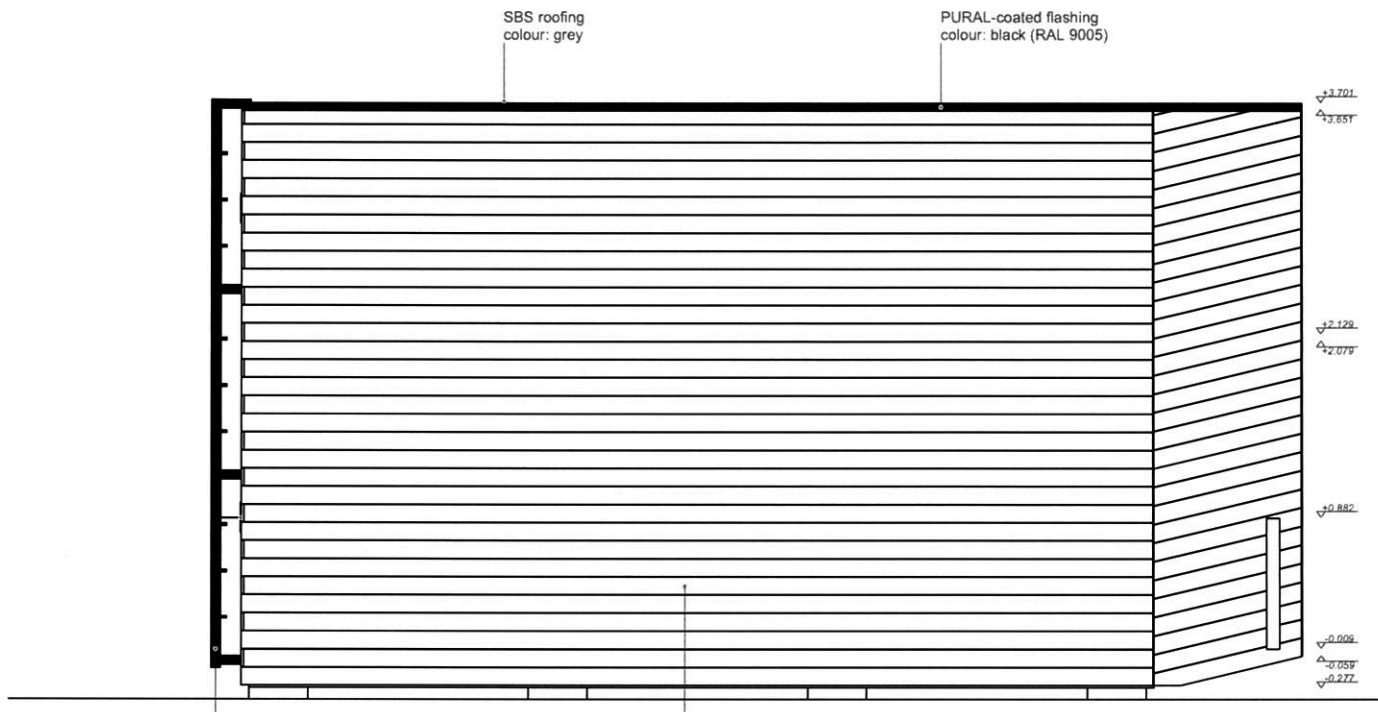



Left elevation

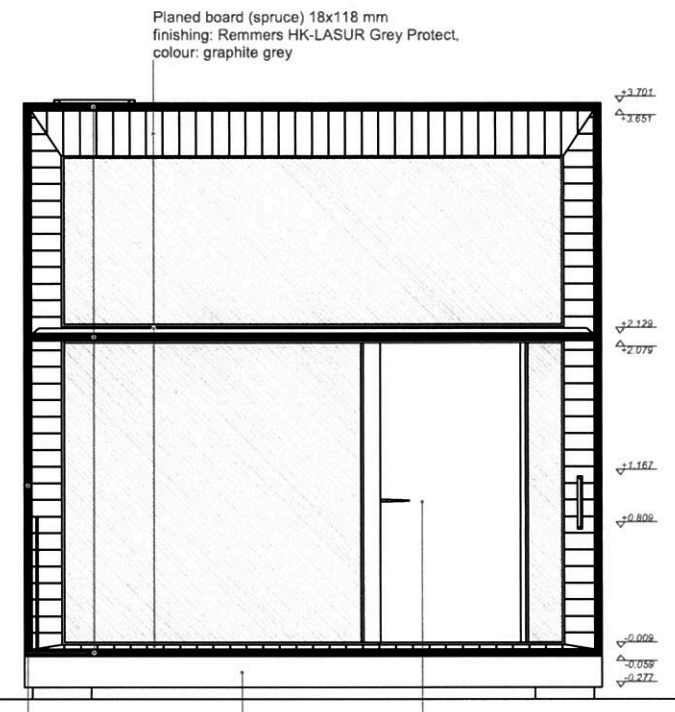

Front elevation

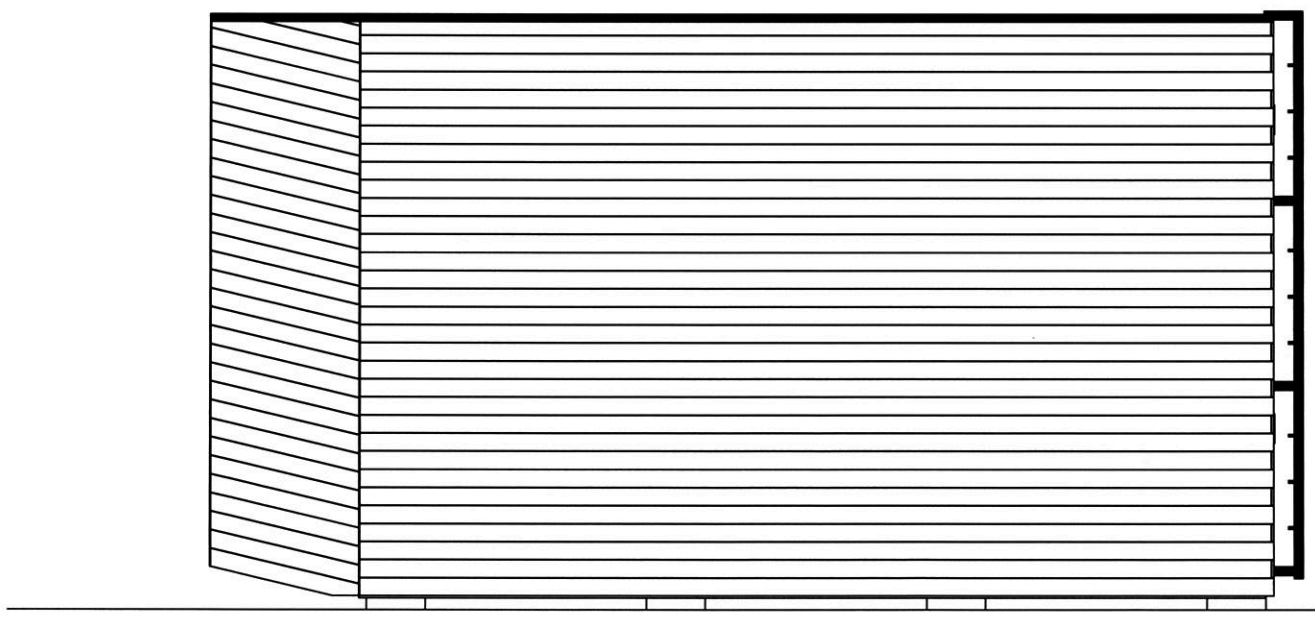


Right elevation

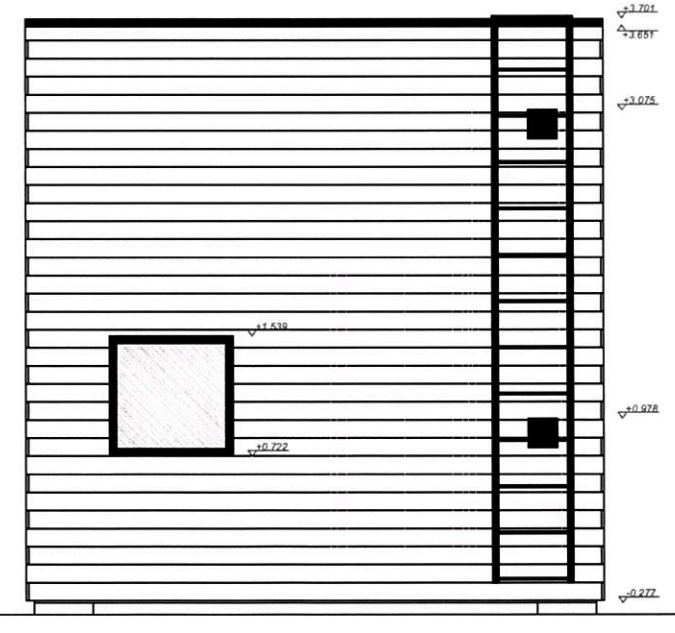


Back elevation

Change No.	Description			Designer	Date
	Version	KODA Light Norway		Job No.	A047
	Version No.	1.0		Stadium	Construction phase
	Drawing Title	Elevations		Drawing No.	49
	Chief Architect	Ülar Mark	Architects Ü. Mark M. Alnek L.-L. Pihu	Paper Size	A3
KODASEMA OÜ	Chief Engineer	Aivars Alt		Scale	1:50
	Drawing	Maria Alnek		Date	07.09.2018

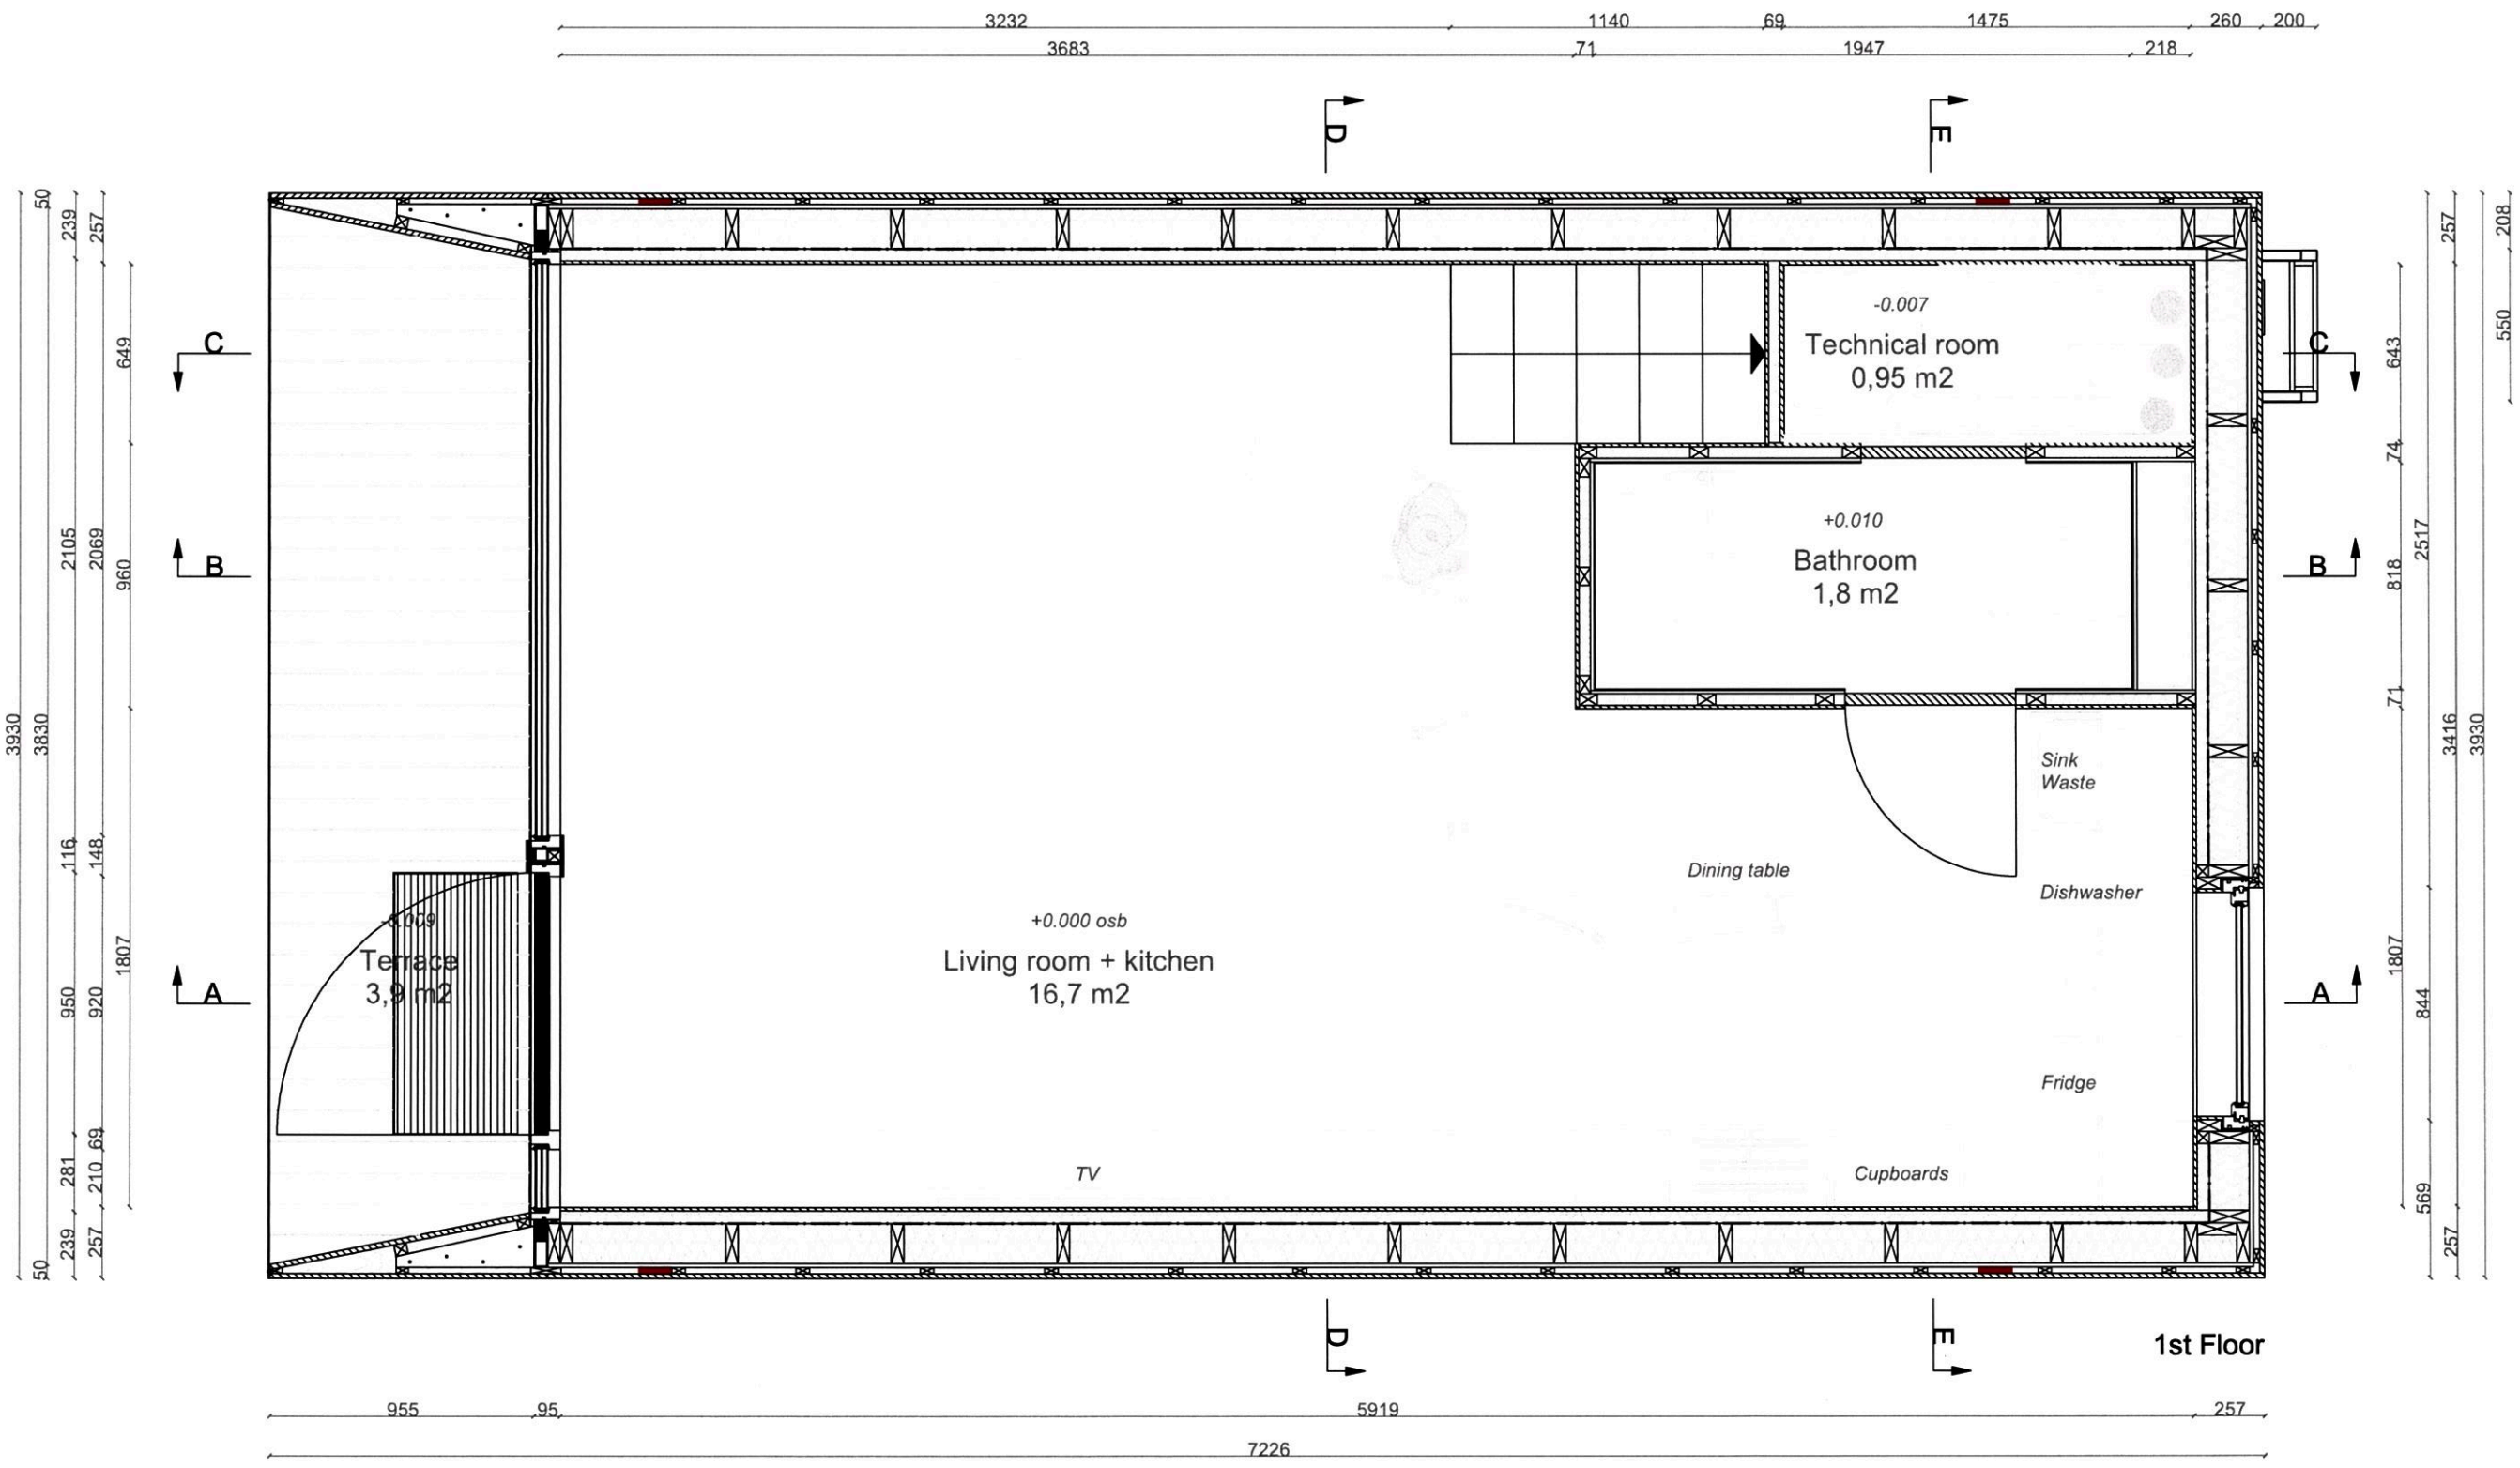


Change No.	Description			Designer	Date
	Version	KODA Light Norway		Job No.	A047
	Version No.	1.0		Stadium	Construction phase
	Drawing Title	1st Floor plan		Drawing No.	43
	Chief Architect	Ülar Mark	Architects Ü. Mark M. Alnek L.-L. Pihu	Paper Size	A3
KODASEMA OÜ	Chief Engineer	Aivars Alt		Scale	1:25
	Drawing	Maria Alnek		Date	07.09.2018

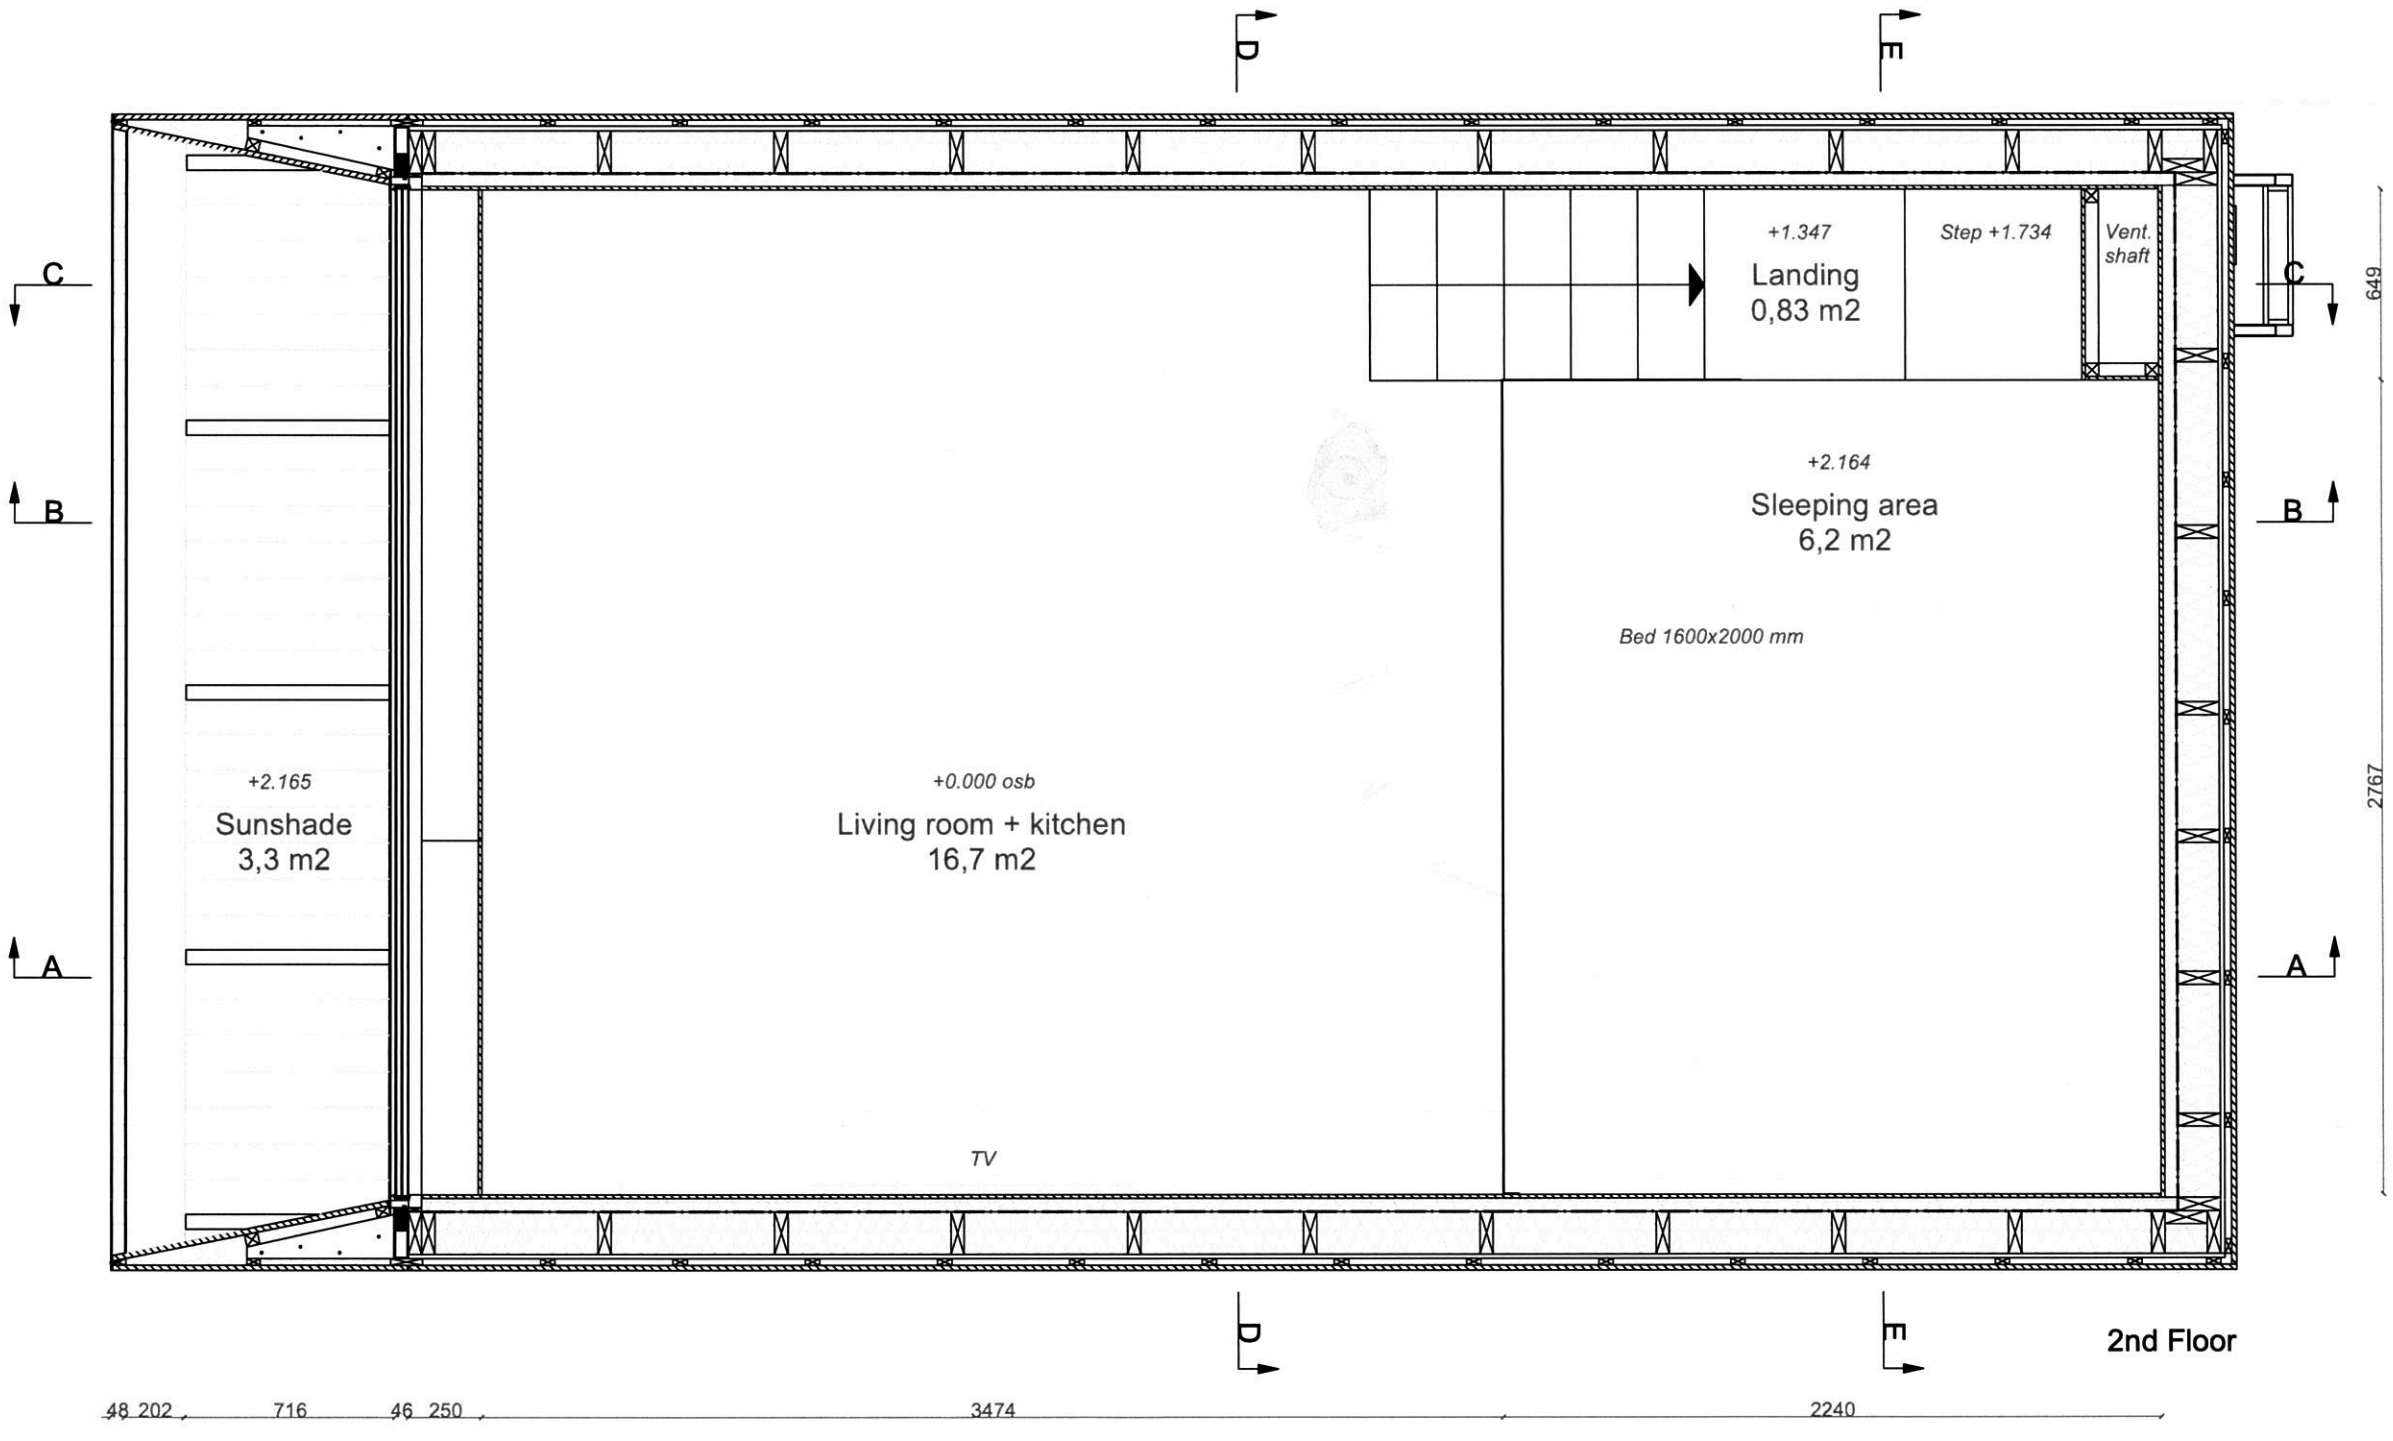


2nd Floor

Change No.	Description			Designer	Date
	Version	KODA Light Norway		Job No.	A047
	Version No.	1.0		Stadium	Construction phase
	Drawing Title	2nd Floor plan		Drawing No.	44
	Chief Architect	Ülar Mark	Architects Ü. Mark M. Alnek L.-L. Pihu	Paper Size	A3
KODASEMA OÜ	Chief Engineer	Aivars Alt		Scale	1:25
	Drawing	Maria Alnek		Date	07.09.2018

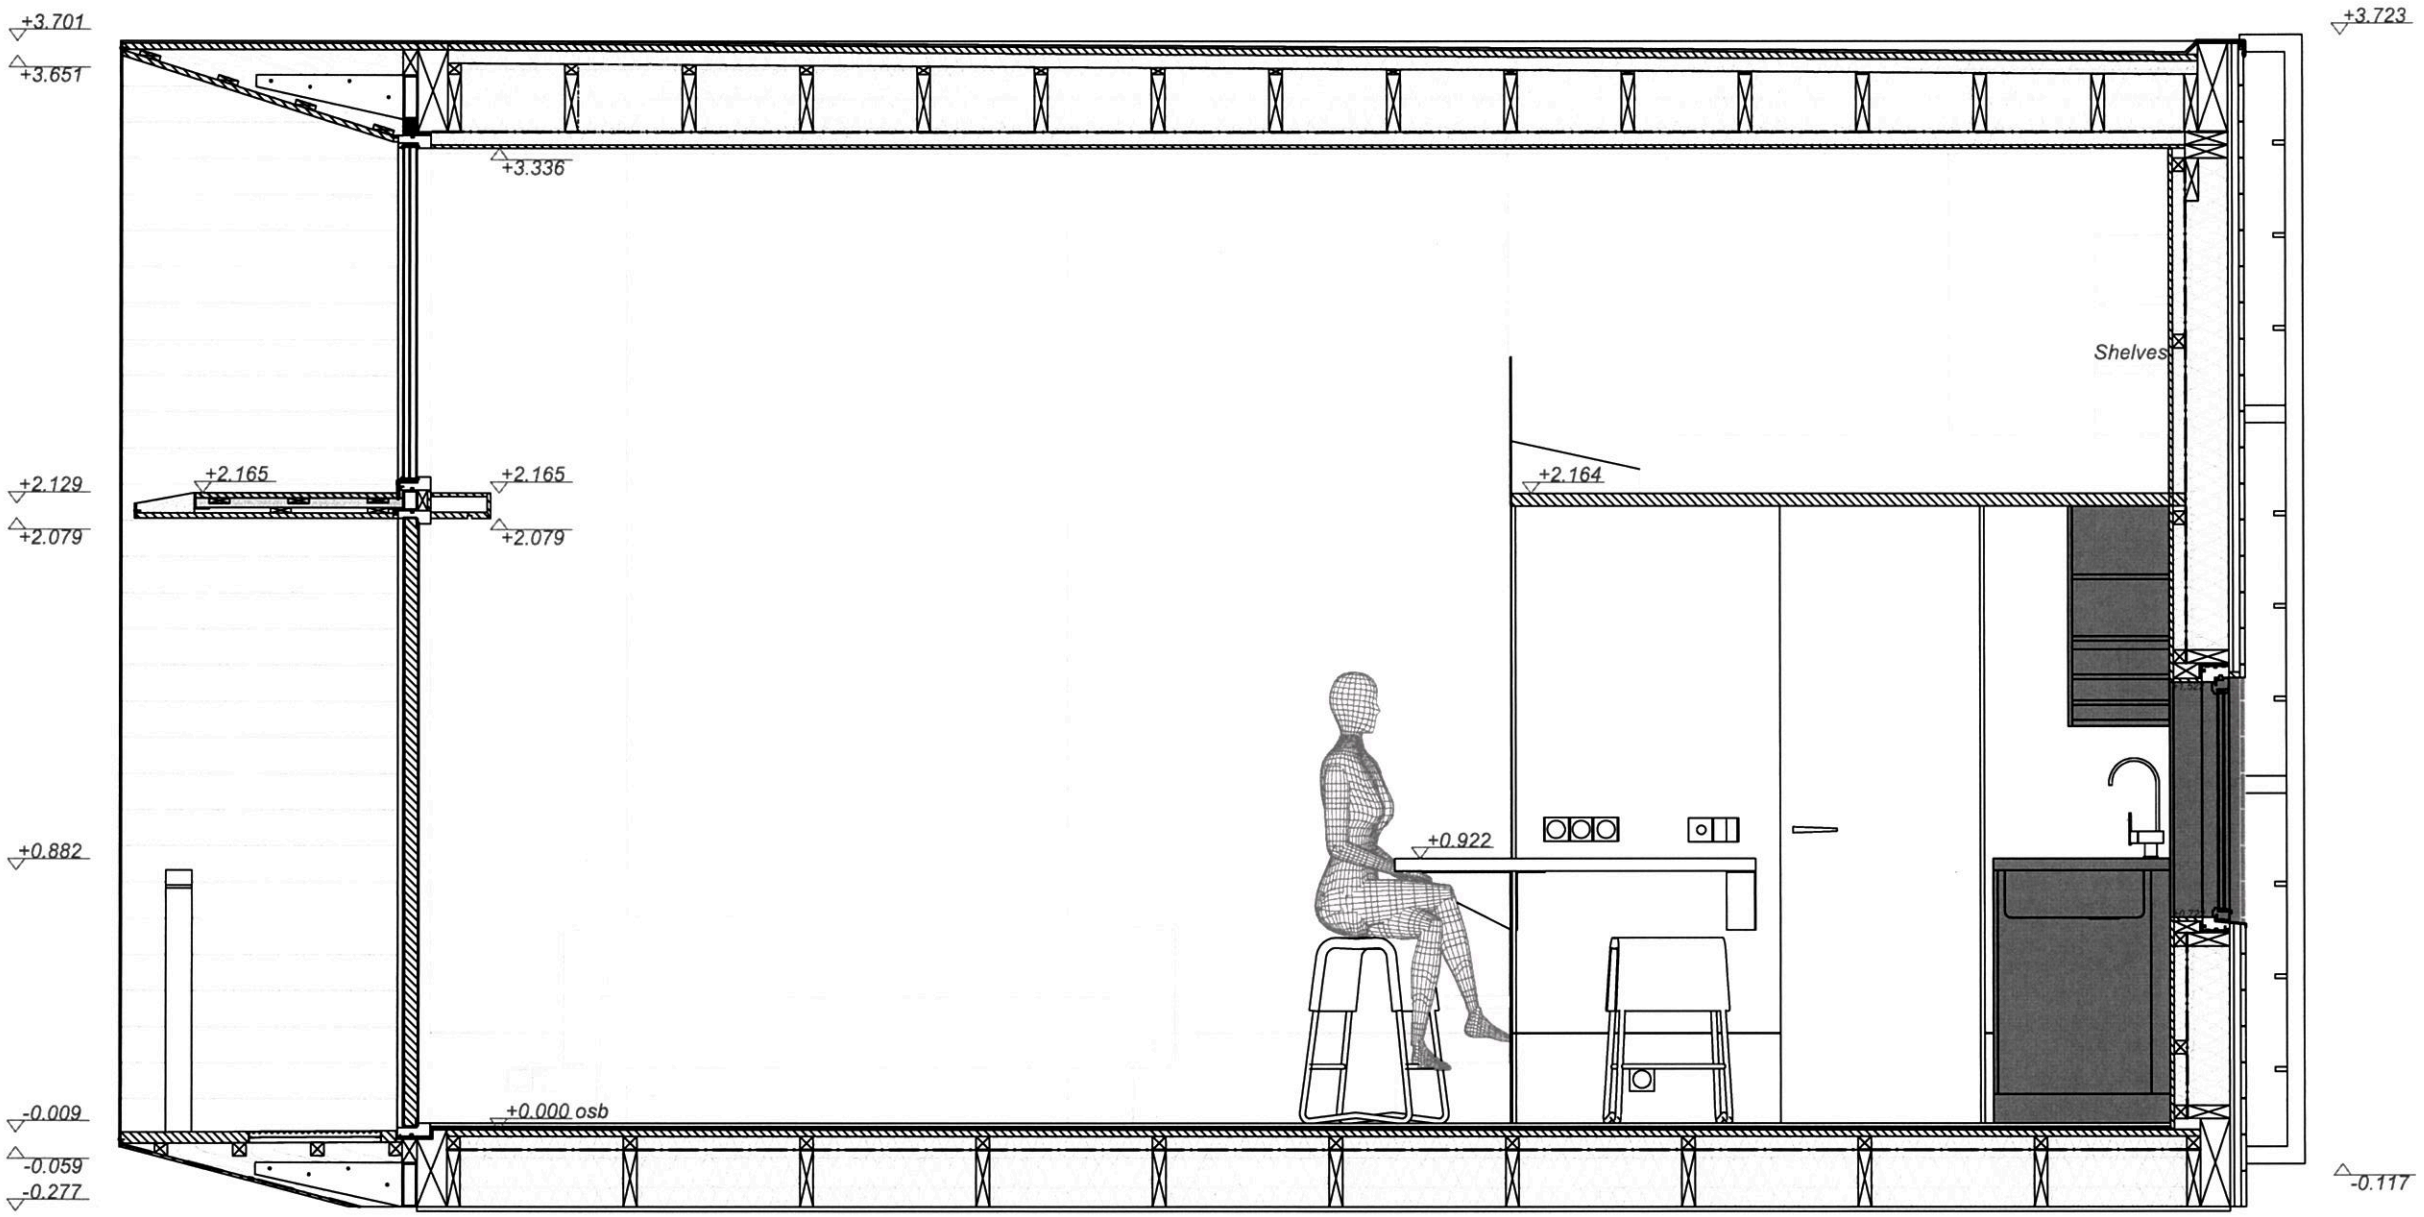


Section AA

Change No.	Description			Designer	Date
	Version	KODA Light Norway		Job No.	A047
	Version No.	1.0		Stadium	Construction phase
	Drawing Title	Section AA		Drawing No.	45
	Chief Architect	Ülar Mark	Architects Ü. Mark M. Alnek L.-L. Pihu	Paper Size	A3
KODASEMA OÜ	Chief Engineer	Aivars Alt		Scale	1:25
	Drawing	Maria Alnek		Date	07.09.2018

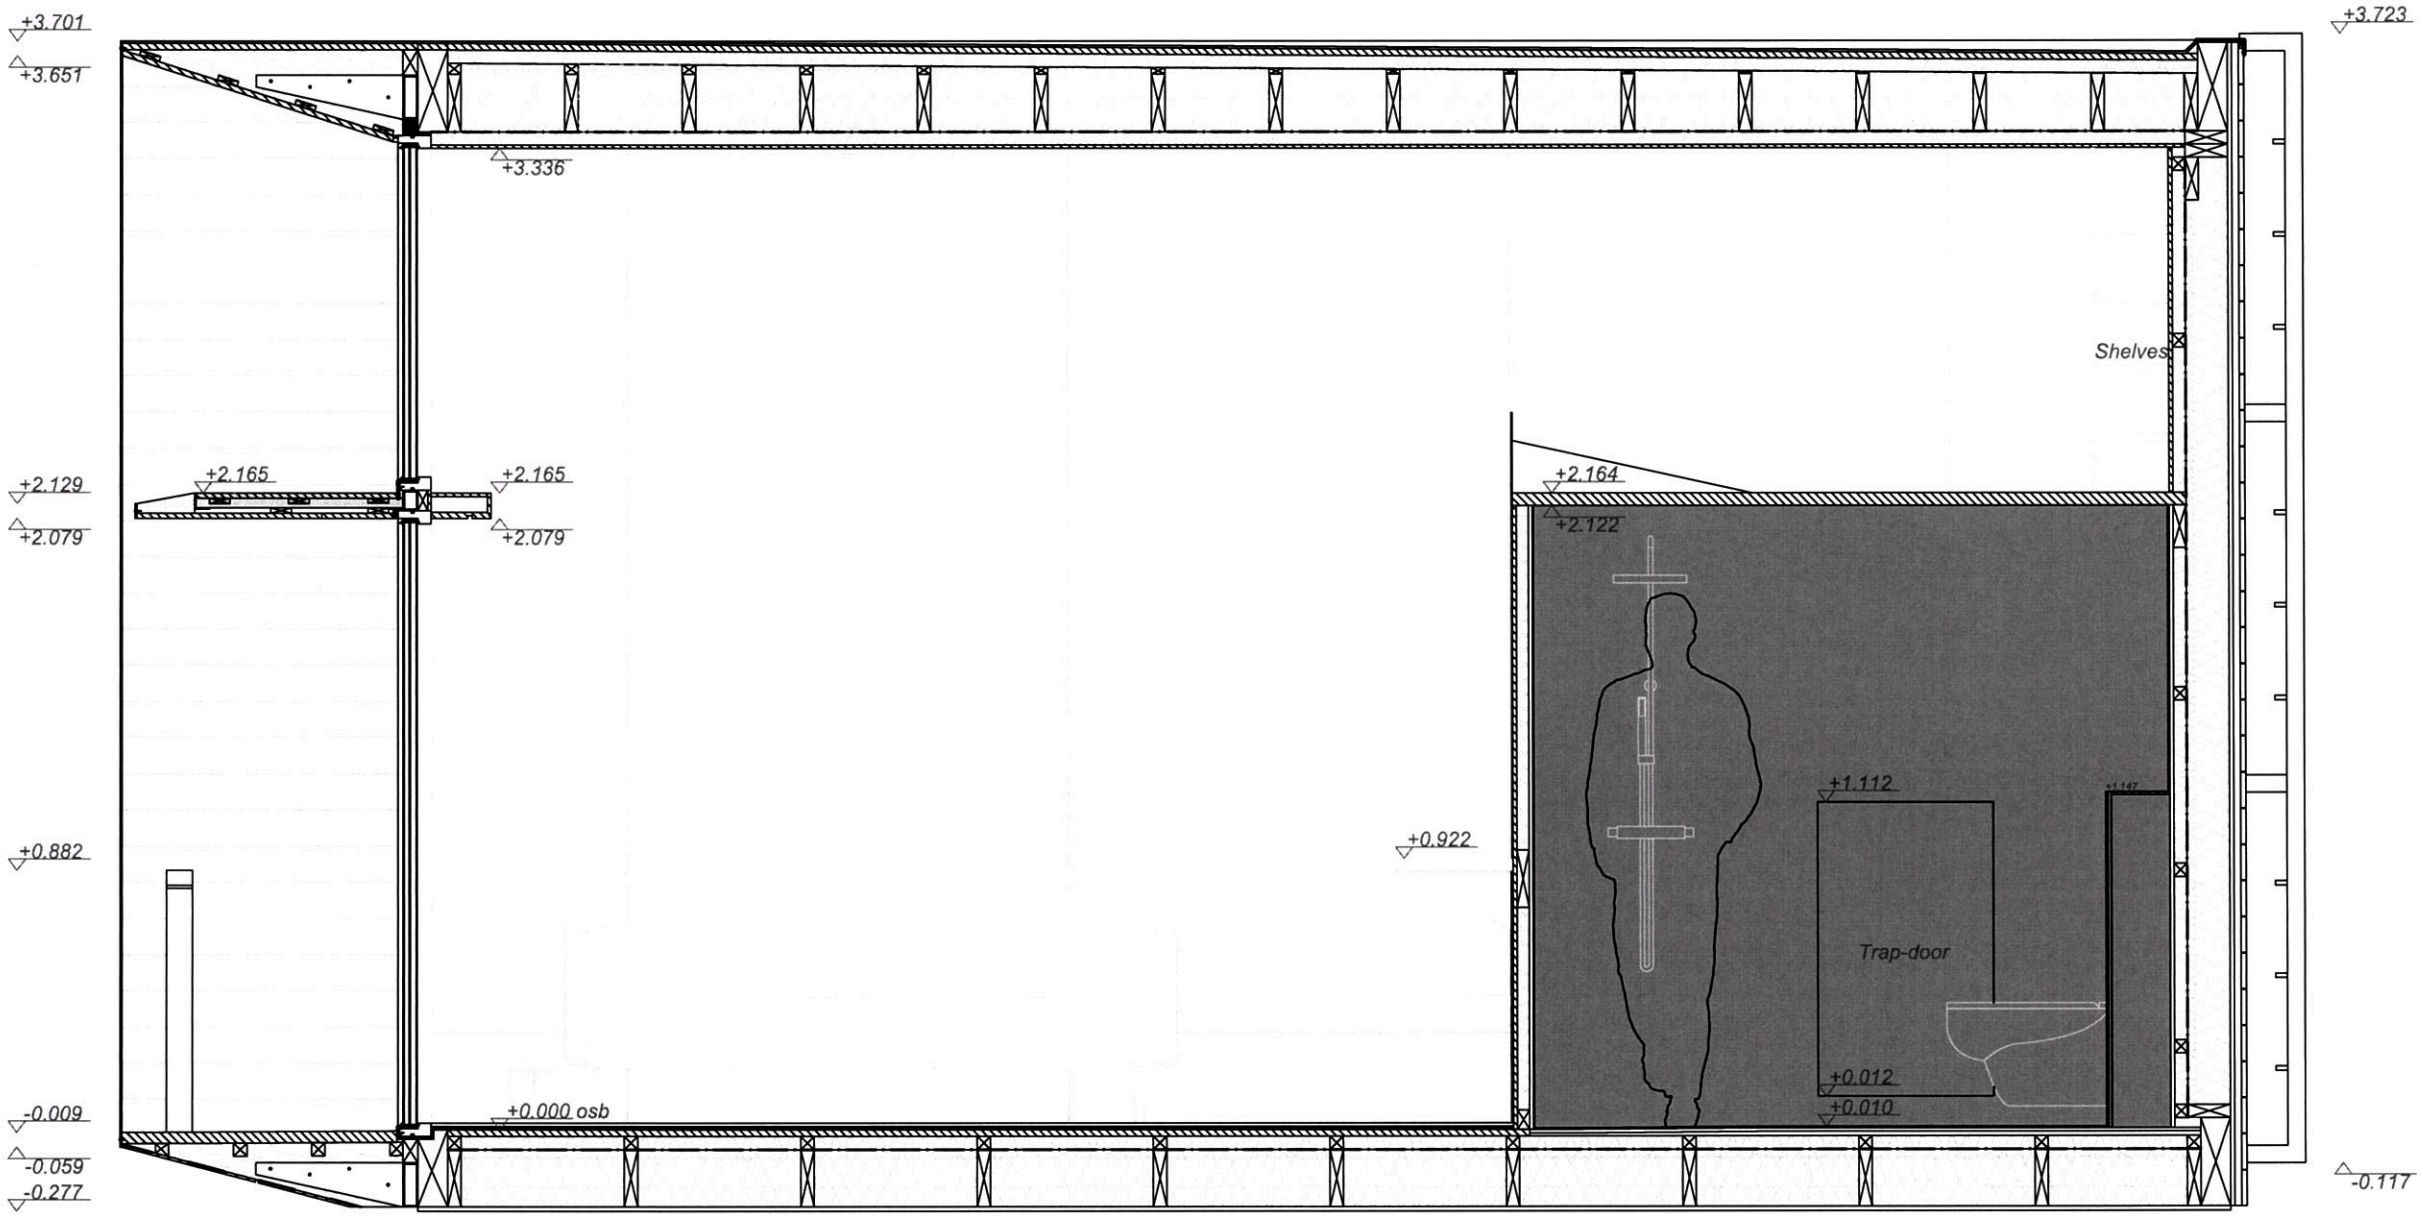


Section BB

Change No.	Description			Designer	Date
	Version	KODA Light Norway		Job No.	A047
	Version No.	1.0		Stadium	Construction phase
	Drawing Title	Section BB		Drawing No.	46
KODASEMA OÜ	Chief Architect	Ülar Mark	Architects Ü. Mark M. Alnek L.-L. Pihu	Paper Size	A3
	Chief Engineer	Aivars Alt		Scale	1:25
	Drawing	Maria Alnek		Date	07.09.2018

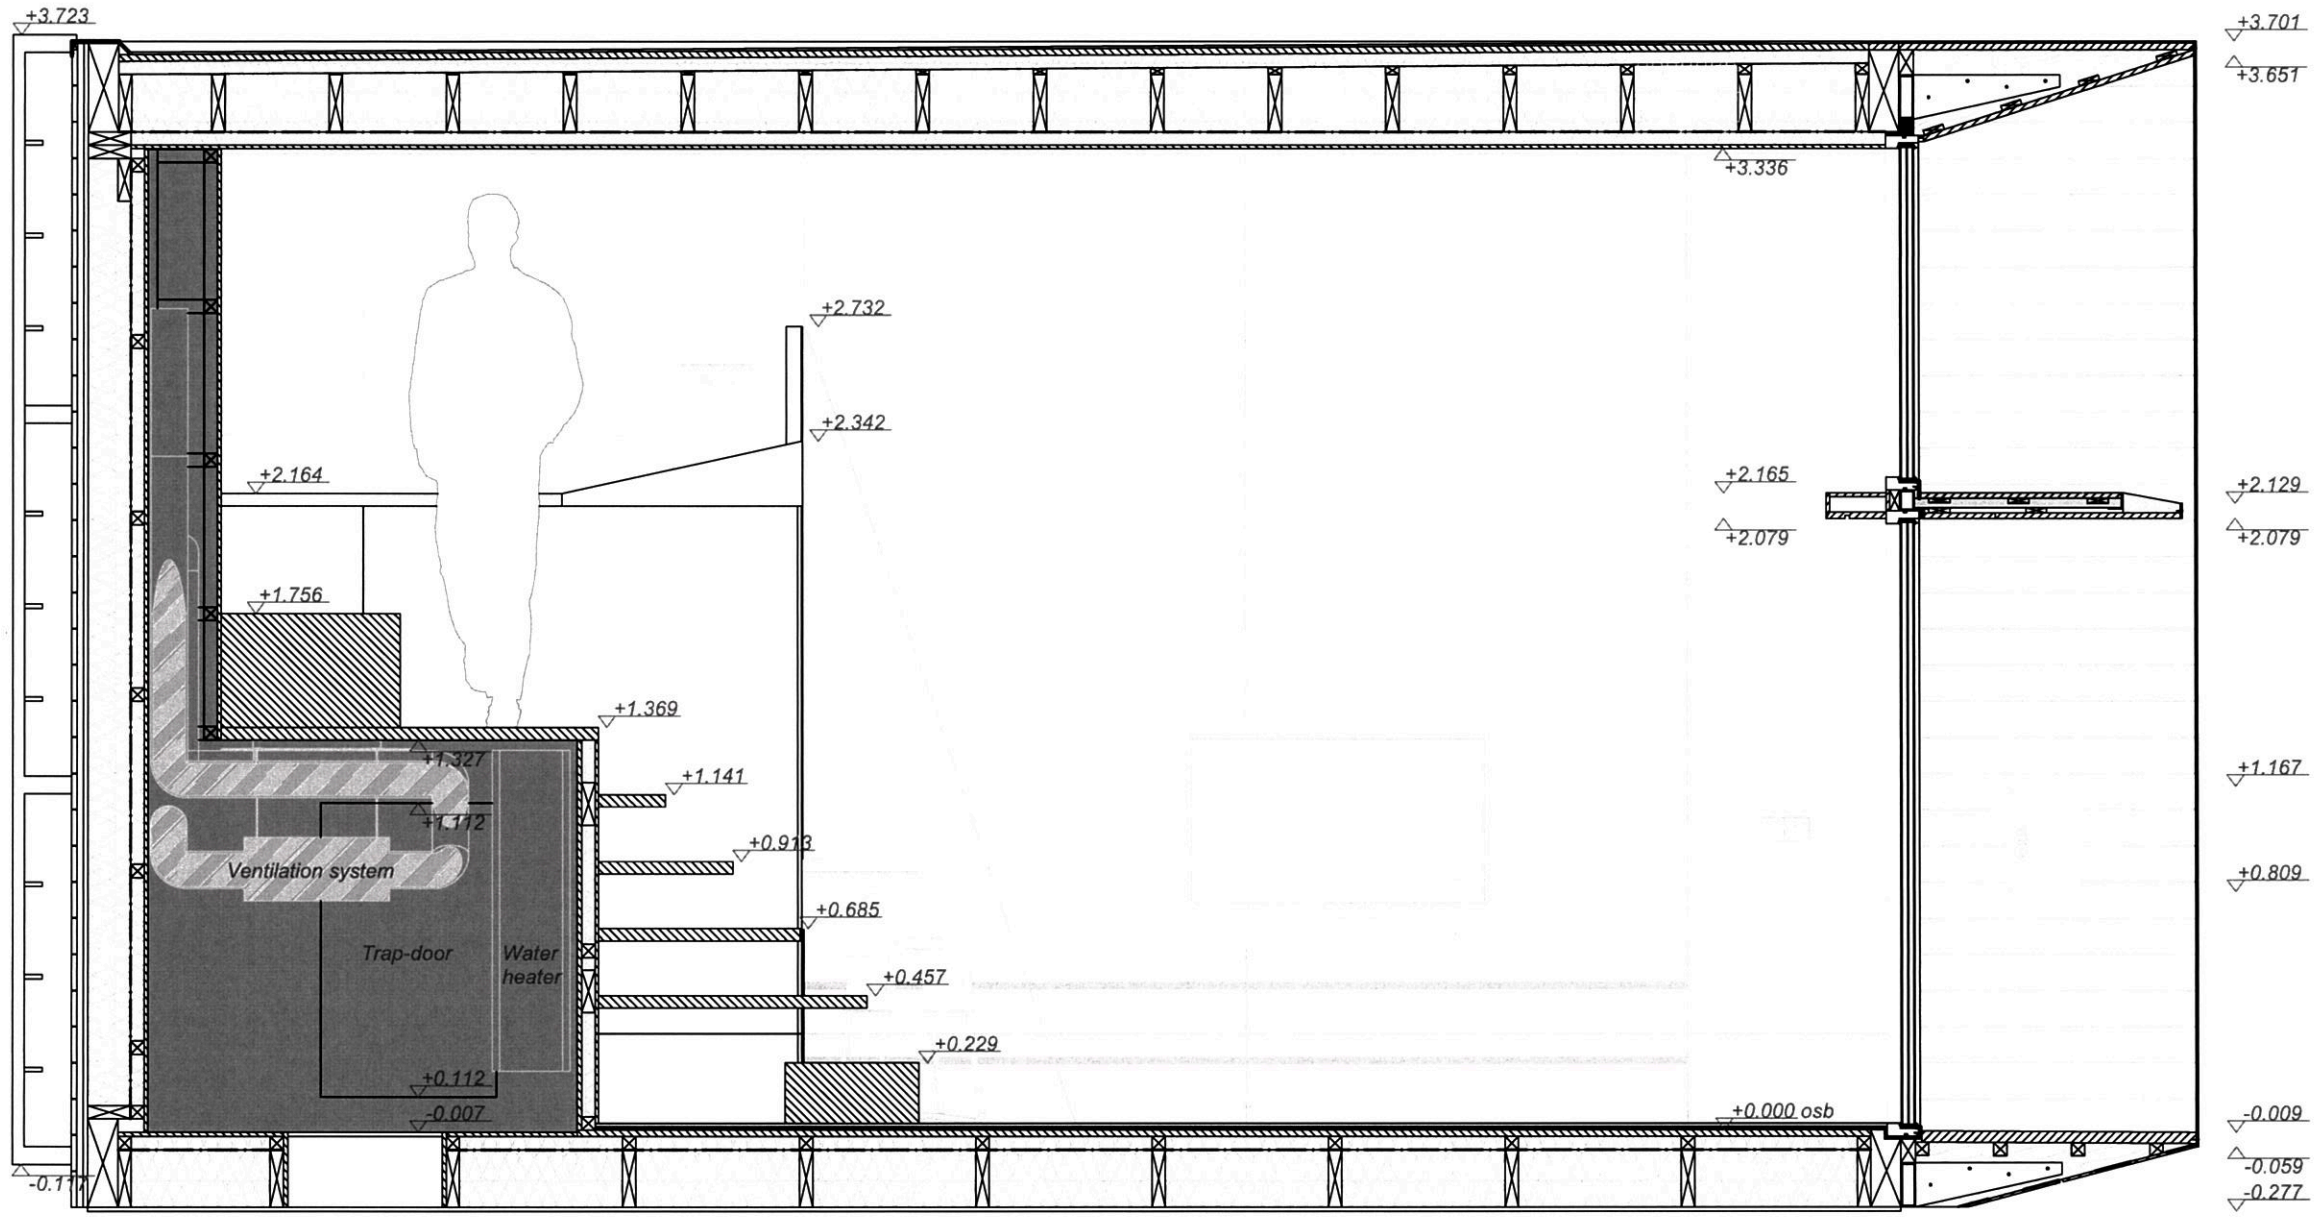


Section CC

Change No.	Description			Designer	Date
	Version	KODA Light Norway		Job No.	A047
	Version No.	1.0		Stadium	Construction phase
	Drawing Title	Section CC		Drawing No.	47
	Chief Architect	Ülar Mark	Architects Ü. Mark M. Alnek L.-L. Pihu	Paper Size	A3
KODASEMA OÜ	Chief Engineer	Aivars Alt		Scale	1:25
	Drawing	Maria Alnek		Date	07.09.2018

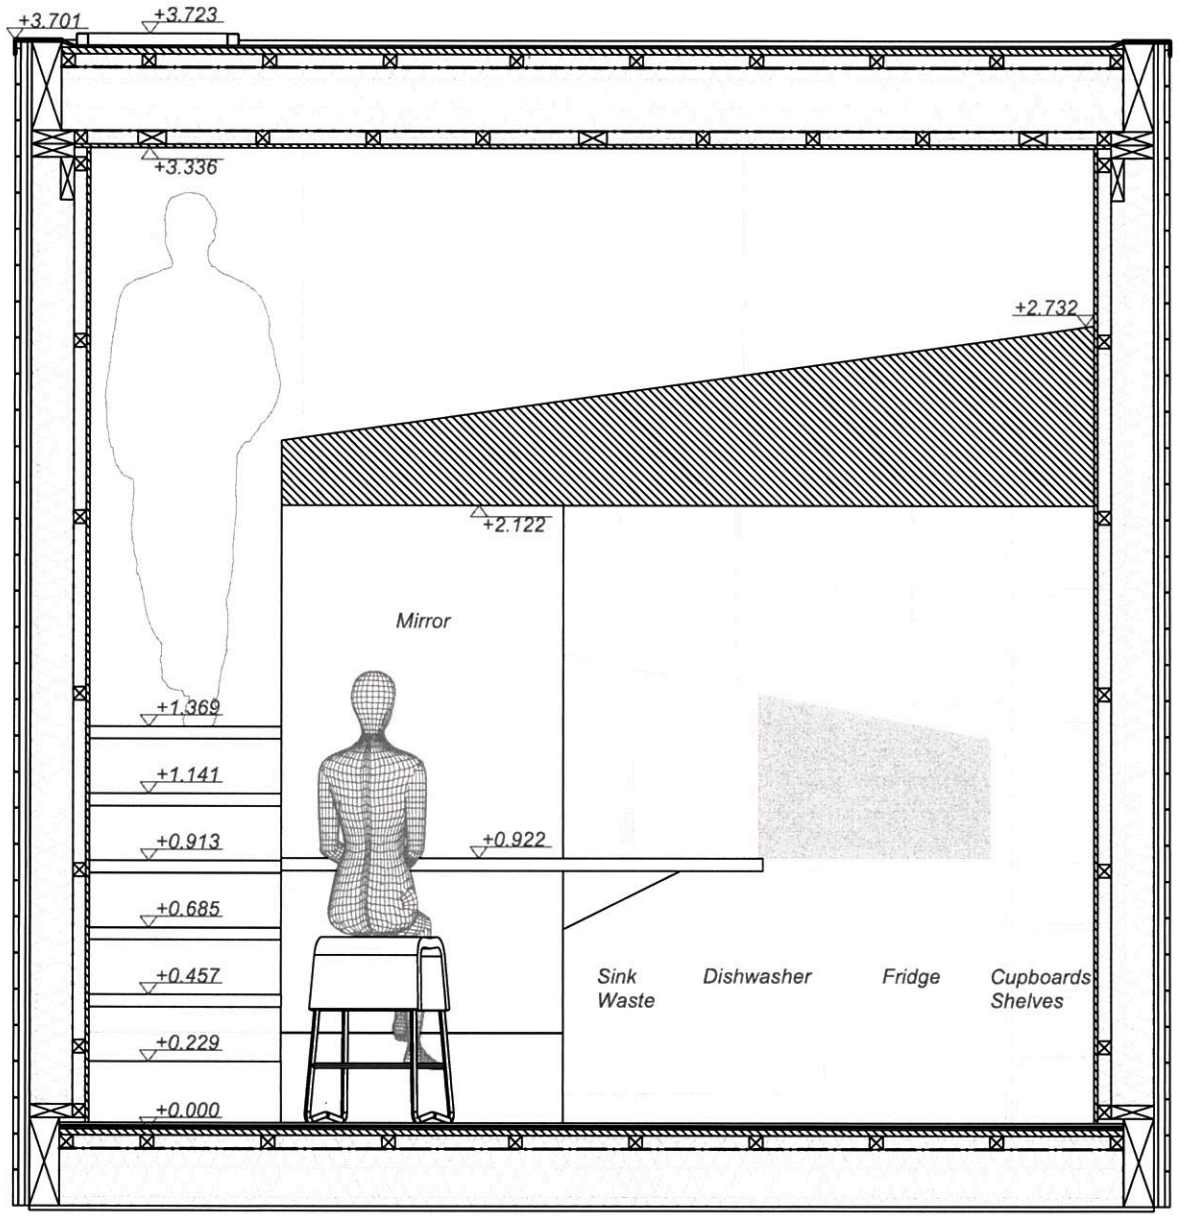

Section DD

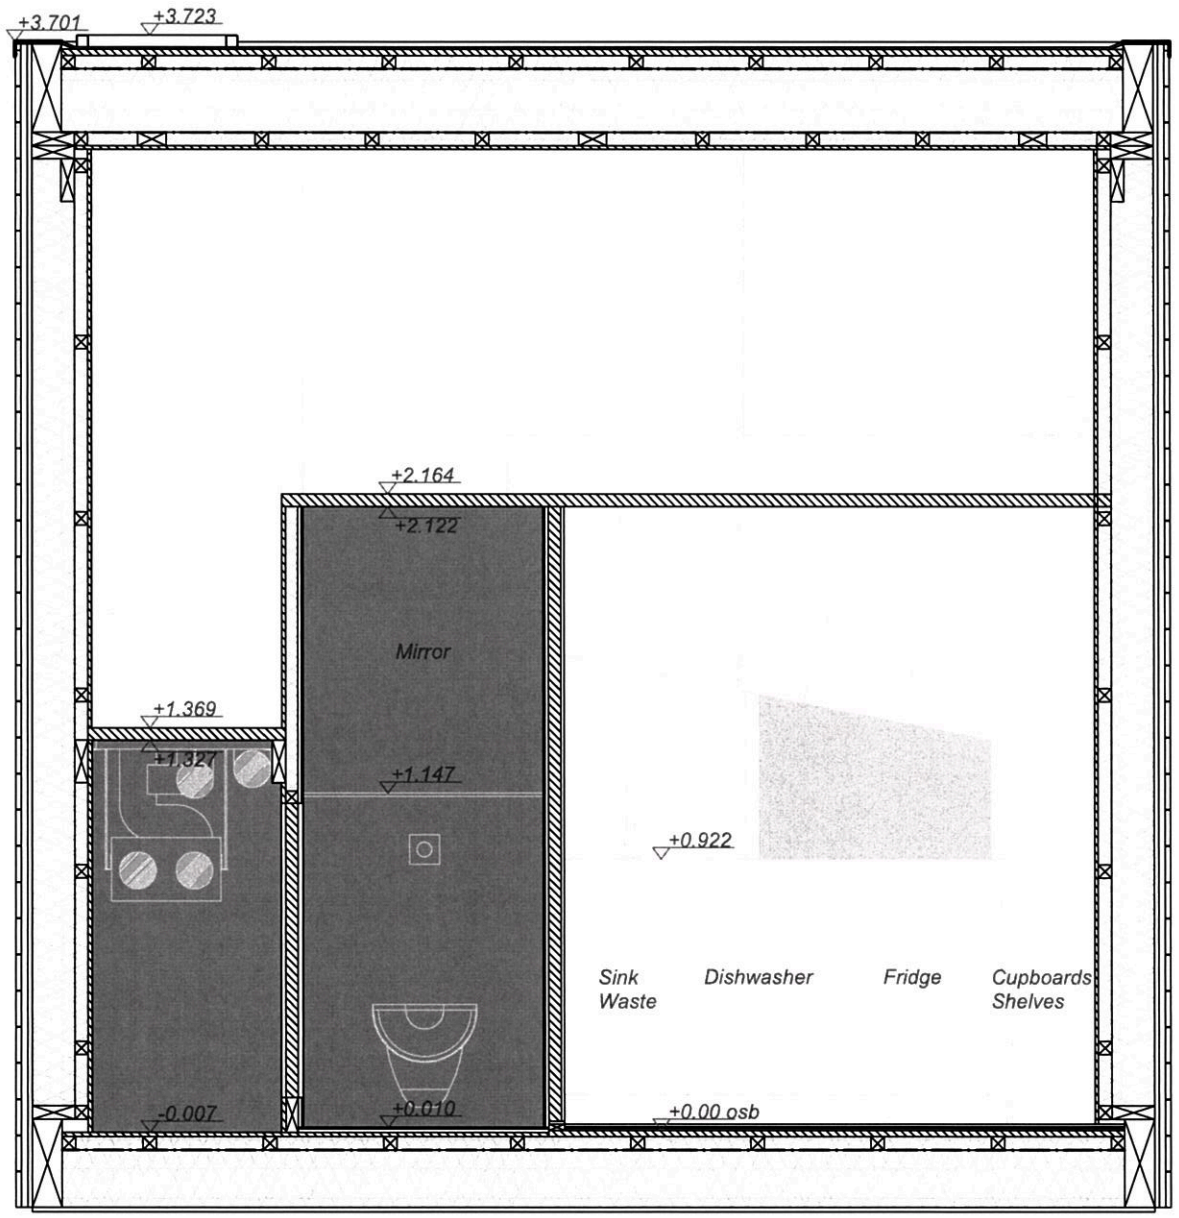

Section EE

Change No.	Description			Designer	Date
	Version	KODA Light Norway		Job No.	A047
	Version No.	1.0		Stadium	Construction phase
	Drawing Title	Sections DD & EE		Drawing No.	48
	Chief Architect	Ülar Mark	Architects Ü. Mark M. Alnek L.-L. Pihu	Paper Size	A3
KODASEMA OÜ	Chief Engineer	Aivars Alt		Scale	1:25
	Drawing	Maria Alnek		Date	07.09.2018