
THIS DRAWING IS NOT TO BE USED FOR CONSTRUCTION.
COPYRIGHT SEVEN22 ARCHITECTURE LTD

REV	DATE	NOTES

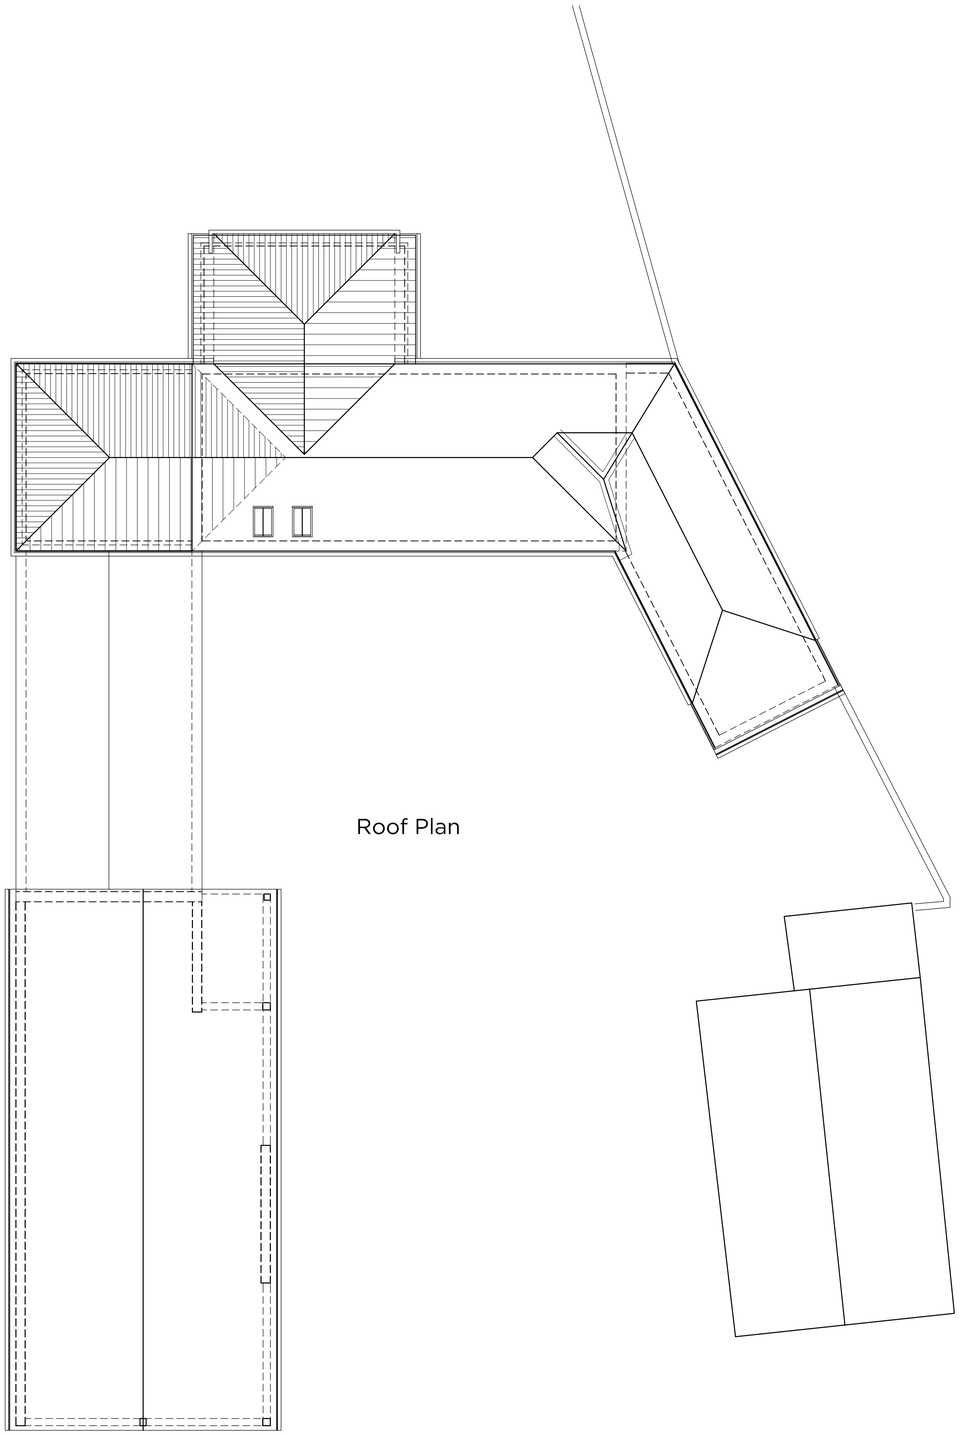

Roof Plan

0 1 2 5 10
Scale 1:100

seven22
ARCHITECTURE LTD

22 SHORE VIEW, PETERBOROUGH
CAMBRIDGESHIRE, PE7 8FS
E.info@seven22.co.uk ~ **T**.07799 585277

PROJECT
PROPOSED EXTENSION
OPEN FIELDS BARN
DELGATE BANK, WESTON HILLS
SPALDING
LINCOLNSHIRE
PE12 6DW

CLIENT
Mr & Mrs RAWLING

TITLE
PROPOSED ROOF PLAN

DRAWING No.
040a P02

SCALE	DATE	REV
1:100 @ A1 - 1:200 @ A3	NOV 2023	