

THIS DRAWING IS NOT TO BE USED FOR CONSTRUCTION.
COPYRIGHT SEVEN22 ARCHITECTURE LTD


REV DATE NOTES

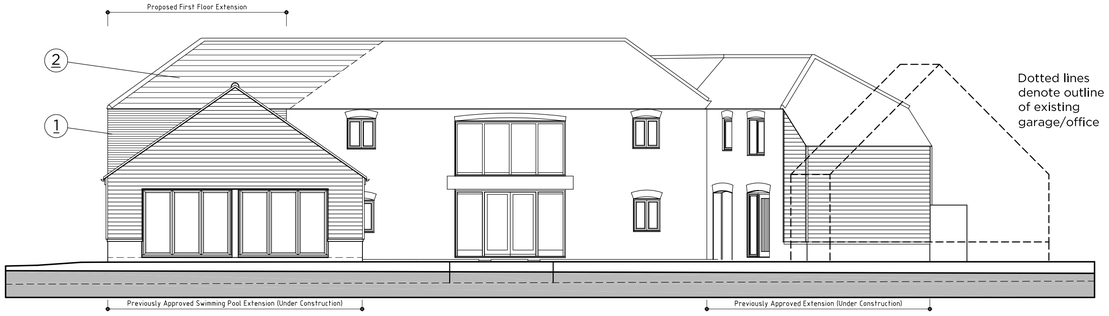


Proposed West Elevation (Front)

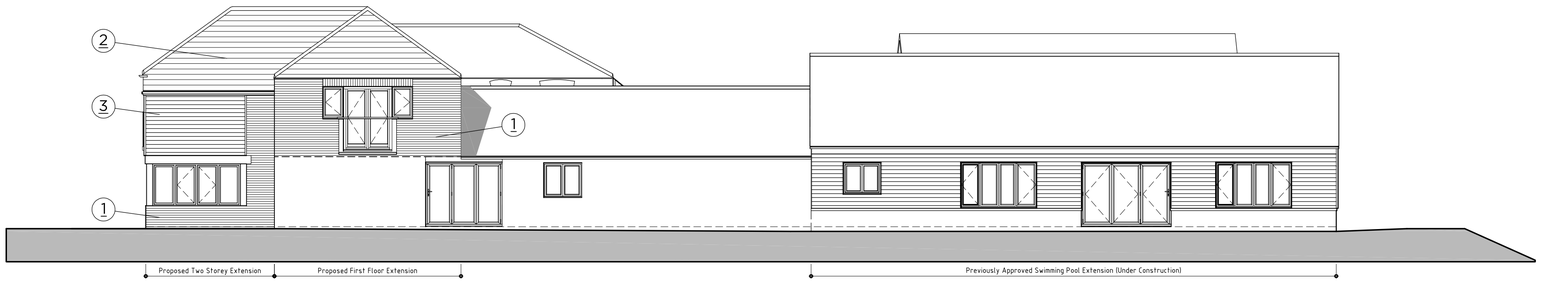

Proposed North Elevation (Side)

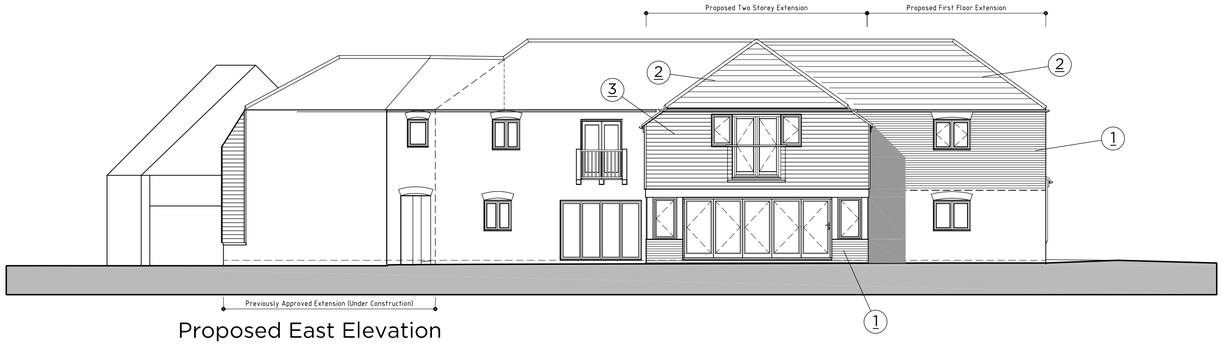

Proposed East Elevation (Rear)

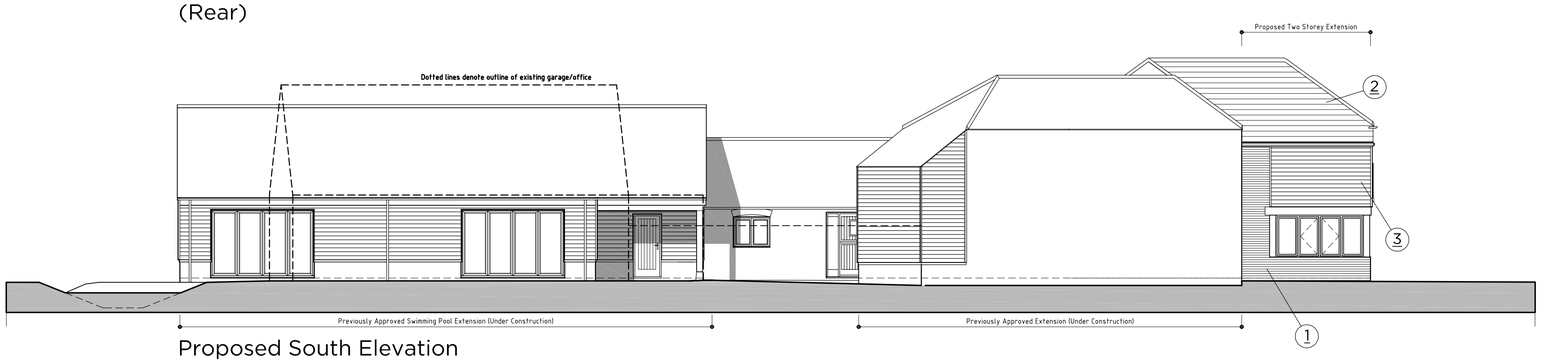

Proposed South Elevation (Side/Courtyard)

MATERIALS

1. Facing brickwork, to match existing
2. Slate roof tiles to match existing
3. Timber weatherboard stained black to match existing

Windows/Doors:
Timber, colour to match existing style as indicated on drawings.

Other:
Oak posts & beams where required
Black upvc rainwater goods

0 1 2 5 10
Scale 1:100

seven22 ARCHITECTURE LTD
22 SHORE VIEW, PETERBOROUGH
CAMBRIDGESHIRE, PE7 8FS
E.info@seven22.co.uk ~ T.07799 585277

PROJECT
PROPOSED EXTENSION
OPEN FIELDS BARN
DELGATE BANK, WESTON HILLS
SPALDING
LINCOLNSHIRE
PE12 6DW

CLIENT
Mr & Mrs RAWLING

TITLE
PROPOSED ELEVATIONS

DRAWING No.
040a P03

SCALE	DATE	REV
1:100 @ A1 - 1:200 @ A3	NOV 2023	