
THIS DRAWING IS NOT TO BE USED FOR CONSTRUCTION.
COPYRIGHT SEVEN22 ARCHITECTURE LTD

REV DATE NOTES

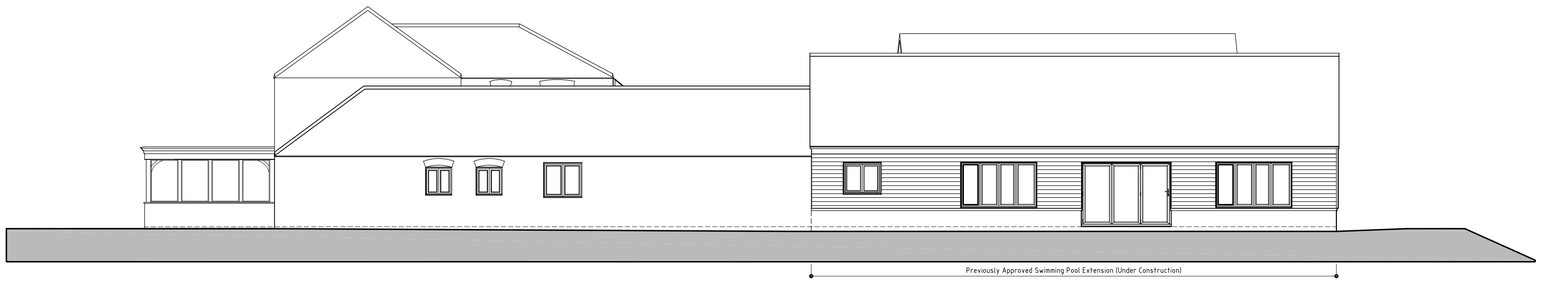

West Elevation (Front)



North Elevation (Side)



East Elevation (Rear)



South Elevation (Side/Courtyard)

0 1 2 5 10
Scale 1:100

seven22 ARCHITECTURE LTD

22 SHORE VIEW, PETERBOROUGH
CAMBRIDGESHIRE, PE7 8FS
E.info@seven22.co.uk ~ **T**.07799 585277

PROJECT
PROPOSED EXTENSION
OPEN FIELDS BARN
DELGATE BANK, WESTON HILLS
SPALDING
LINCOLNSHIRE
PE12 6DW

CLIENT
Mr & Mrs RAWLING

TITLE
EXISTING ELEVATIONS

DRAWING No.
040a S04

SCALE	DATE	REV
1:100 @ A1 - 1:200 @ A3	NOV 2023	