SOUTH HOLLAND D.C.
PLAN DEPT.
27 FEB 1989
REF. 324/89

revision	date	init.	revision details

HICKS WILLIAMS PARTNERSHIP
Architectural Design Consultants


36A Market Place, Long Sutton, Lincs. PE12 9JF
Tel. (0406) 362982
37A West Street, Boston, Lincs. PE21 8QN
Tel. (0205) 310216

client
MR. N. ATKIN

project
PROPOSED BUNGALOW & GARAGE
ADJACENT BEECHTREE FARM,
BROAD GATE,
WESTON HILLS,
SPALDING.

drawing
ROOF PLAN

scale	drawing no.
1:50	LS 8876-3
contact office: LONG SUTTON	
date: JAN 89	drawn:

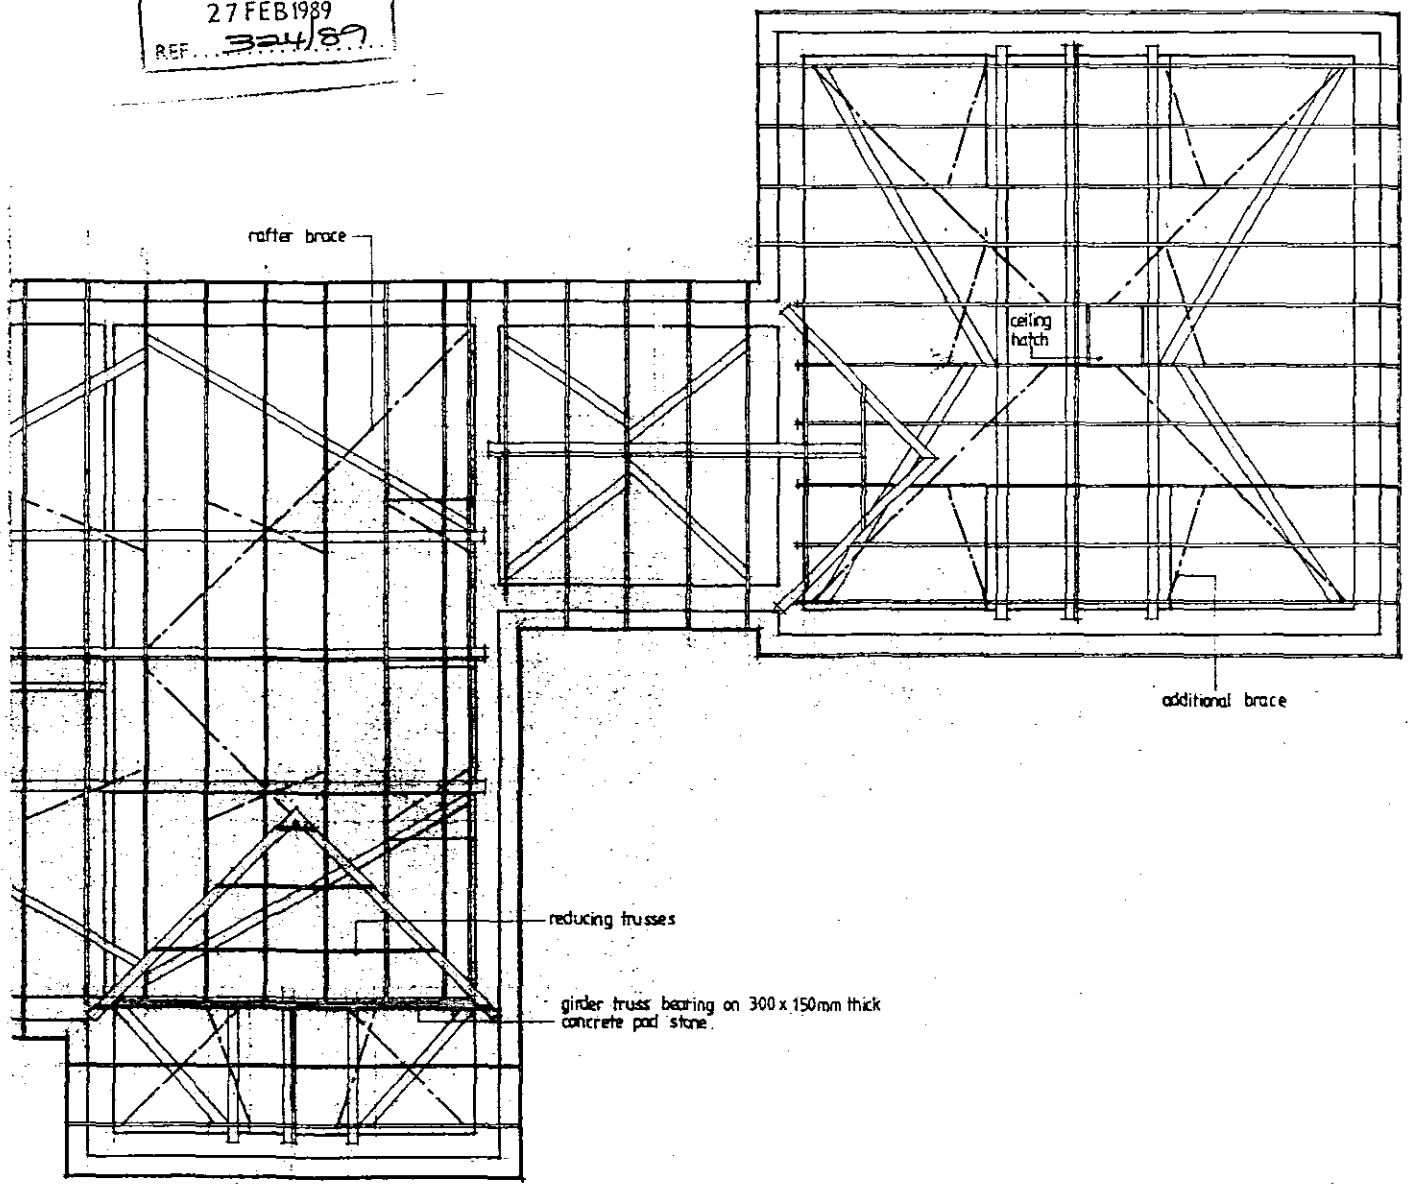

(2)