
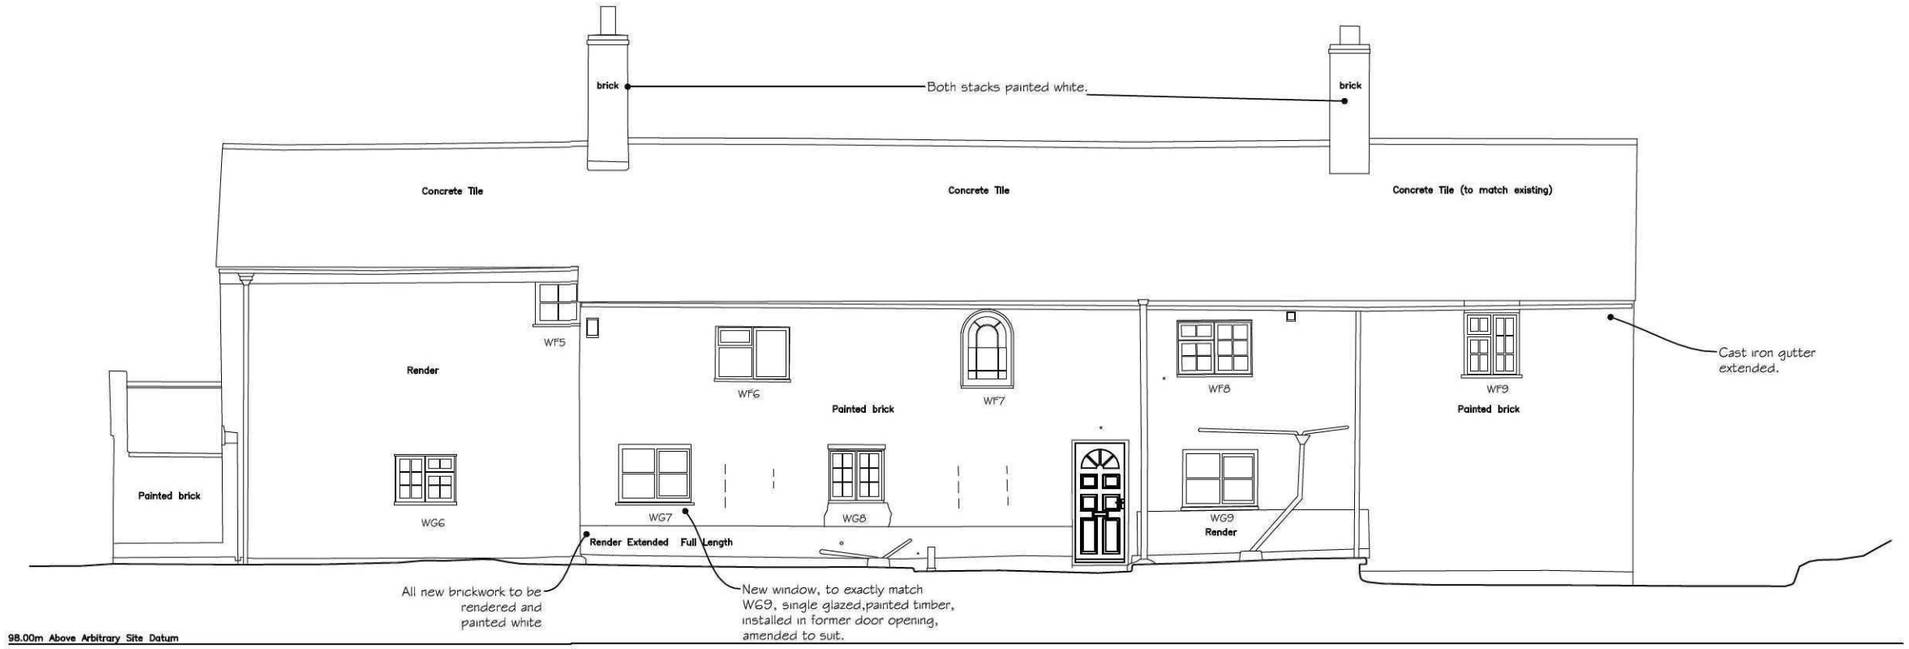


NORTH ELEVATION

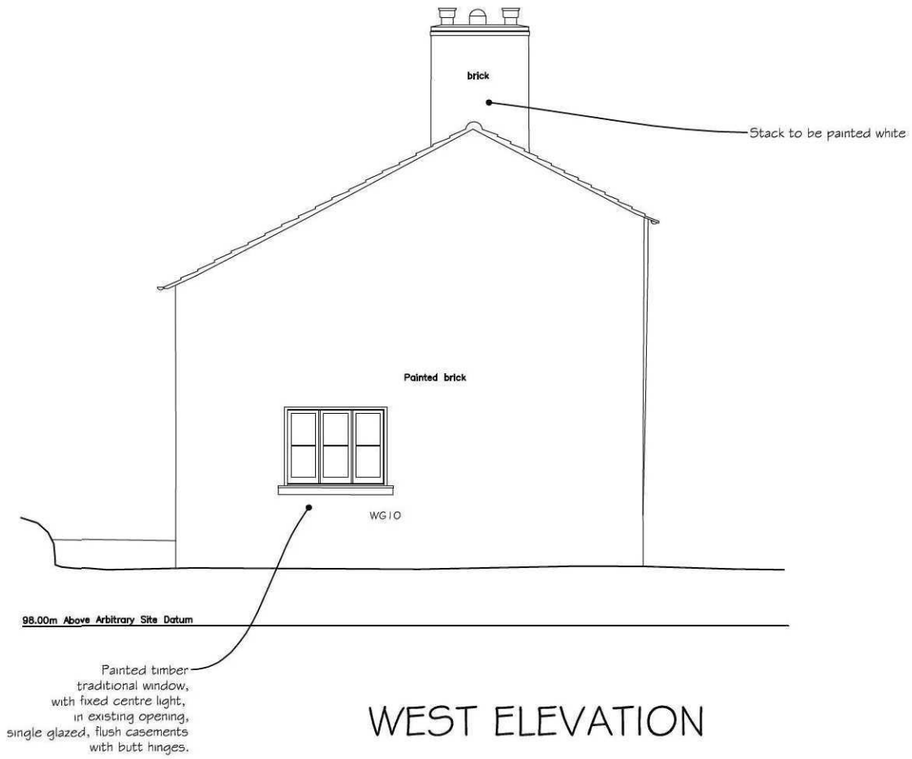

WEST ELEVATION

NOTES :

All dimensions must be checked on site and any discrepancies reported to architect.
Do not scale from this drawing. If in doubt ask.

0m 1m 2m 3m 4m
Scale

B	Feb. 2015	WG7 amended
A	Jan. 2015	WG10 amended
	Date	Revisions

© Copyright

Anderson and Glenn
Architectural and Landscape Consultancy
Yew Tree Nurseries
Frampton West
BOSTON PE20 1RQ

Tel : 01205 724047
Fax : 01205 723792
www.andersonandglenn.com

Client
George Hay & Sons Ltd.

Job Title

Wragg House
Weston Marsh

Drawing Title

Proposed Rear & Side Elevations

Scale
1:50 @ A1, 1:100 @ A3

Date
Nov 2014

Drawn by
MEA

Drg. No.
A-238-54

Rev.
B