Do not scale directly from this drawing. All discrepancies are to be brought to the attention of the Practice.

The copyright to this drawing is owned by Trevor A Clay RIBA Ltd.




two course reconstituted stone cils

Red/ Brown multi facing brick




PROPOSED ELEVATIONS

oak facia, soffit, posts and garage doors along with dormer cheeks.

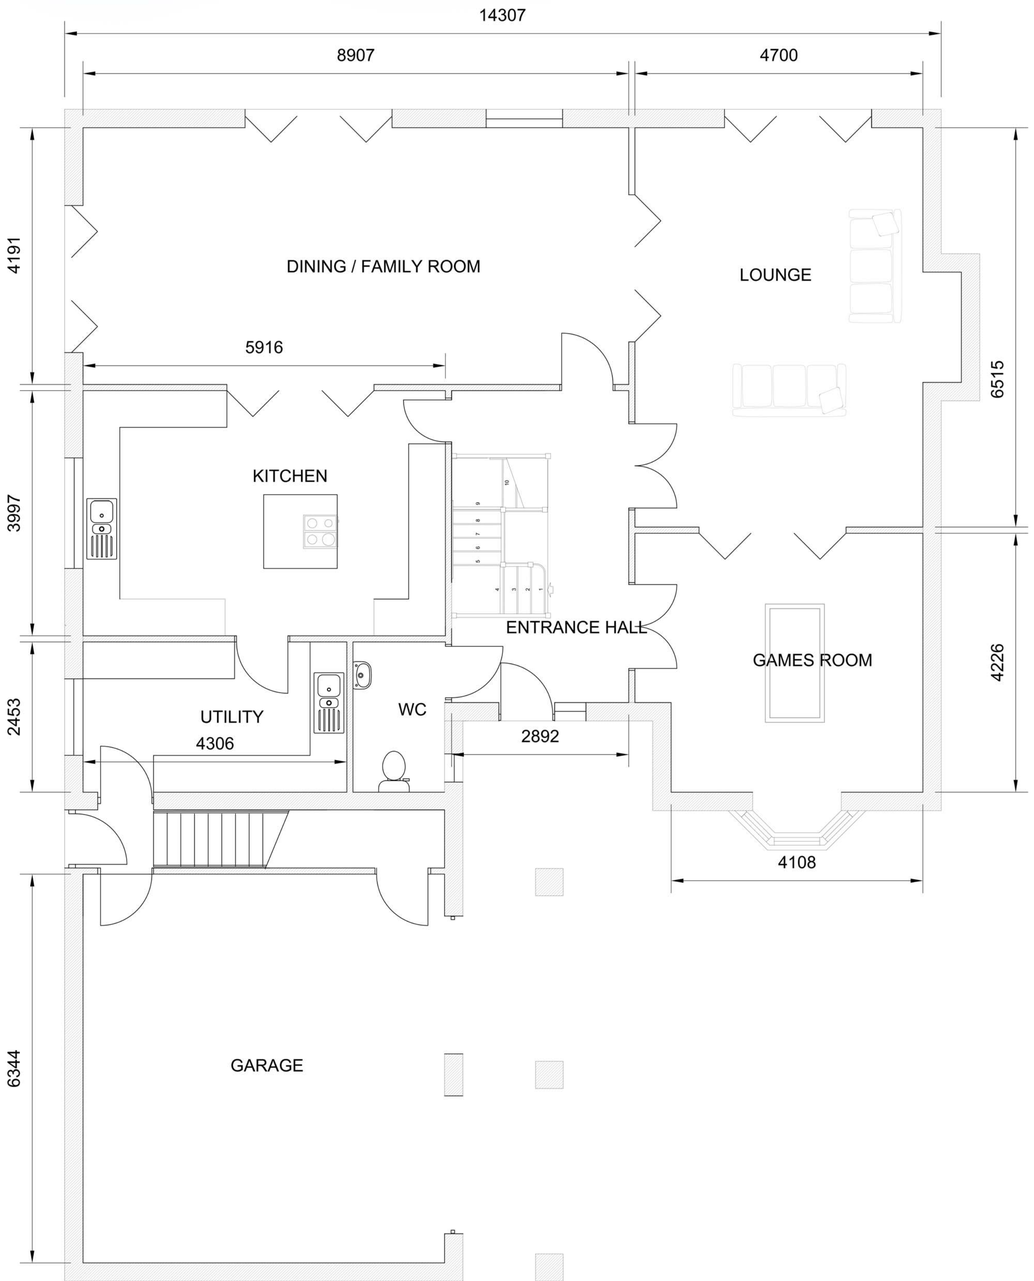

GROUND FLOOR PLAN

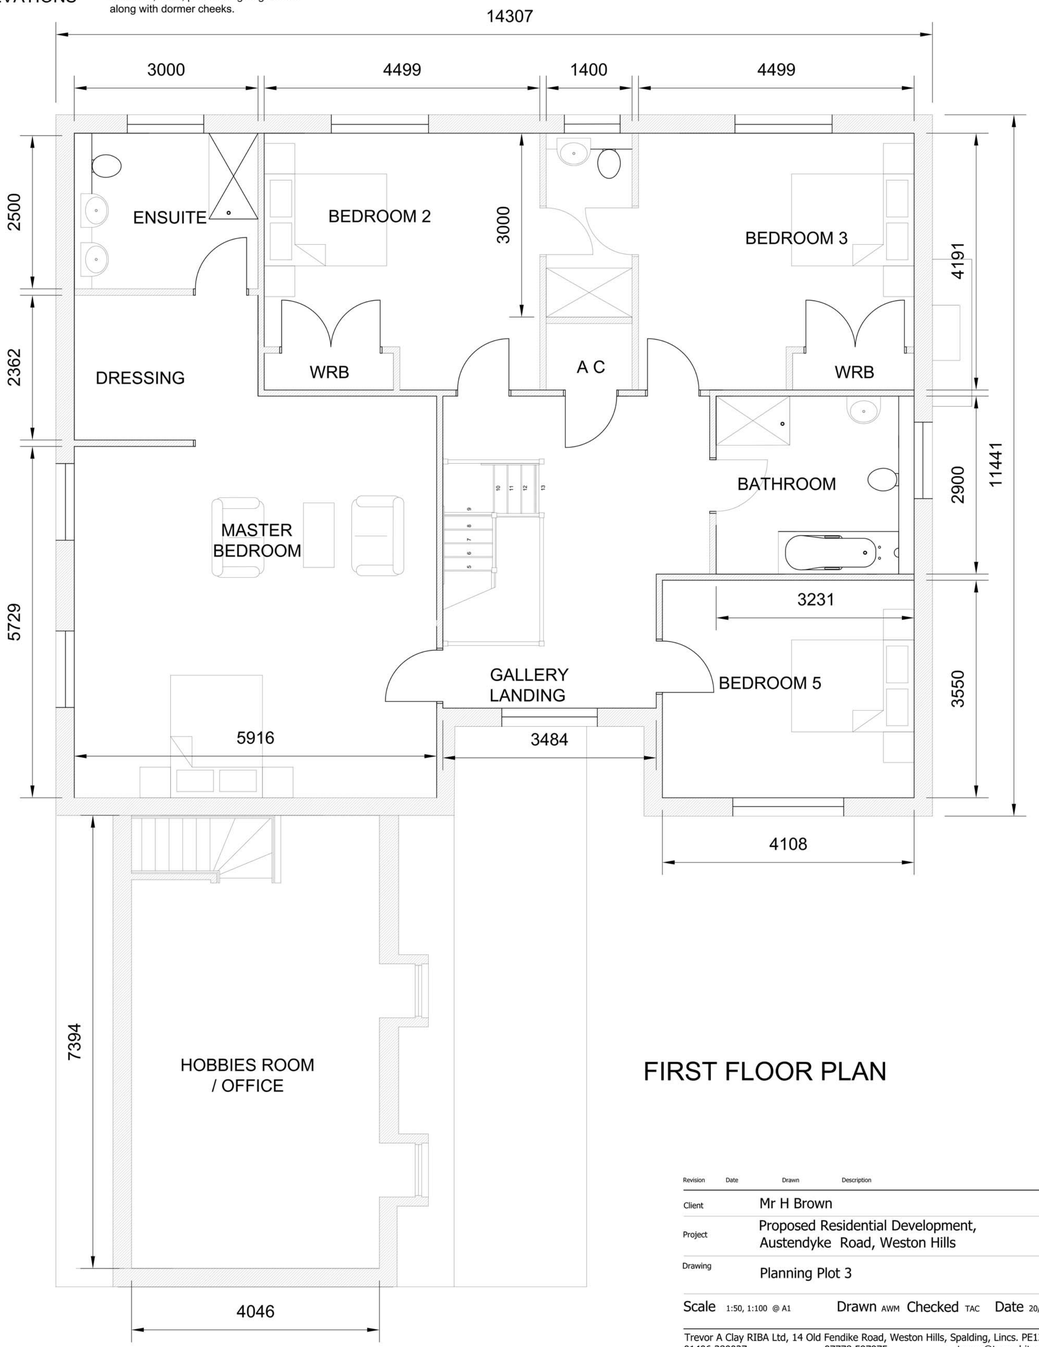

FIRST FLOOR PLAN

Revision	Date	Drawn	Description
Client	Mr H Brown		
Project	Proposed Residential Development, Austendyke Road, Weston Hills		
Drawing	Planning Plot 3		

Scale 1:50, 1:100 @ A1 Drawn AWM Checked TAC Date 20/12/2016 Drawing No. 16/465/PA/007

Trevor A Clay RIBA Ltd, 14 Old Fendike Road, Weston Hills, Spalding, Lincs. PE126DD
01406 380027 07778 597975 trevor@tacarchitects.co.uk www.tacarchitects.co.uk