





PROPOSED ELEVATIONS

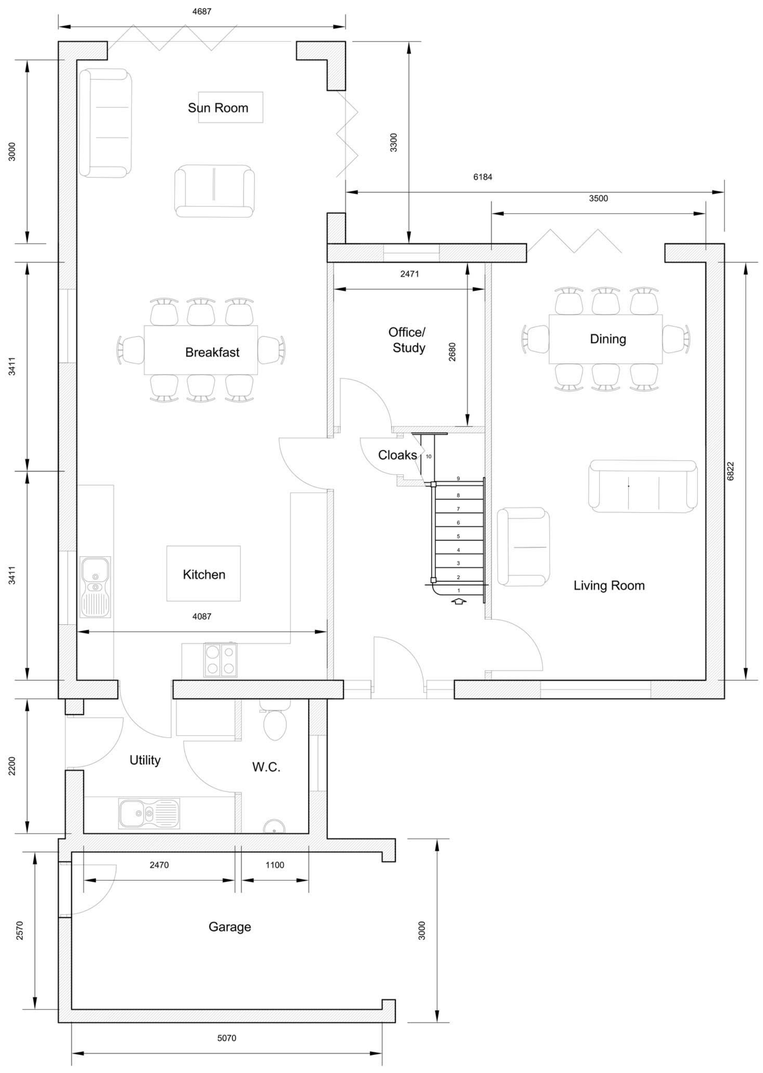

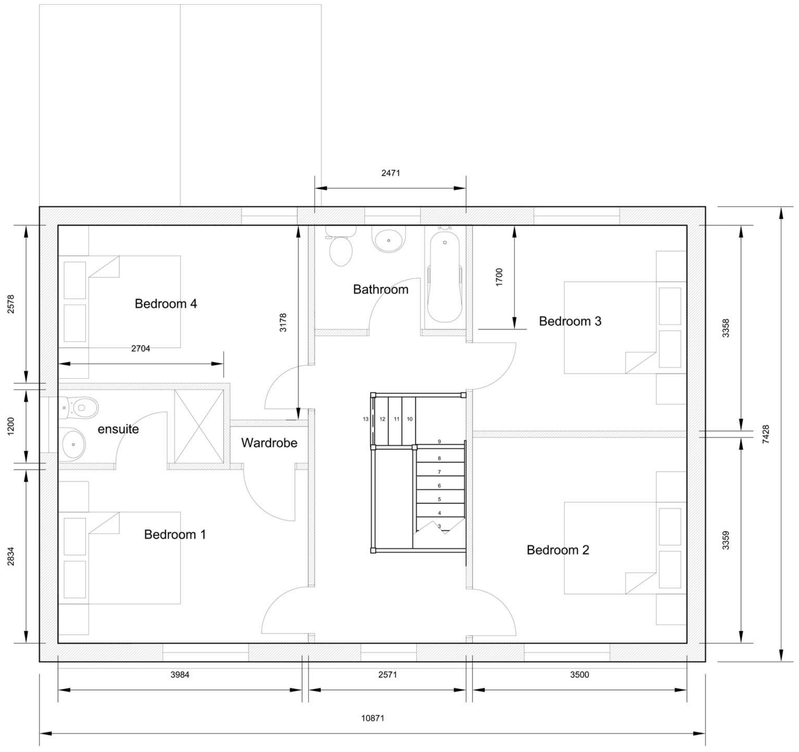

PROPOSED FLOOR PLANS

Revision	Date	Drawn	Description
Client	Mr H Brown		
Project	Proposed Residential Development, Austendyke Road, Weston Hills		
Drawing	Planning (plots 1,2 & 4)		

Scale 1:50, 1:100 @ A1 Drawn AWM Checked TAC Date 06/11/2017

TaC ARCHITECTS

Drawing No. 16/465/PA/0018

Trevor A Clay RIBA Ltd, 14 Old Fendike Road, Weston Hills, Spalding, Lincs. PE126DD
01406 380027 07778 597975 trevor@tacarchitects.co.uk www.tacarchitects.co.uk