
Limitations
All dimensions shall be taken from site from actual work.
Under no circumstances shall measurements be scaled from this drawing for construction or ordering purposes.
All given dimensions shall be checked by the Builder/Contractor and will be their responsibility from commencement of works.
No works will be supervised or inspected by Mark Dennis – Architectural Services.

Health and safety
The Employer/Client shall ensure that the selected contractor/builder is conversant with and adopts all measures necessary to achieve compliance with current health and safety legislation.


DO NOT SCALE FROM THIS DRAWING

This drawing is copyright and may not be altered, traced, copied, photographed or used for any other purpose other than that for which it is issued without consent of Mark Dennis – Architectural Services. The General Contractor is to check all dimensions on site and report any discrepancies to the Architect.

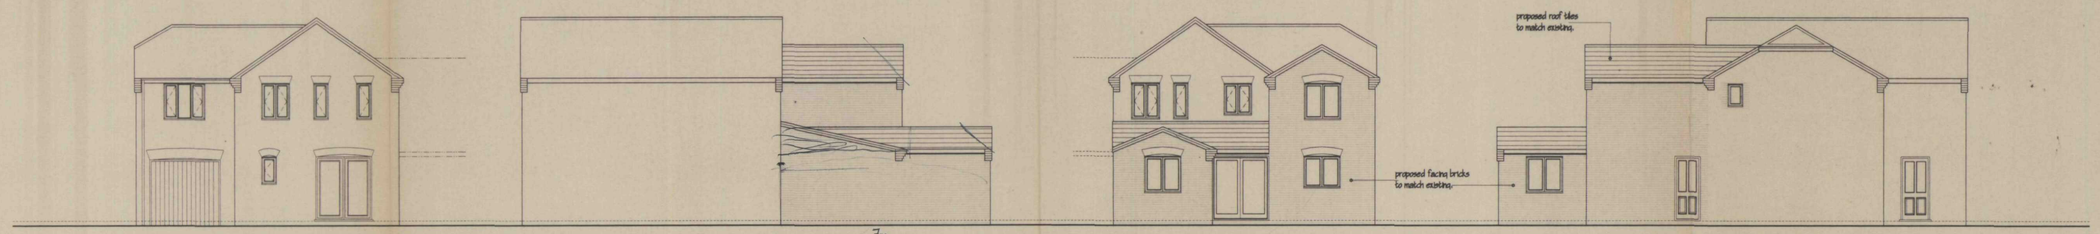


FRONT ELEVATION - from Cassons Close | SIDE ELEVATION | REAR ELEVATION | SIDE ELEVATION

PROPOSED ELEVATIONS

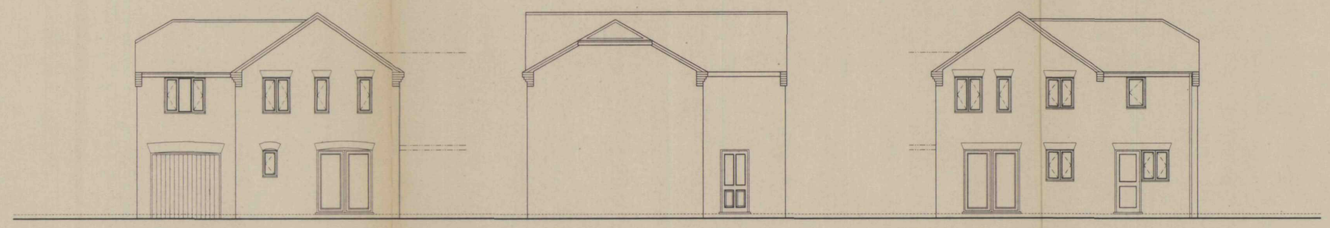


FRONT ELEVATION - from Cassons Close | SIDE ELEVATION | REAR ELEVATION


EXISTING ELEVATIONS

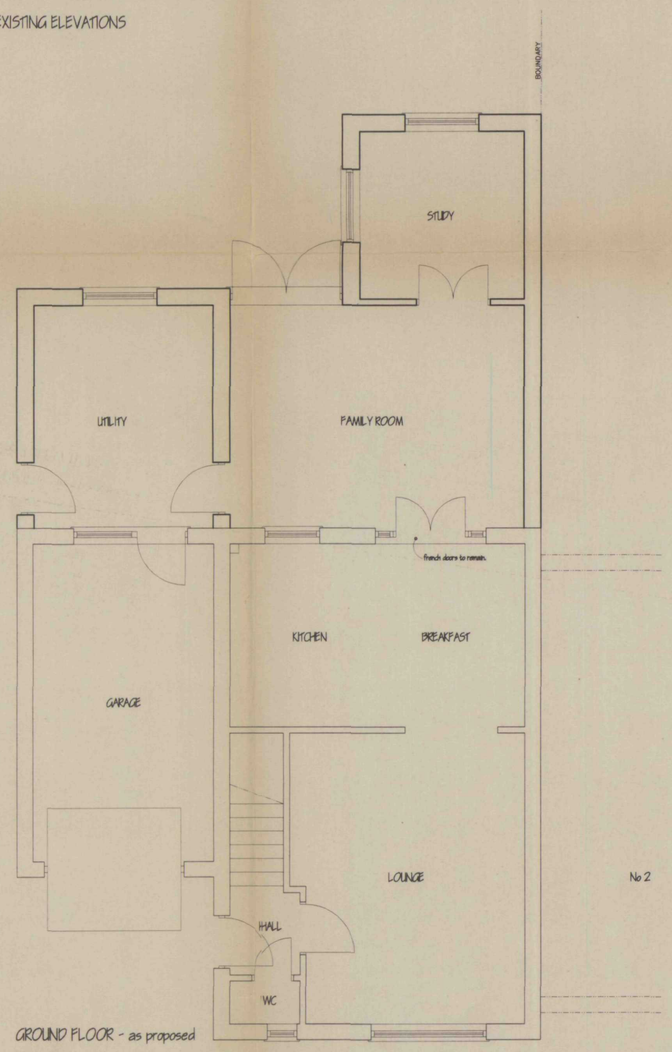

GROUND FLOOR - as proposed

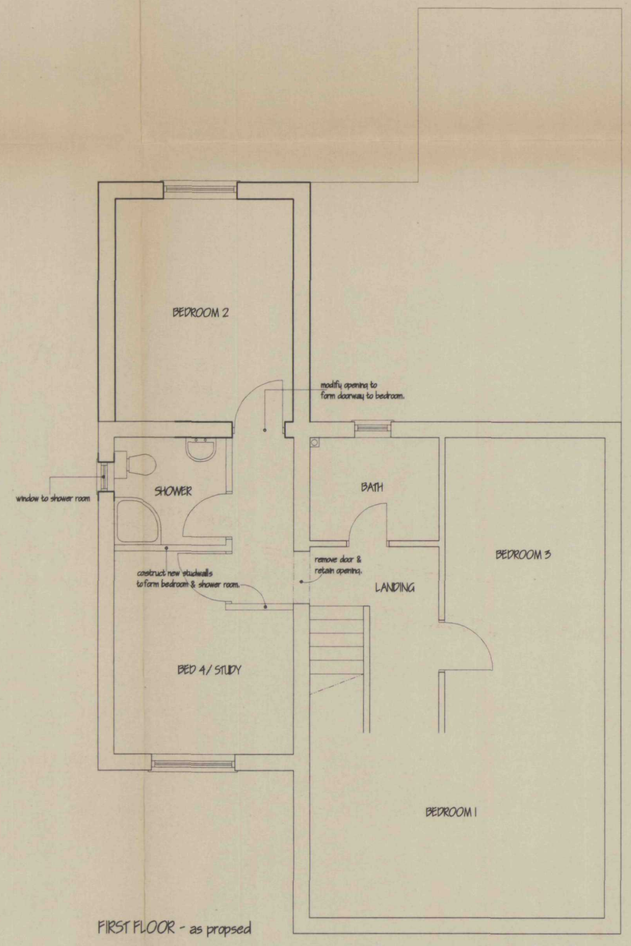

FIRST FLOOR - as propsed

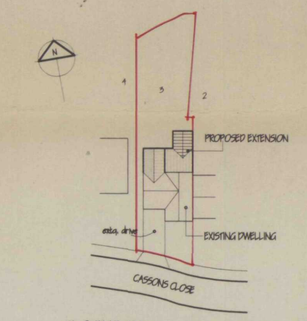

BLOCK PLAN 1:500

SUPERSEDED

MARK DENNIS
architectural services

32 PRIMROSE CRESCENT – PINCHBECK
SPALDING – LINCOLNSHIRE – PE11 3RT
TEL: 01775 760396 FAX: 01775 760396

PROJECT TITLE

PROPOSED REAR EXTENSIONS AT:
3 CASSONS CLOSE, WESTON HILLS,
SPALDING, LINCOLNSHIRE, PE12 6DX.

FOR: MR & MRS M RIVETT

SHDC
Planning
19 SEP 2003
Ref 1152/03

LAYOUTS, ELEVATIONS & BLOCK PLAN.

REV	DESCRIPTION	DATE	BY

SCALE 1:50, 1:100, 1:500 | DRAWN MD

DATE SEP 03 | DRAWING No. 03.030/01