
Do not scale directly from this drawing. All discrepancies are to be brought to the attention of the Practice.


The copyright to this drawing is owned by Trevor A Clay RIBA Ltd.






PROPOSED ELEVATIONS

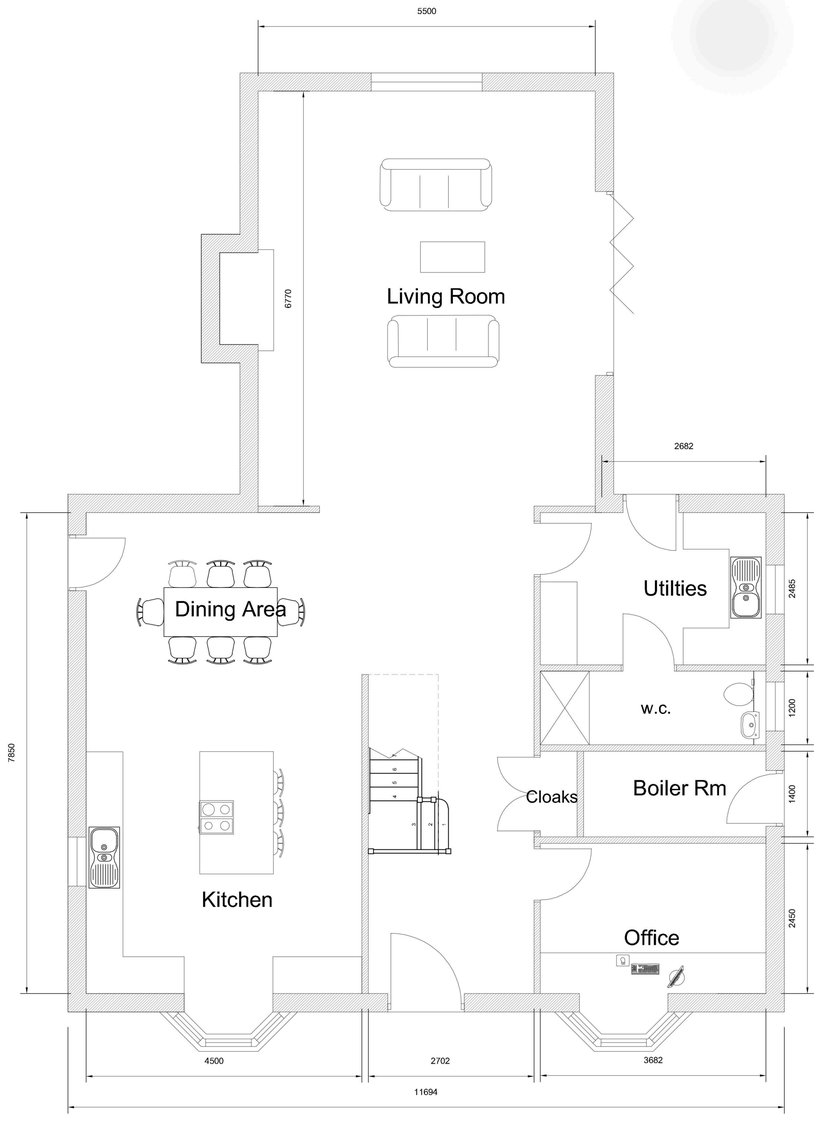

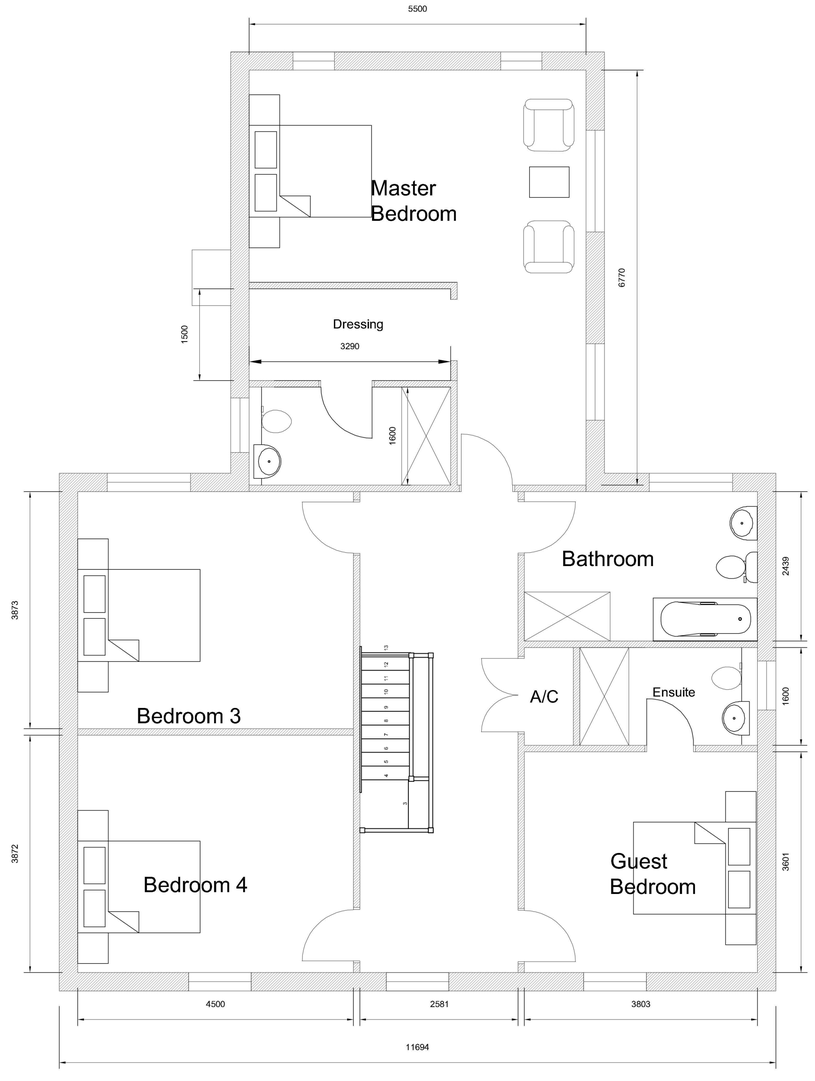

PROPOSED FLOOR PLANS

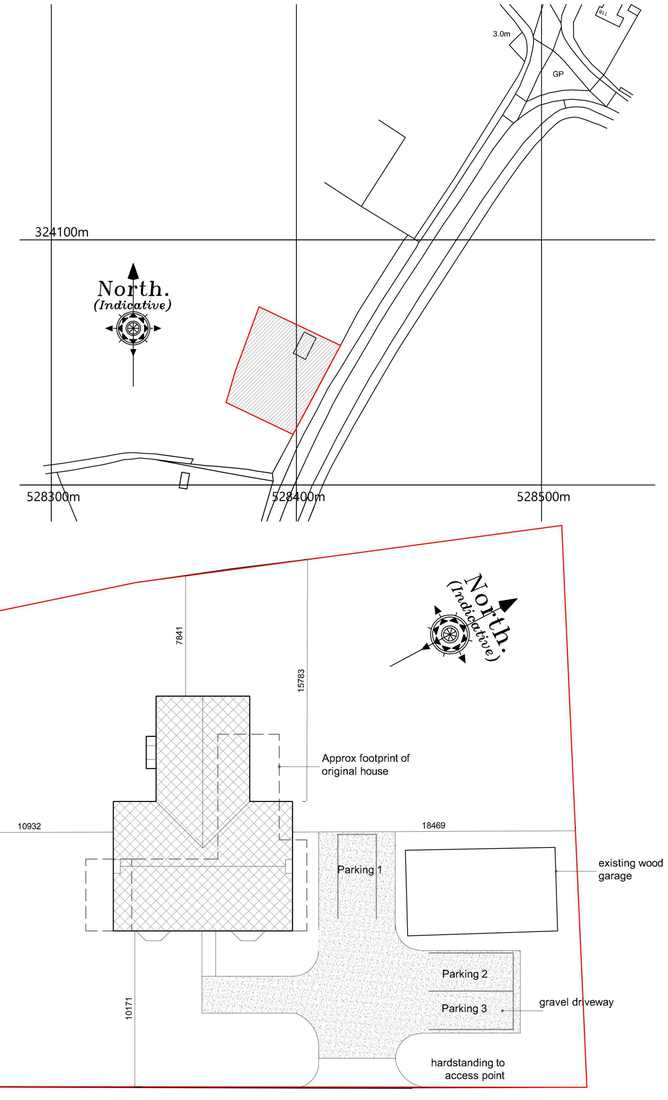

PROPOSED BLOCK PLAN

A Revision	03/02/21 Date	AWM Drawn	Addition of parking and driveway. Description

Client Martin Gibson

Project Proposed reinstatement of Holly House, Broadgate, Weston

Drawing Planning

Scale 1:50, 1:100 1:200, 1:1250 @ A1 Drawn AWM Checked TAC Date 26/11/2020

Drawing No. 20/560/PA/002A

Trevor A Clay RIBA Ltd, 14 Old Fendike Road, Weston Hills, Spalding, Lincs. PE126DD
01406 380027 07778 597975 trevor@tacarchitects.co.uk www.tacarchitects.co.uk