



EAST ELEVATION

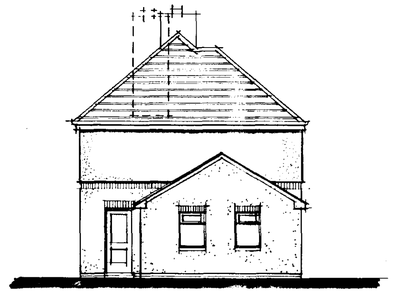


WEST ELEVATION




SOUTH ELEVATION

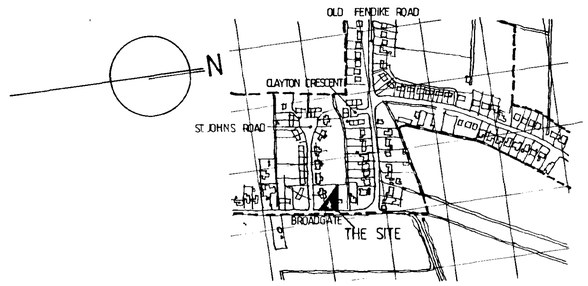

LOCATION PLAN 1:5000

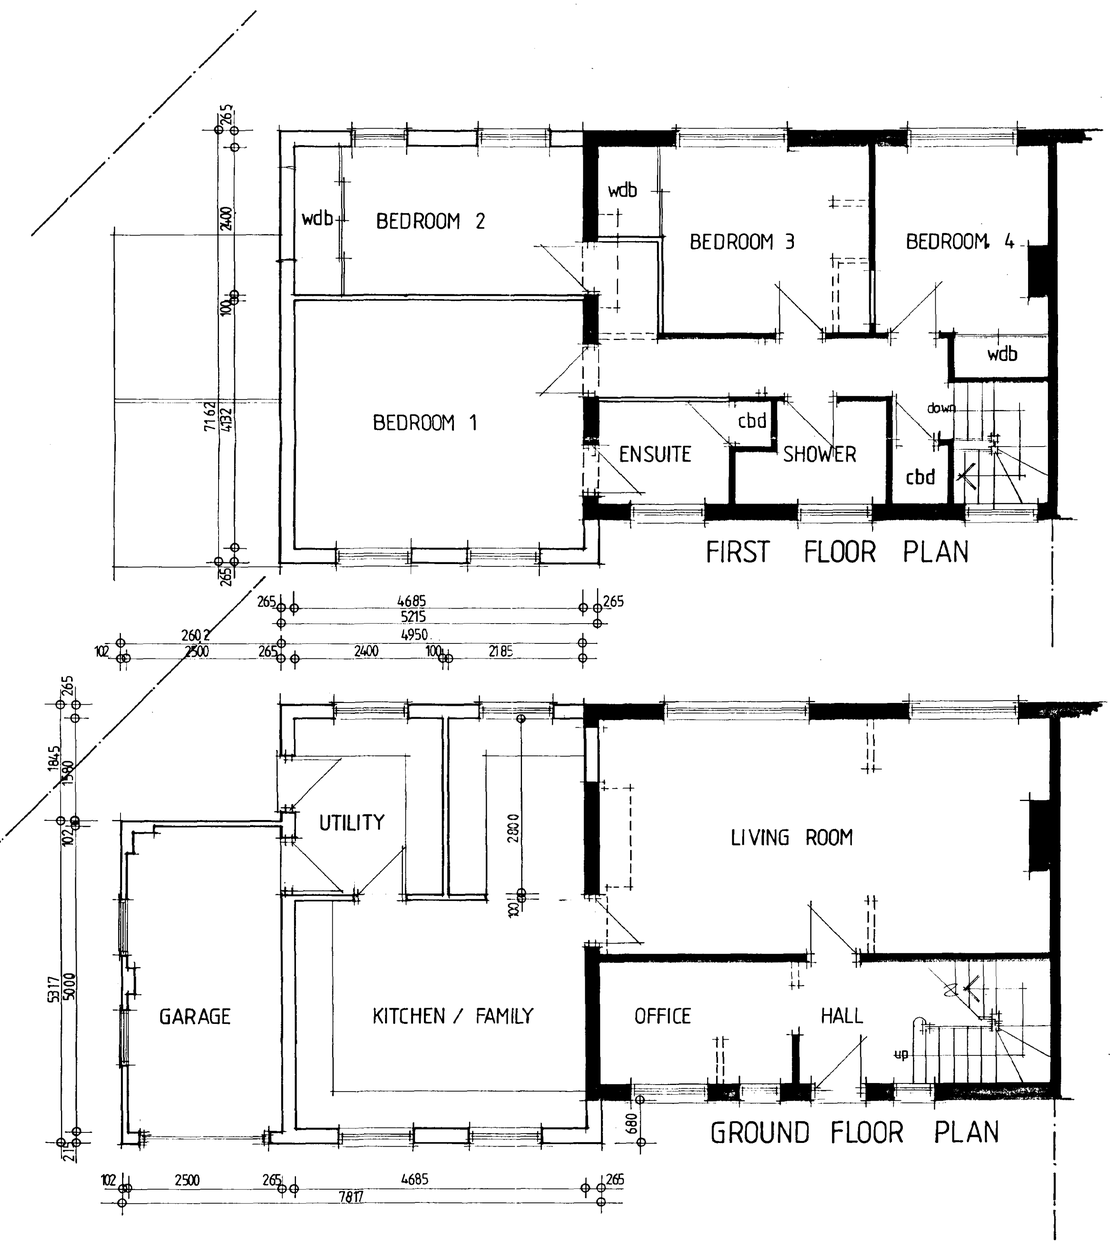


FIRST FLOOR PLAN

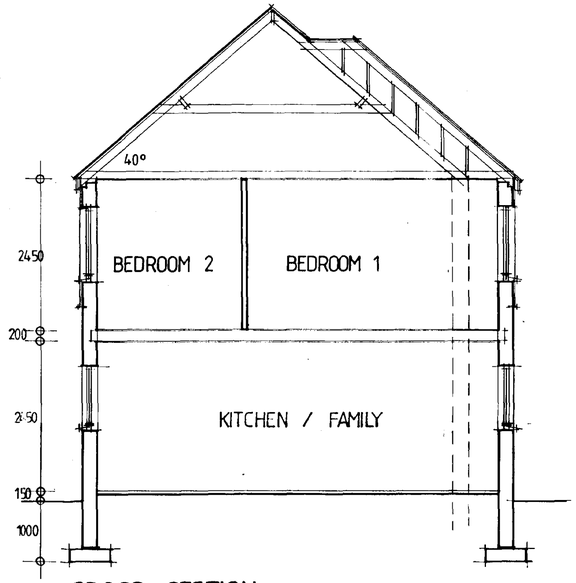

CROSS SECTION

GROUND FLOOR PLAN

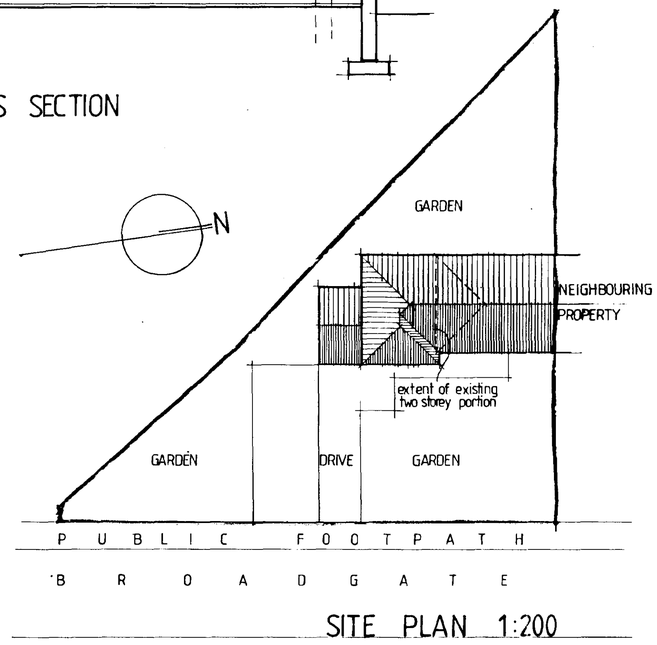

SITE PLAN 1:200

SOUTH HOLLAND DC HOUSING & PLANNING - 7 NOV 1997 Ref: 1179/97

SUPERSEDED

TREVOR A CLAY R.I.B.A.
CHARTERED ARCHITECT
14 OLD FENDIKE ROAD
WESTON HILLS
SPALDING
LINCOLNSHIRE PE12 6DD


Project:
PROPOSED EXTENSIONS TO 236 BROADGATE
WESTON HILLS, SPALDING FOR
MRS J CARTER

Drawing:
PLANNING DRAWING


Date: 12.10.97	Proj. No: 97/022/PA	
Scale: 1:50/100	Drg. No: 003	Rev:




EAST ELEVATION

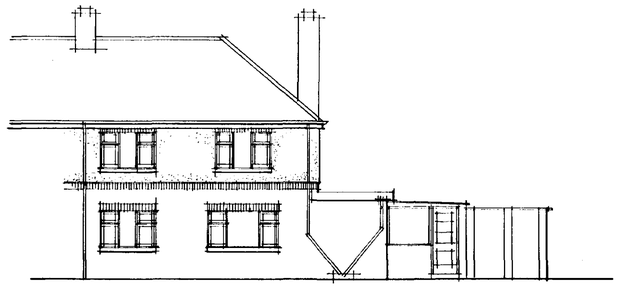


WEST ELEVATION

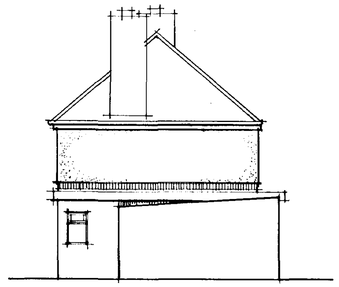


SOUTH ELEVATION

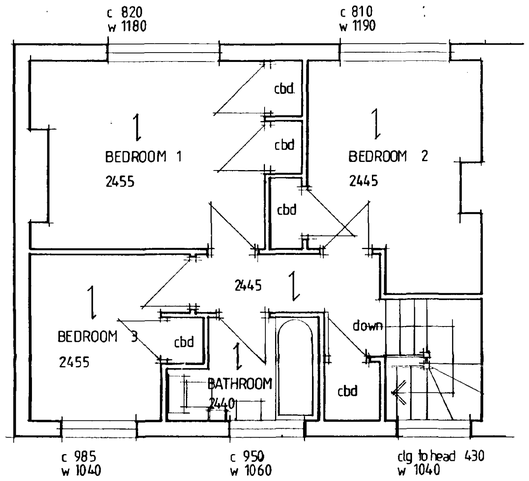

FIRST FLOOR PLAN

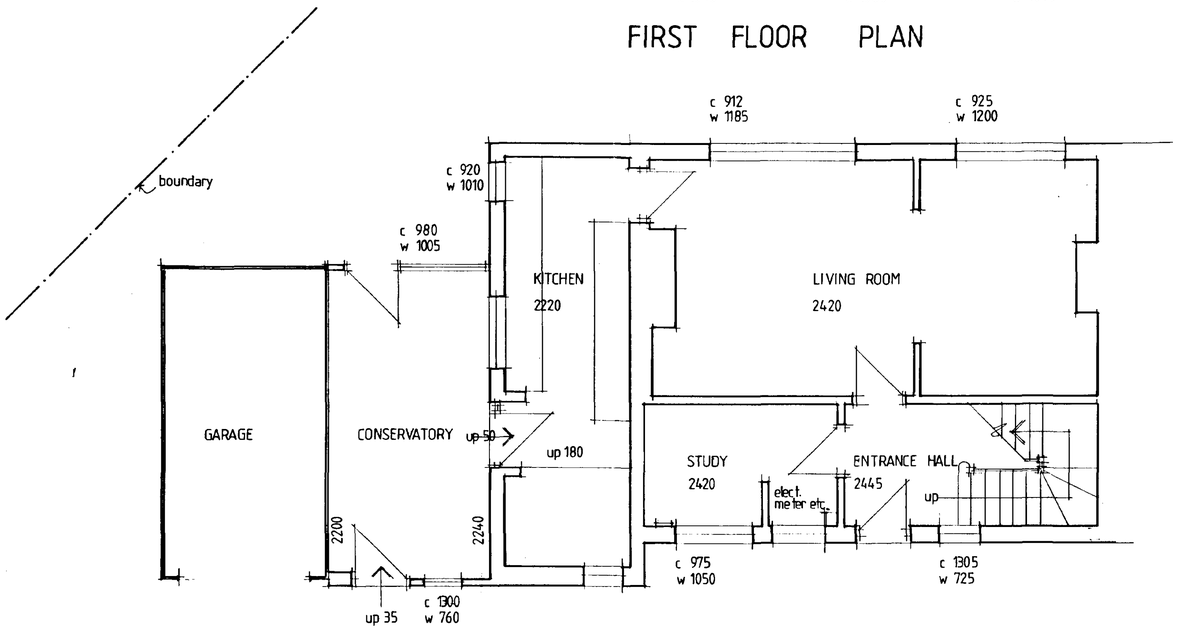

GROUND FLOOR PLAN

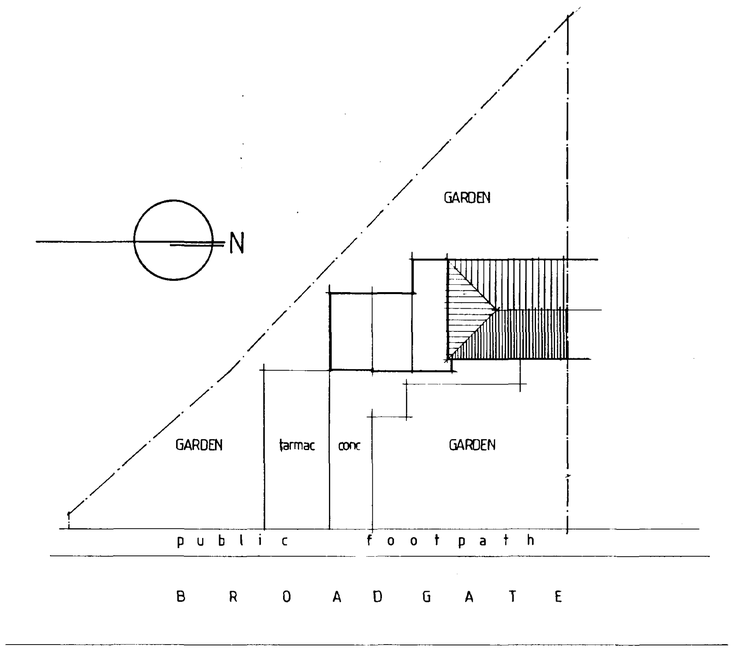

SITE PLAN 1:200

SOUTH HOLLAND DC
HOUSING & PLANNING
- 7 NOV 1997
Ref: 1179/97

DETERMINED
PLAN

TREVOR A CLAY R.I.B.A.
CHARTERED ARCHITECT
14 OLD FENDIKE ROAD
WESTON HILLS
SPALDING
LINCOLNSHIRE PE12 6DD

Project:
PROPOSED EXTENSIONS TO 236 BROADGATE
WESTON HILLS, SPALDING FOR
MRS J CARTER

Drawing:
SURVEY DRAWING


Date: 16.09.97	Proj. No: 97/022/PA	
Scale: 1:50/200	Drg No: 001	Rev:




EAST ELEVATION




WEST ELEVATION

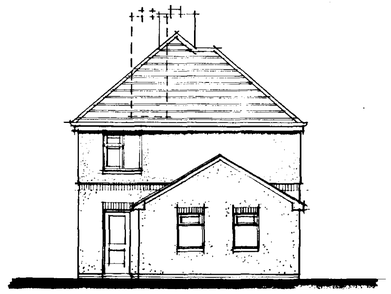


SOUTH ELEVATION

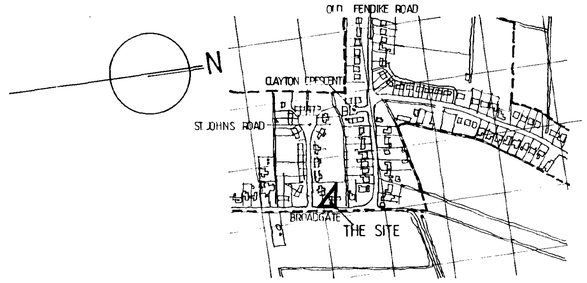


LOCATION PLAN 1:5000

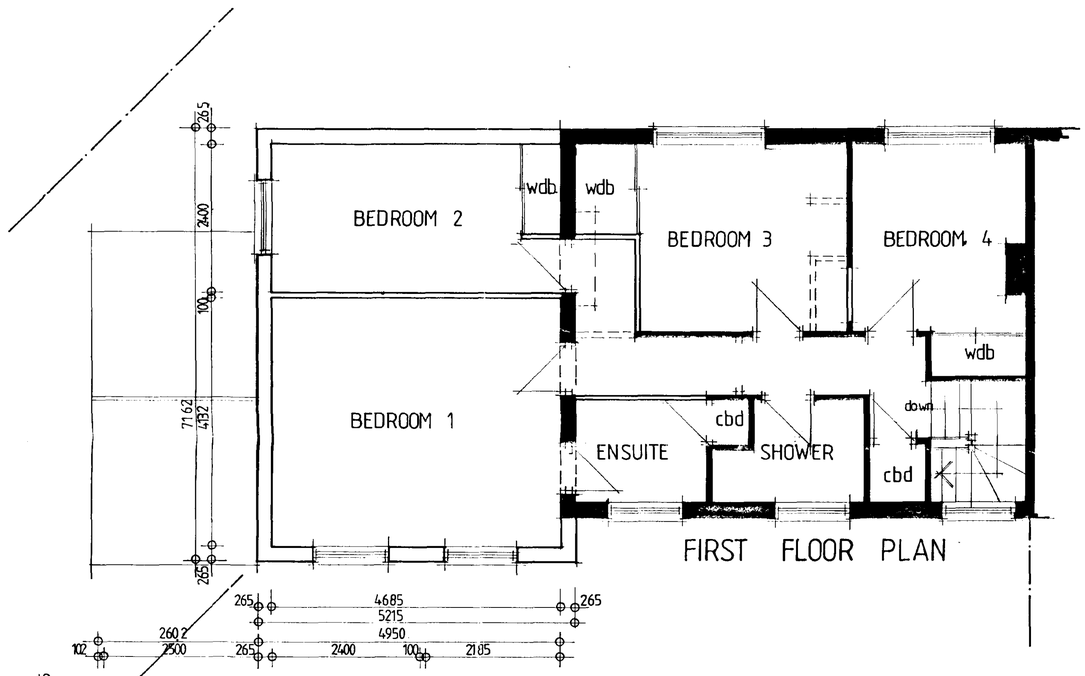


FIRST FLOOR PLAN

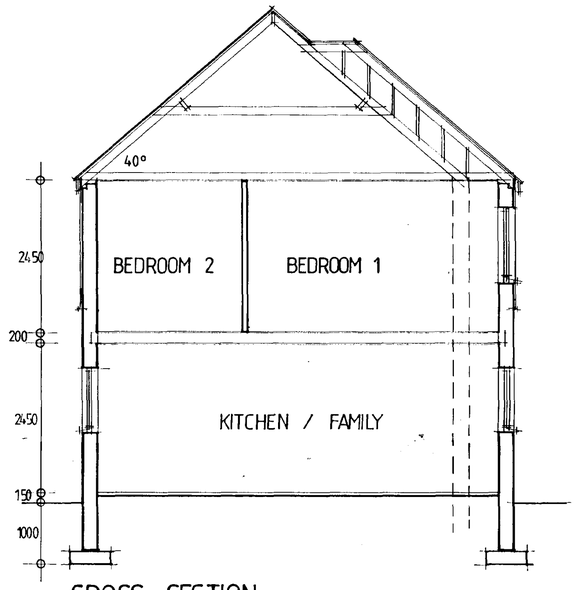

CROSS SECTION

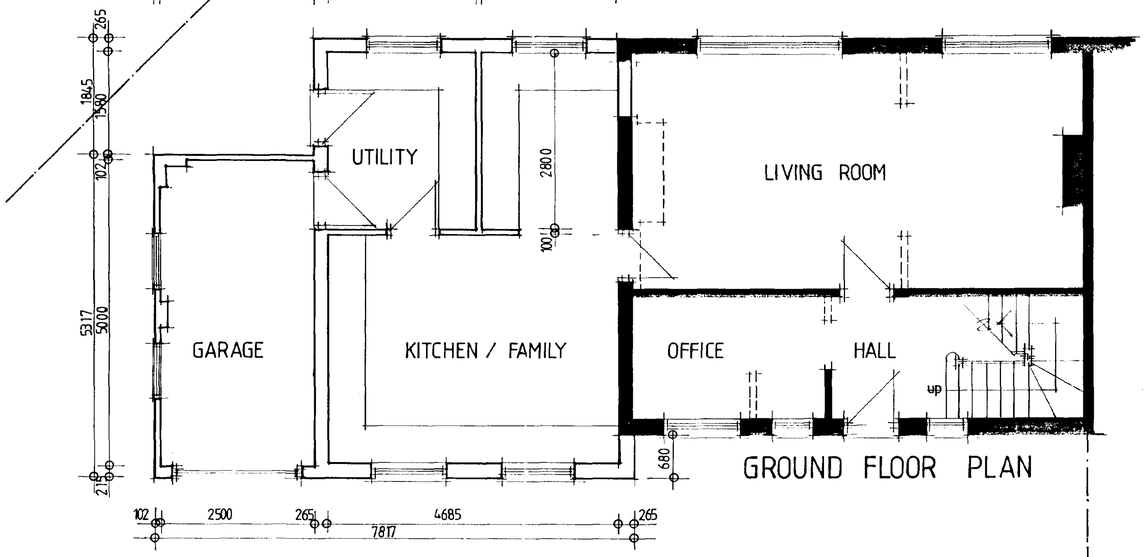

GROUND FLOOR PLAN

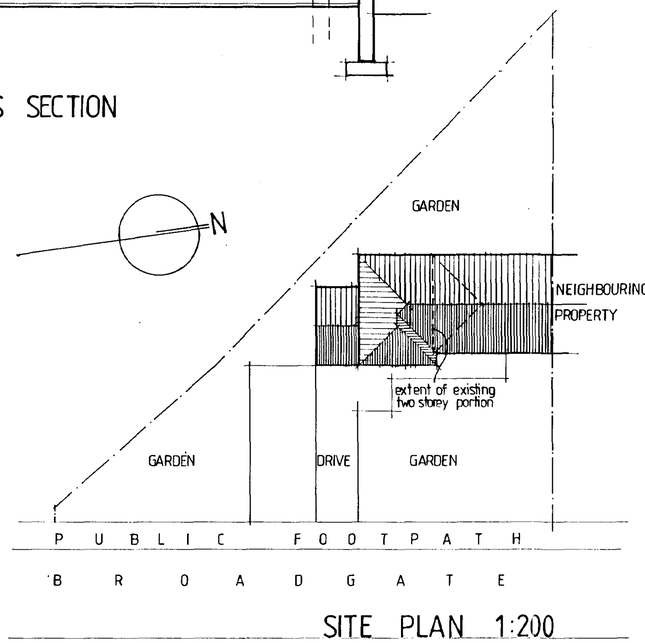

SITE PLAN 1:200

SOUTH HOLLAND DC
HOUSING & PLANNING
- 9 JAN 1998
Ref:

A. Windows to Bedroom 2 removed from West Elev and window added to South Elevation. 9Dec97

TREVOR A CLAY R.I.B.A.
CHARTERED ARCHITECT
14 OLD FENDIKE ROAD
WESTON HILLS
SPALDING
LINCOLNSHIRE PE12 6DD

Project:
PROPOSED EXTENSIONS TO 236 BROADGATE
WESTON HILLS, SPALDING FOR
MRS J CARTER

Drawing:
PLANNING DRAWING

Date:12.10.97	Proj. No: 97/022/PA	
Scale: 1:50/100	Drg. No: 003	Rev: A

DETERMINED PLAN