

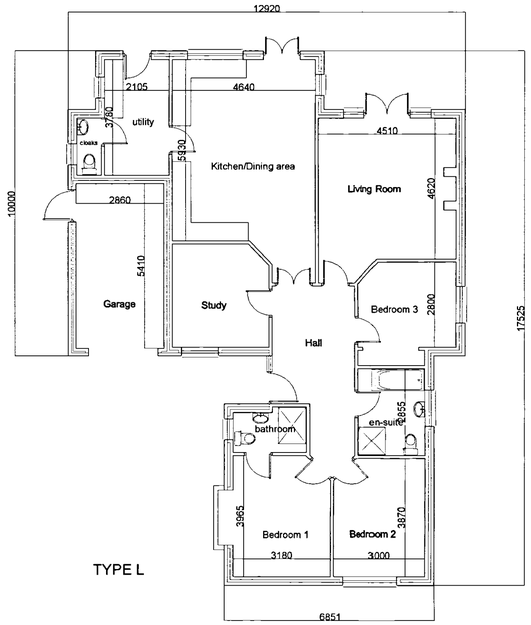


TYPE L

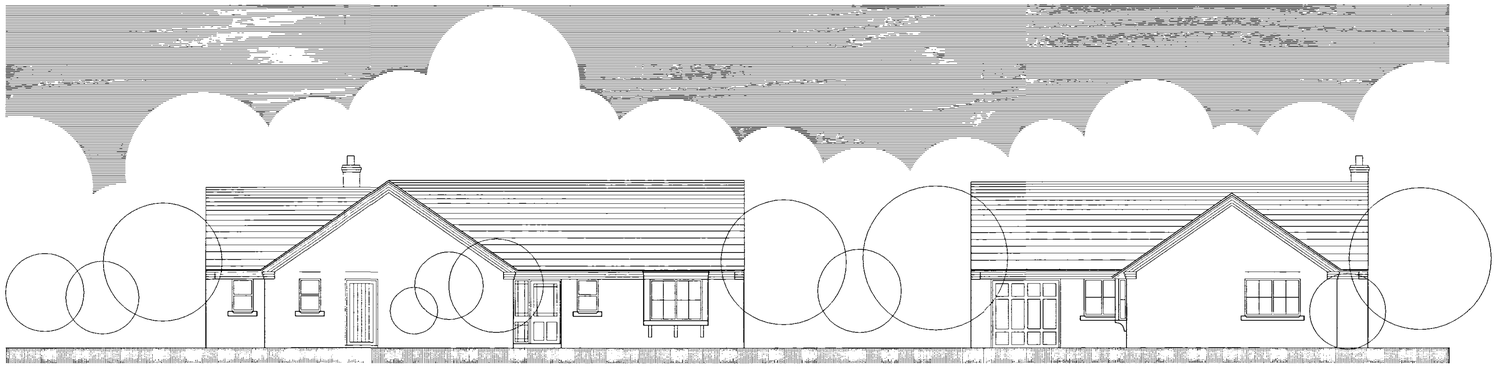


WEST ELEVATION

ELEVATION to ROADWAY (NORTH)

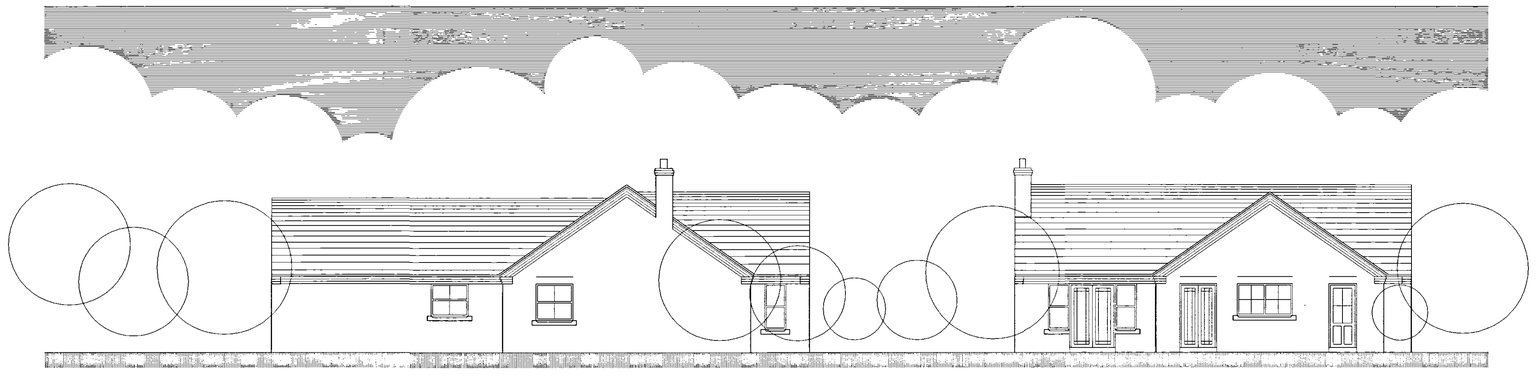


EAST ELEVATION


SOUTH ELEVATION

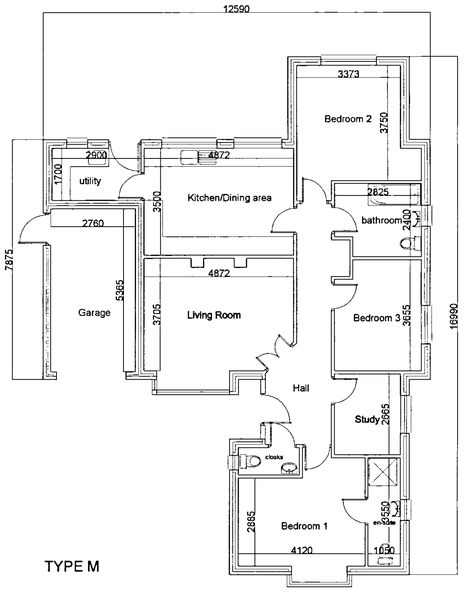

TYPE M

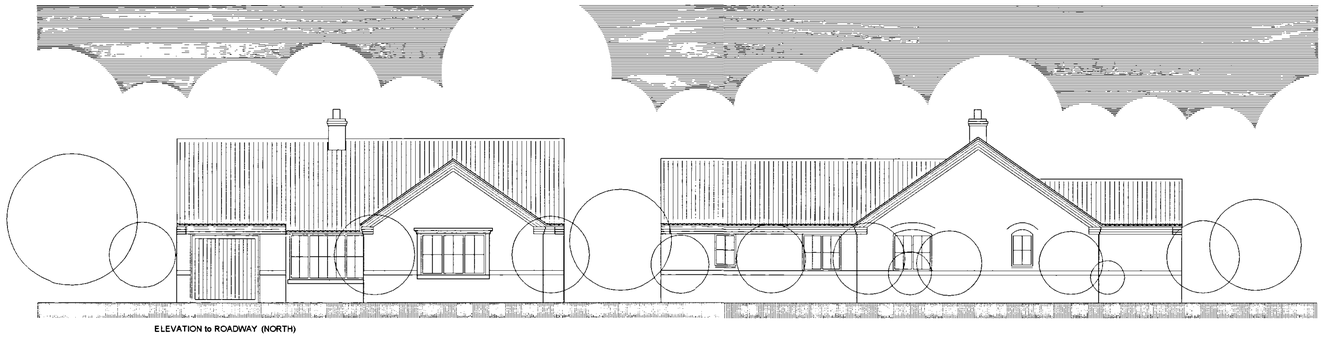

ELEVATION to ROADWAY (NORTH)

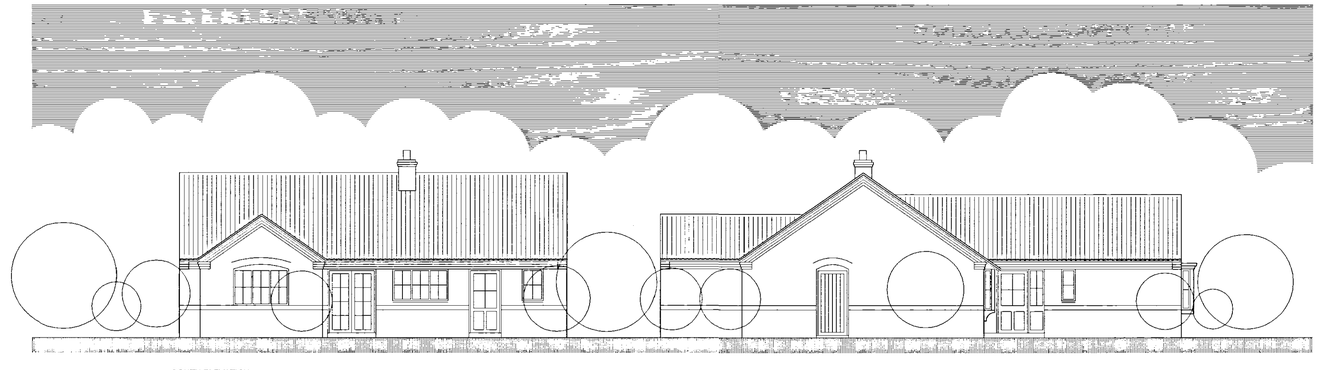

SOUTH ELEVATION

DETERMINED PLAN

SHDC PLANNING & DEVELOPMENT 2 8 SEP 2006 Ref. 1131/06

AMENDED PLAN Ref A2

CB Design Group

Chartered Architects + Planning Consultants

NFU Buildings - Camelgate - Spalding - Lincolnshire PE12 ^et
Telephone 01-775 722241 Fax 01-775 769986
Email enquiries@cblnewhomes.co.uk

Members of The Royal Institute of British Architects

Members of Chartered Institute of Architectural Technologists

Client: Castle Building Limited

Scale: 1:100

Project: Residential Development
Weston Hills
Lincolnshire

Date: August 2006

Drawn by: PLH

Drawing No. 1050/05/109

Title: Dwelling Types L + M
Planning Application

Revision

A1