AMDEGA CONSERVATORIES OWN THE COPYRIGHT OF THIS HINT DRAWING, UNAUTHORISED PARTIAL OR COMPLETE REPRODUCTION, IN EITHER TWO OR THREE DIMENSIONAL FORM MAY RESULT IN LEGAL ACTION.


BUILDING NOTES :

1. ALL SIZES ON THIS DRAWING ARE BASED ON THE ASSUMPTION THAT THE ABUTTING WALL IS BOTH PLUMB AND SQUARE, IF THESE CONDITIONS DO NOT APPLY CORRECTION MUST BE MADE BY :
- PACKING AND FILLING
- ADJUSTING BASE WORK TO A REVISED DATUM POINT

2. ENSURE WHEN SETTING OUT CONSERVATORY FINISHED FLOOR LEVEL THAT EXISTING DOORS AND WINDOWS ARE NOT OBSTRUCTED BY CONSERVATORY COMPONENTS

3. WHERE A SLOPING ROOF IS ABOVE THE CONSERVATORY WE RECOMMEND THAT SNOW GUARDS SHOULD BE FITTED TO THE EAVES OF THE EXISTING BUILDING


IF IN DOUBT PLEASE CONTACT AMDEGA TECHNICAL DEPARTMENT -
TEL 01325 468522 FAX 01325 286736

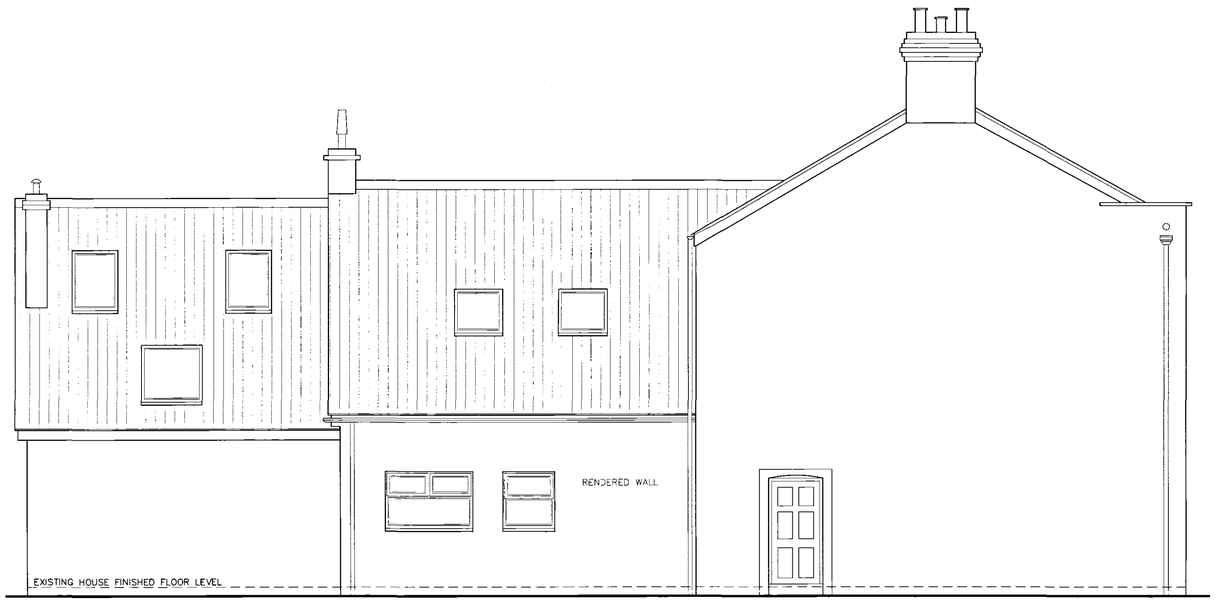


EXISTING NORTH ELEVATION




EXISTING WEST ELEVATION

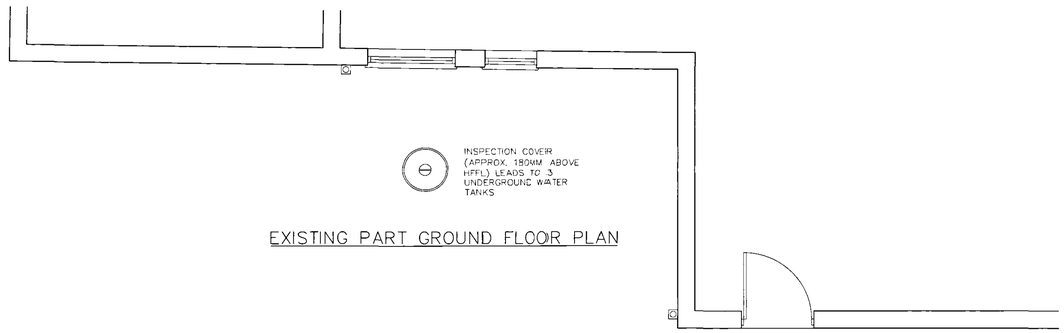

EXISTING PART GROUND FLOOR PLAN

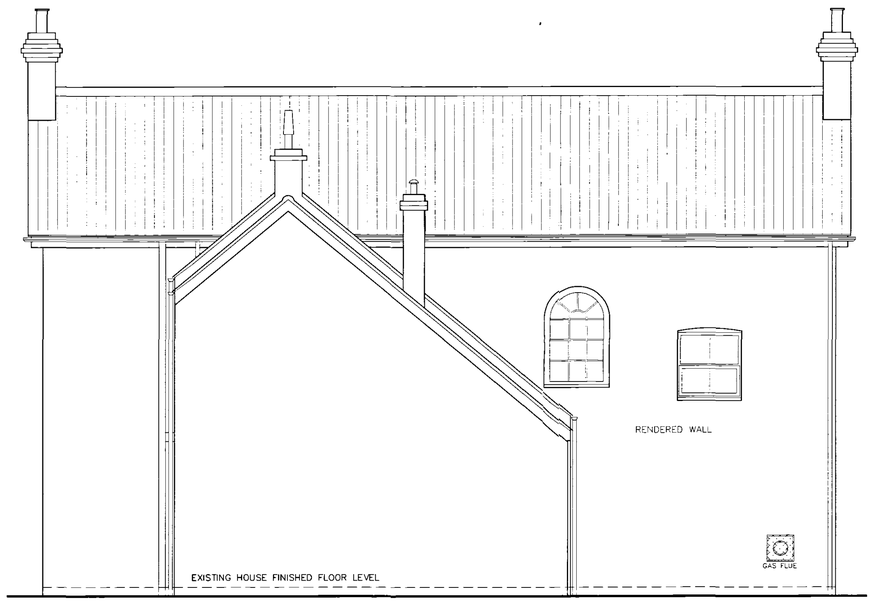

EXISTING EAST ELEVATION

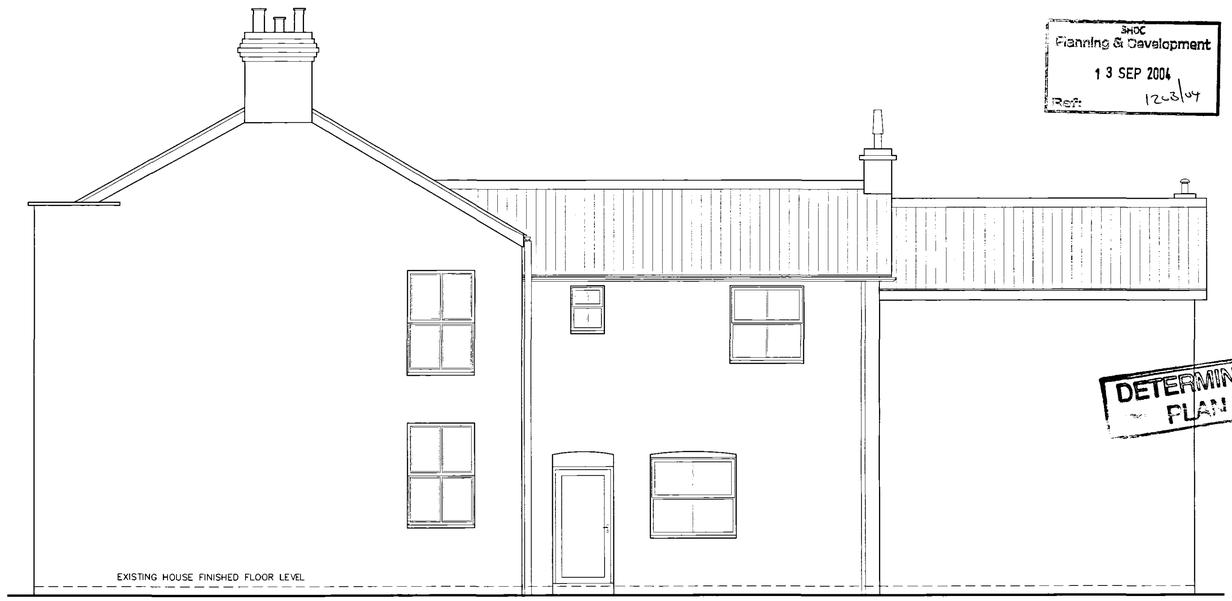

EXISTING SOUTH ELEVATION

3HDC
Planning & Development
13 SEP 2004
Ref: 1263/04

DETERMINED
PLAN

		F
		E
		D
		C
		B
		A
DATE	REVISION	REF.

OPTIONAL REQUIREMENTS :

DOOR OPENING DIRECTION : INWARD ☐ OUTWARD ☐

NUMBER OF ROOF VENTILATORS :

NUMBER OF OPENING SASHES :

COLOUR :

CONTRACT : CT7159

AT : 567 BROADGATE
WESTON HILLS
SPALDING
LINCOLNSHIRE
PE12 6DB

CLIENT : MR. & MRS. R. BEATTY

DRAWING TITLE : PLAN VIEW & ELEVATIONS AS EXISTING

CLIENT APPROVAL OF DRAWING

SIGNED :

DATE :

AMDEGA
ESTABLISHED 1974
Tel 01325 468522 Fax 01325 286736

DRAWN BY : D.R	SCALE : 1:50	
CHECKED BY :	DRAWING NUMBER : CT7159-1	REVISION :
DATE : 23/08/04		