


Do not scale directly from this drawing. All discrepancies are to be brought to the attention of the Practice.
The copyright to this drawing is owned by Trevor A Clay RIBA Ltd.

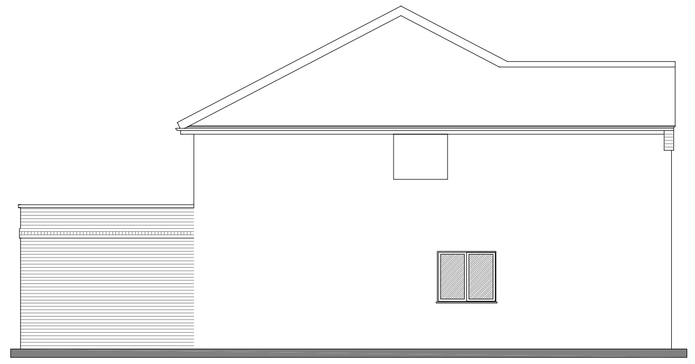


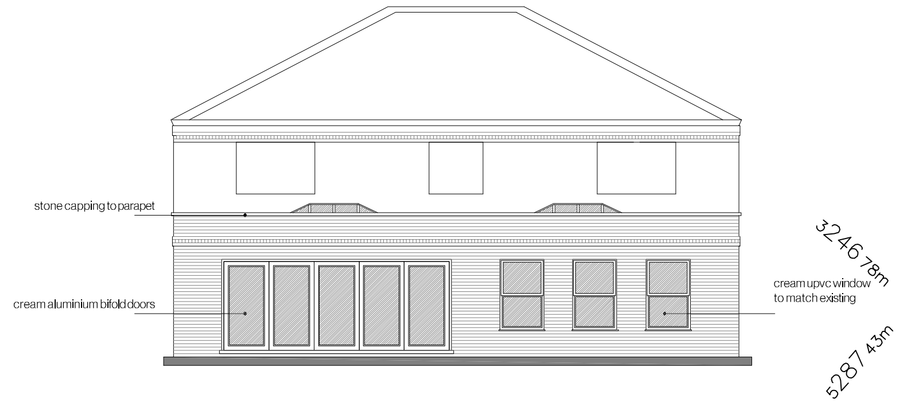


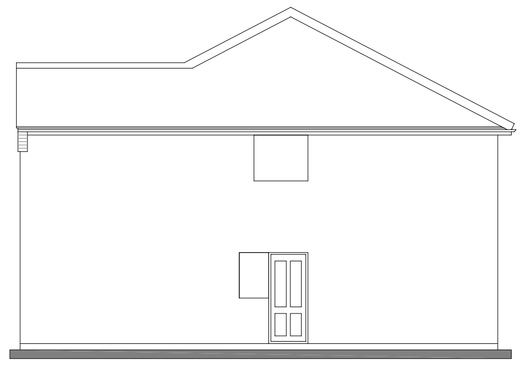


PROPOSED ELEVATIONS



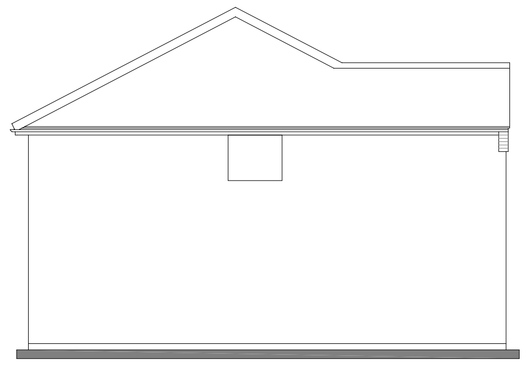


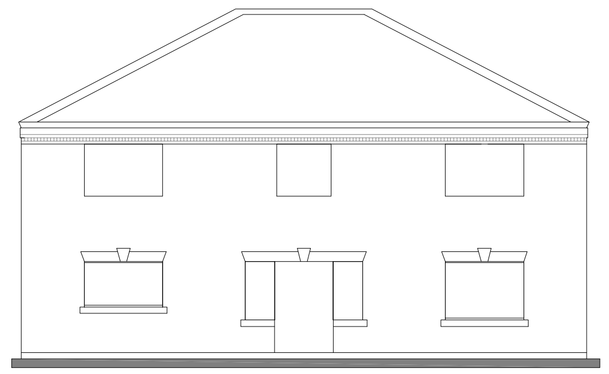


EXISTING ELEVATIONS

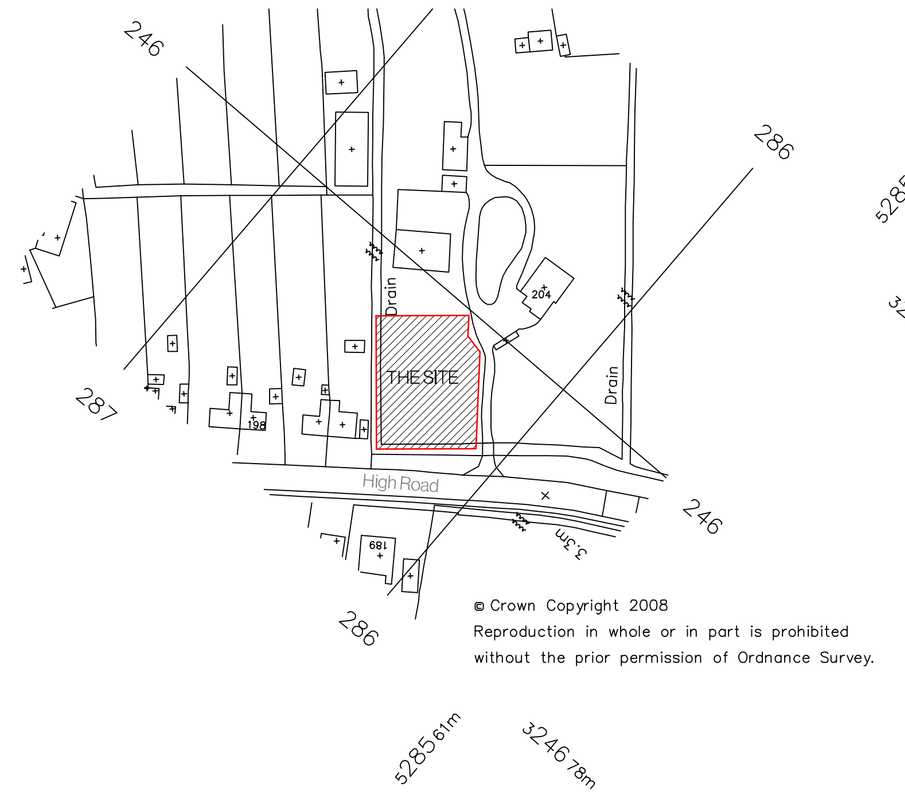


© Crown Copyright 2008
Reproduction in whole or in part is prohibited
without the prior permission of Ordnance Survey.

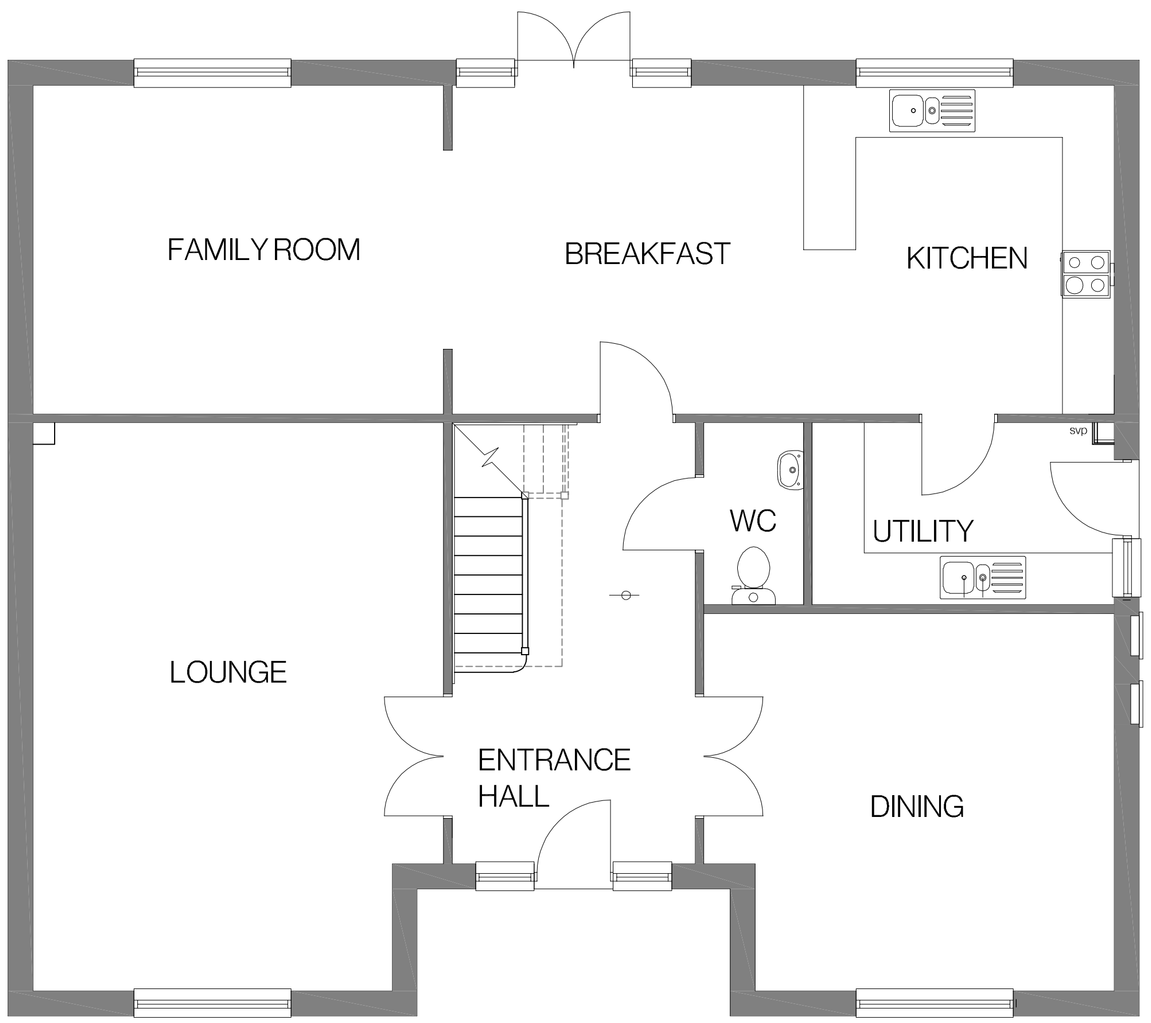

EXISTING GROUND FLOOR PLAN

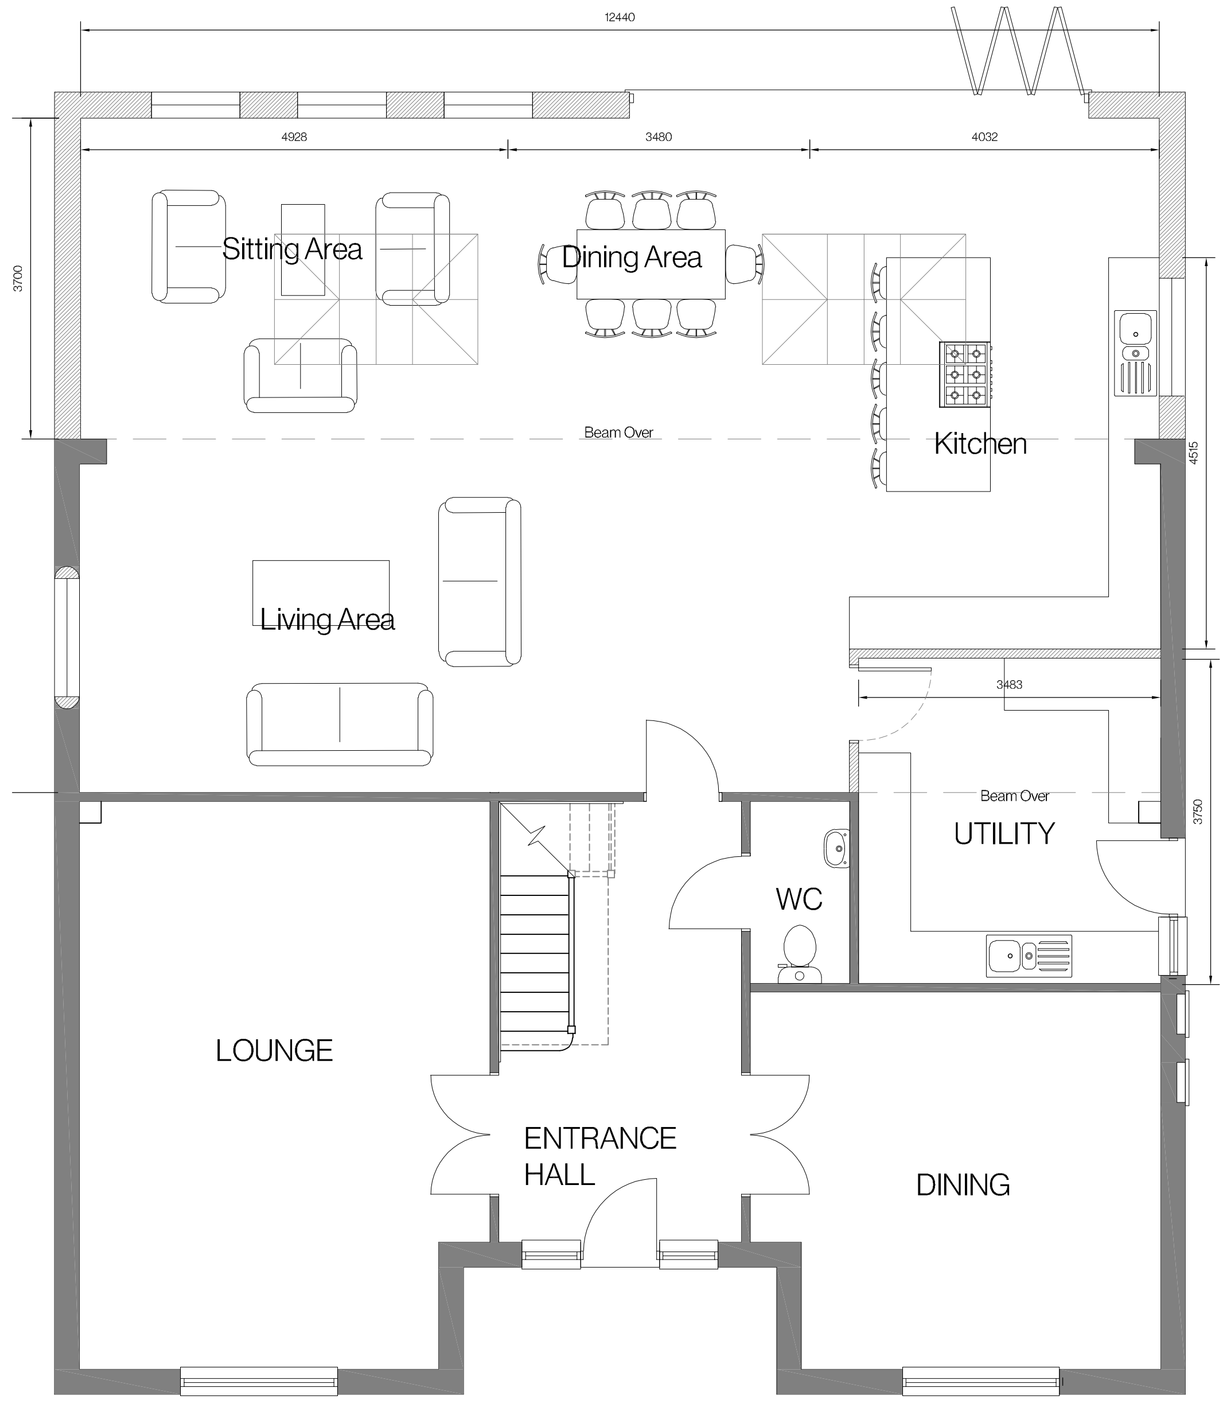

PROPOSED GROUND FLOOR PLAN

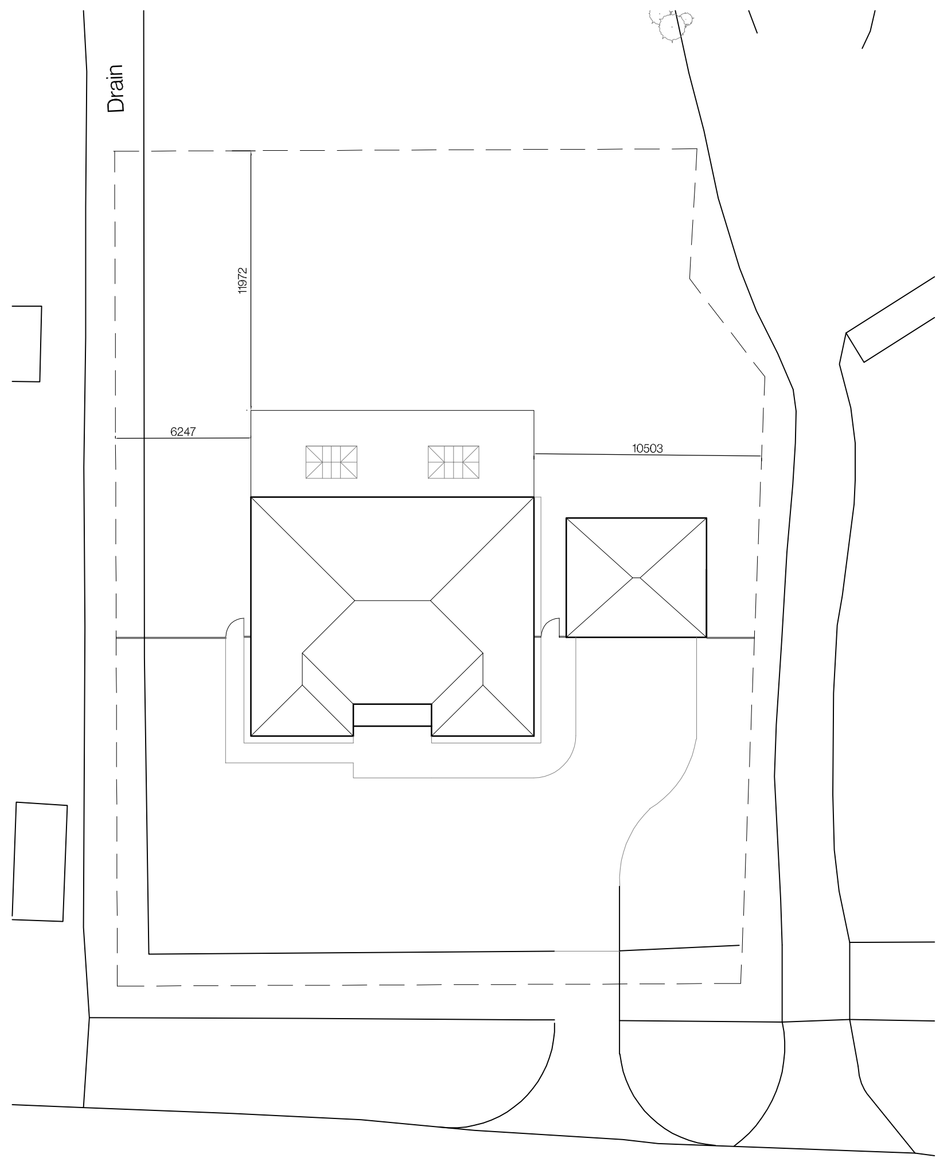

PROPOSED BLOCK PLAN

Revision	Date	Drawn	Description

Client Tom Evans

Project Proposed Rear Exntension @ 202a High Rd Weston

Drawing Planning

Scale 1:50, 1:100 1:200, 1:1250 @ A1 Drawn AWM Checked TAC Date 11/12/2025

Drawing No. 25/682/PA/003

Trevor A Clay RIBA Ltd, 14 Old Fendike Road, Weston Hills, Spalding, Lincs. PE126DD
01406 380027 07778 597975 trevor@tacarchitects.co.uk www.tacarchitects.co.uk