THIS DRAWING IS NOT TO BE USED FOR CONSTRUCTION.
DO NOT SCALE FROM THIS DRAWING


This drawing is copyright and may not be altered, copied or used for any purpose other than that for which it is intended, unless written permission is given from the copyright holder.




East Elevation



South Elevation

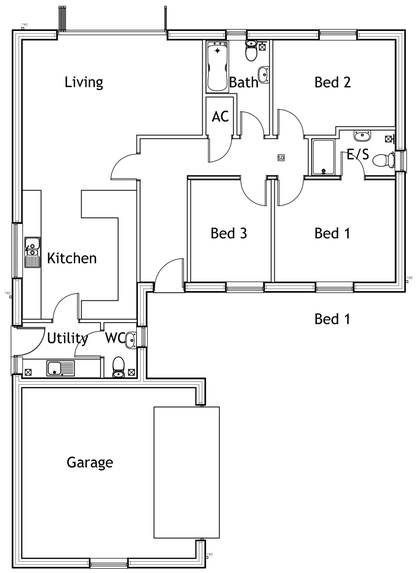


Ground Floor Plan
Plot 3

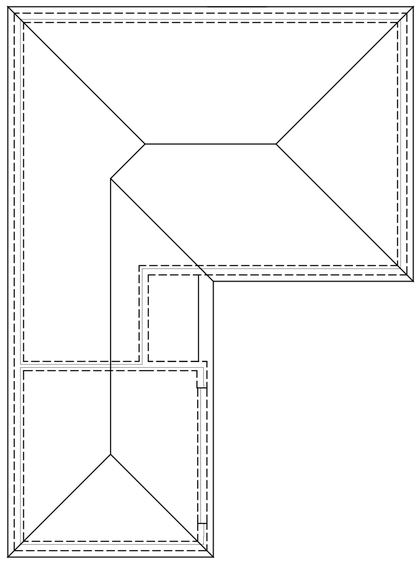

Roof Plan



West Elevation

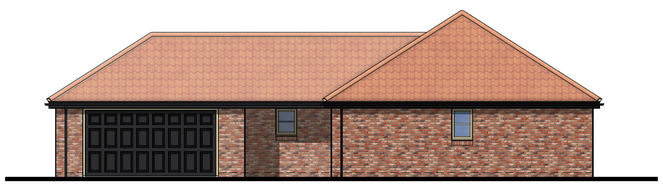

North Elevation

MATERIALS



CREST BRICK SLATE AND TILE Ltd;
CREST OLD HAMBLETON BRICKS




REDLAND GROVEBURY ROOF TILES
COLOUR; TERRACOTTA

WINDOWS; CREAM U-PVC
STYLE AS INDICATED ON DRAWINGS

BLACK SOFFITS AND FASCIAS

BLACK PVC-U RAINWATER GOODS

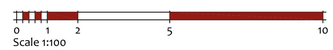

Scale 1:100

HIGHGROVE HOMES

ASHGROVE LODGE, AUSTENDYKE ROAD
WESTON HILLS, LINCOLNSHIRE
PE12 6BZ ~ T.07852 227448

Project
RESIDENTIAL DEVELOPMENT
LAND OPPOSITE 233 BROADGATE
WESTON HILLS
SPALDING
LINCOLNSHIRE

Title
PROPOSED FLOOR PLANS & ELEVATIONS
PLOT 3

Drawing No.
AA-18-014/05

Scale	Date	Revision
A1/1:100 @ A1	DEC 2018	