
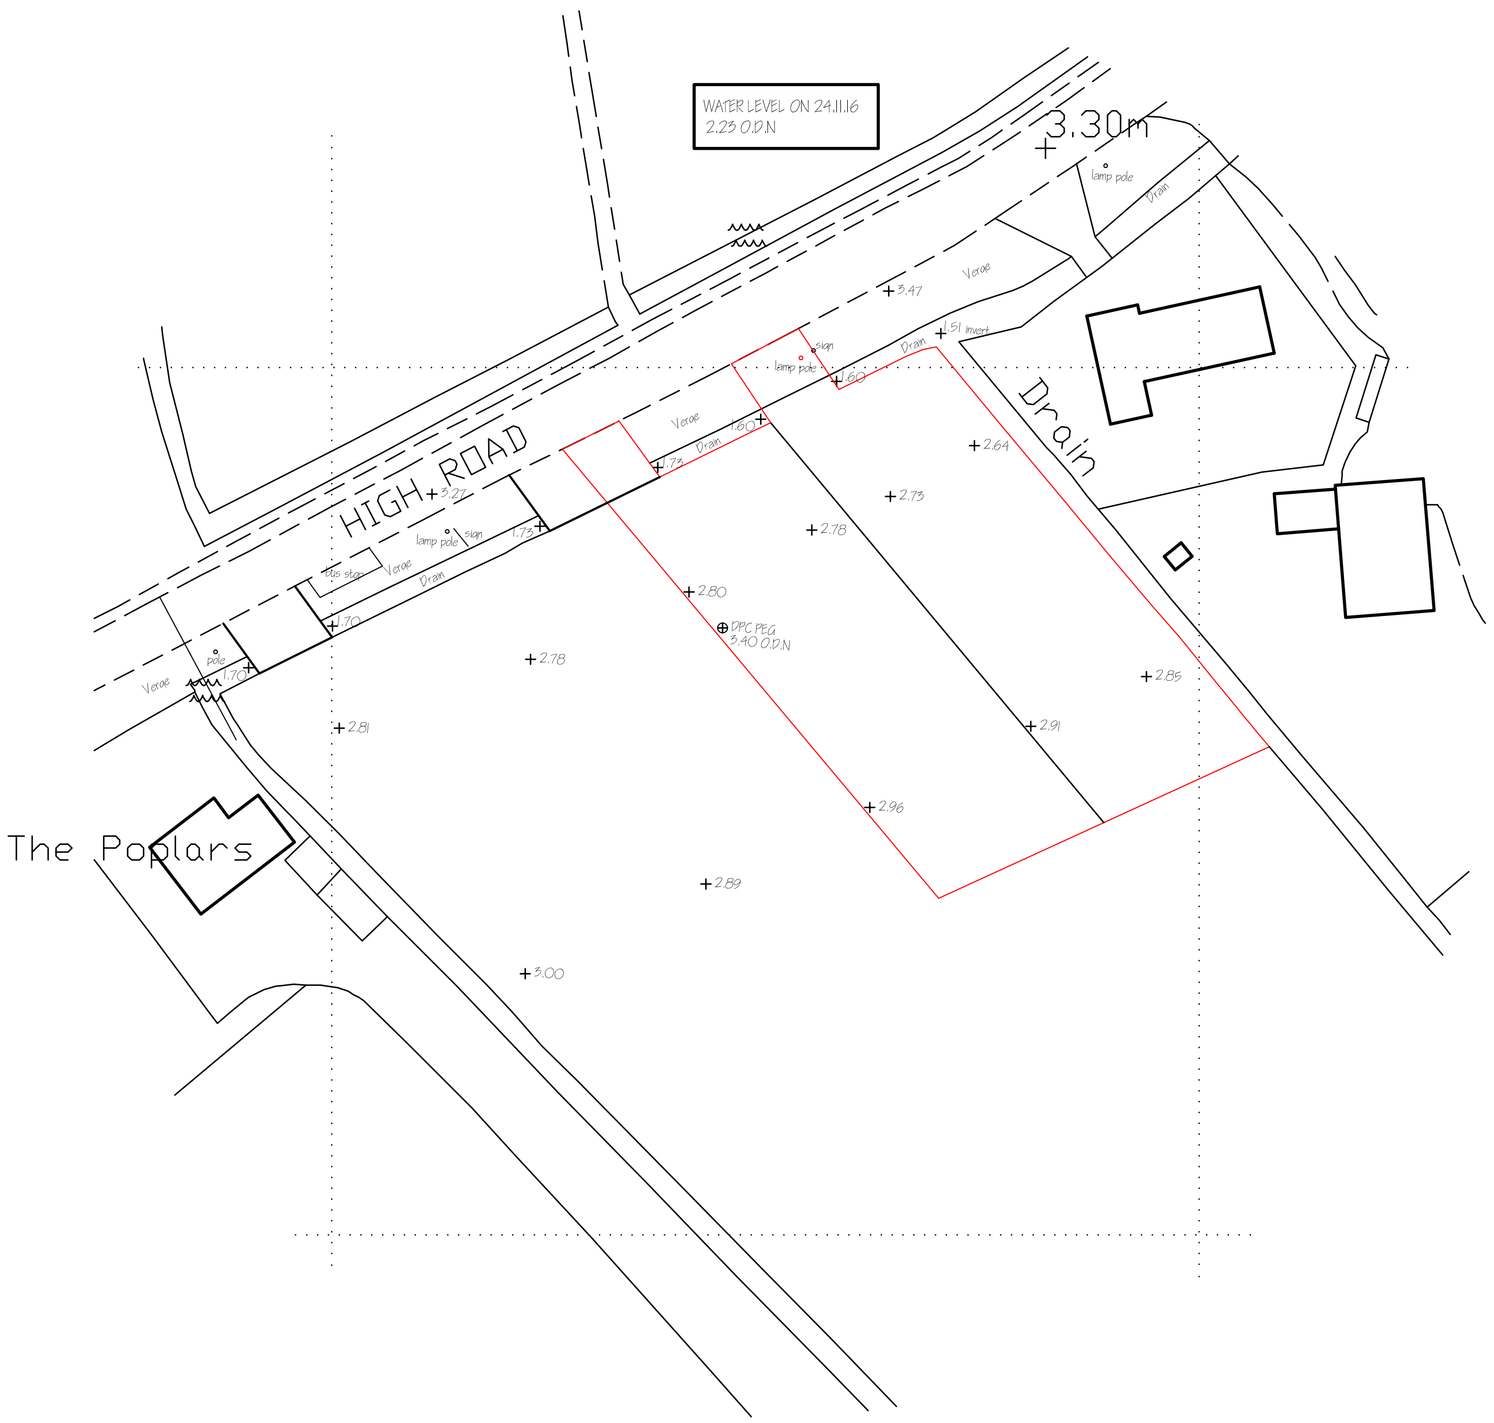


NOTE:-
ALL LEVELS RELATE TO METRES ABOVE ORDNANCE DATUM NEWLYN

SITE PLAN.
1/500.

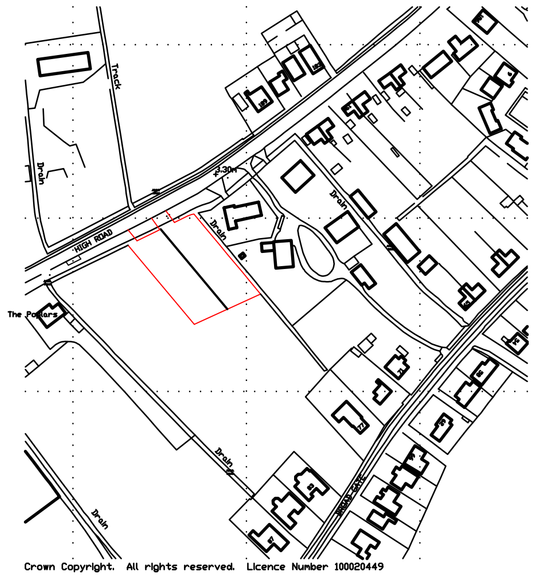

LOCATION PLAN.
1/1250.

ref.	revision	date

G. R. MERCHANT LTD.
I.ENG AMICE FIWO
ARCHITECTURAL, STRUCTURAL AND LAND DRAINAGE CONSULTANTS
4 Wrights Mews
12A Park Road, Holbeach,
Spalding, Lincs. PE12 7EE
Tel: 01406 490800
Fax: 01406 425744
E-Mail: gr.merchant@btconnect.com

Project
RESIDENTIAL DEVELOPMENT.
Adj' 204 HIGH ROAD.
WESTON.
SPALDING. LINC'S.

Client
BELMONT

Drawing
SITE & LOCATION PLANS.

Job Ref.	Drawing No.
3072-16.	01.
Date	**Drawn**
NOVEMBER 2016.	G.R.M.

Scales
AS INDICATED.

DO NOT SCALE FROM THIS DRAWING

This drawing is copyright and may not be altered, traced, photographed or used for any other purpose other than that for which it is issued. The General Contractor is to check all dimensions on site and report any discrepancies to the Architect. All details shown on this drawing including foundations are indicative only and are based on assumptions of ground conditions. Any variations in ground or structural conditions which may be discovered during construction are to be immediately reported to the Architect so that design amendments may be conditioned. Site soil surveys are recommended in respect of foundations to establish specific site conditions before foundation work is undertaken. This drawing is limited to the amount of information contained and does not purport to contain a full specification of the works. It is solely for the purpose of obtaining Planning / Building Regulation approval. This drawing must not be used as a contract document alone. The works will not be supervised or inspected on site by G.R. Merchant Ltd unless specifically instructed to do so. All materials are to be used in accordance with the current workmanship, substitution of materials, adherance to specification, variations to contract etc. All materials to be new unless otherwise stated and all components and materials etc, to be used fitted and installed etc, in strict accordance with manufacturers instruction and relevant code of practice. Materials shall conform to appropriate British standard specification or BSA certificate or European equivalent. The Contractor shall be responsible for the safety of all persons employed on the construction and adopts all measures necessary to achieve compliance with Health and Safety legislation for Building sites and Work places. The Employer / Client is advised that should the works need to comply with the Construction Design and Management Regulations an Independent Planning Supervisor will be required. The works shall comprise of all that is shown on the drawing and details, work that may not specifically be shown but may be reasonably inferred as necessary to carry out the works shall also need to be included. It is the job / building contractors responsibility to be aware of the Party Wall etc. Act 1996 when building in close proximity to adjoining neighbours boundary.