


Notes

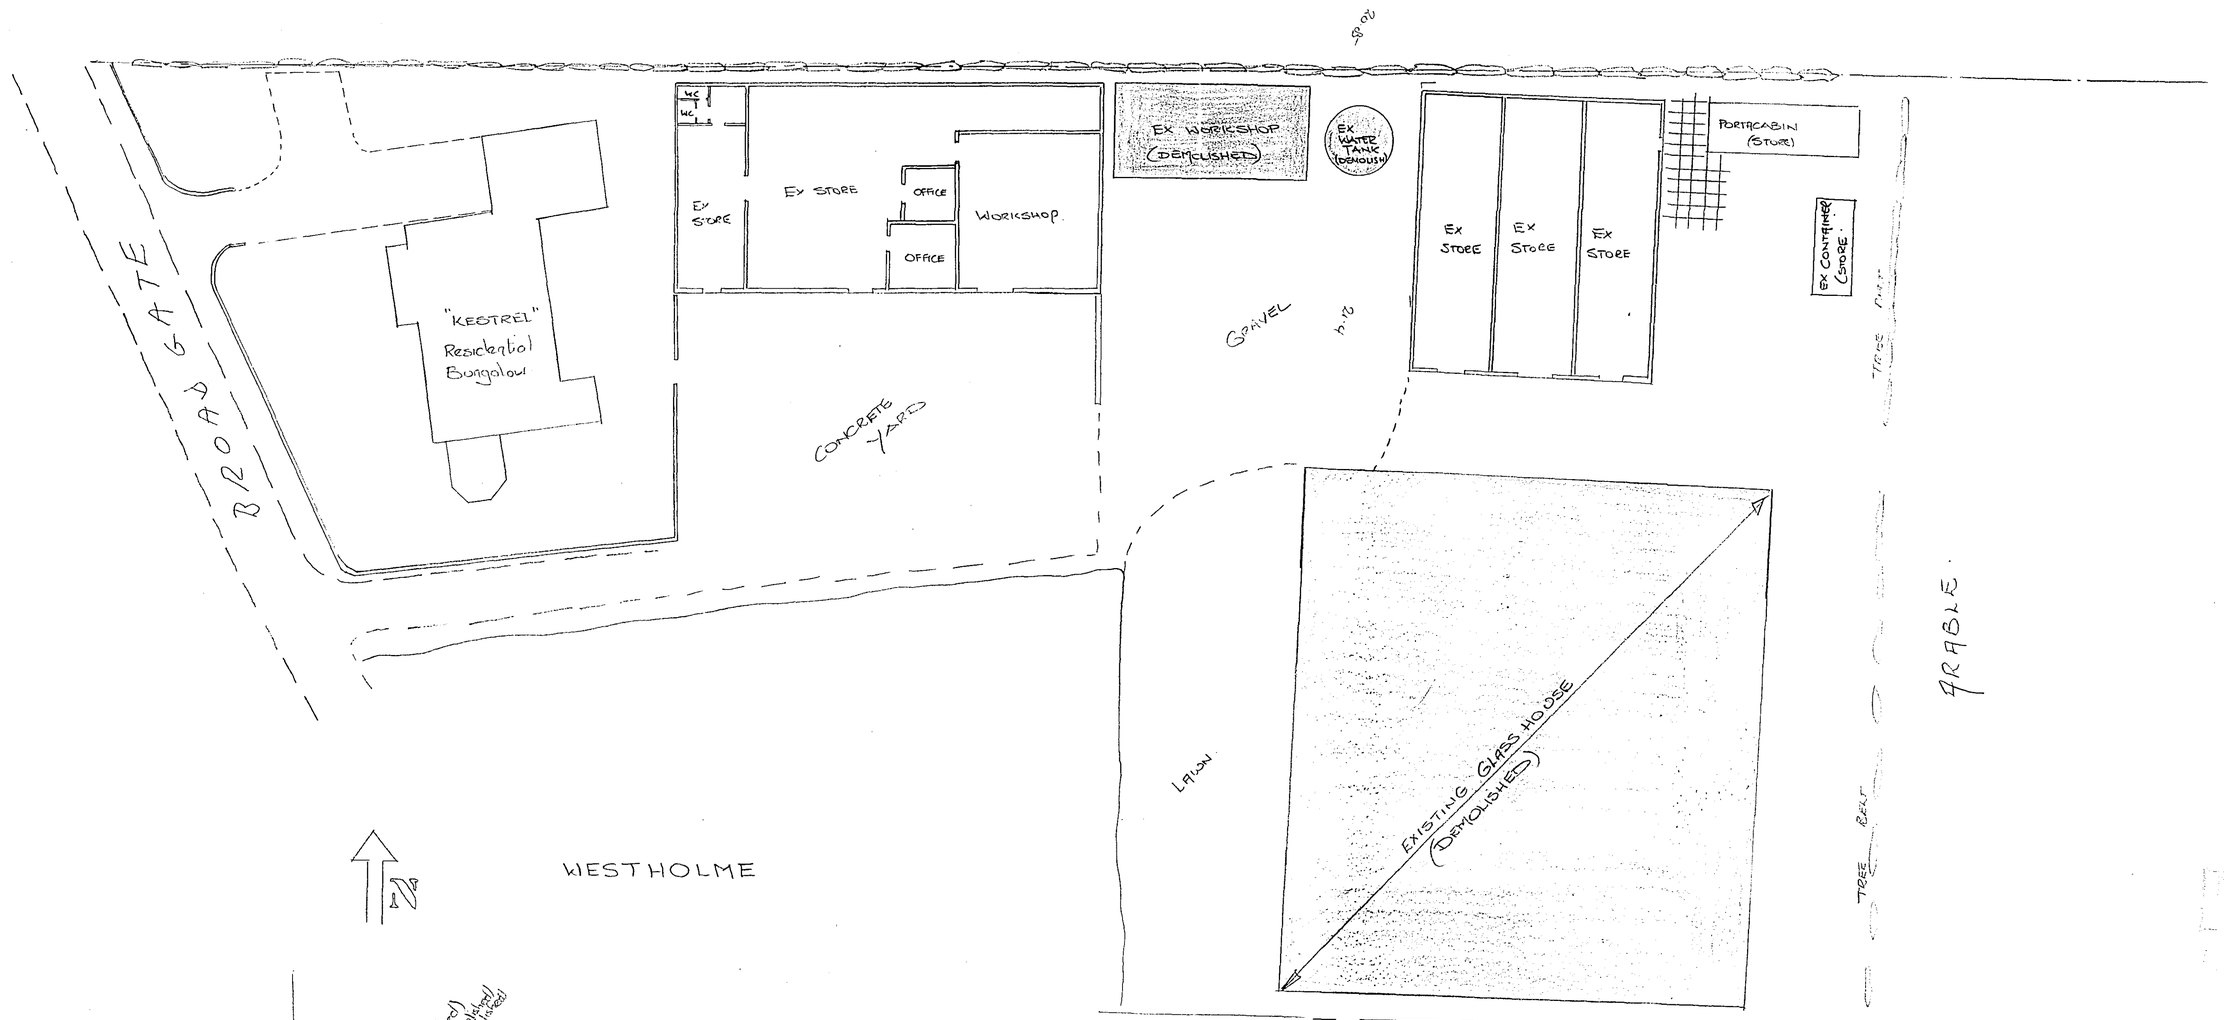


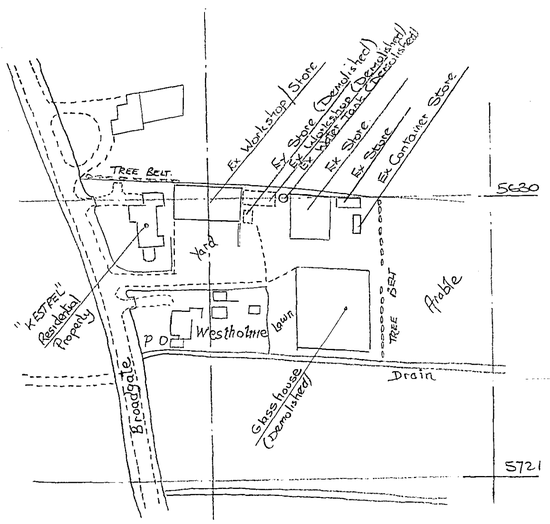


SITE PLAN 1:1250

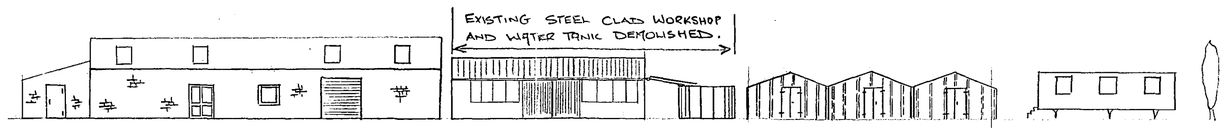

SOUTH ELEVATION

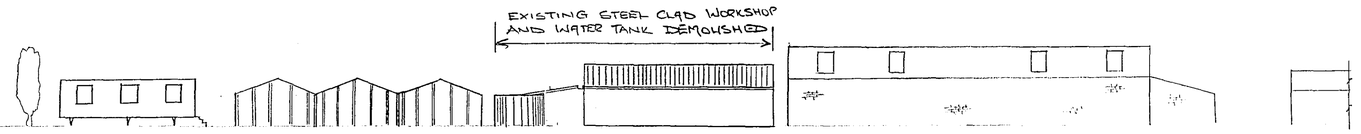

NORTH ELEVATION

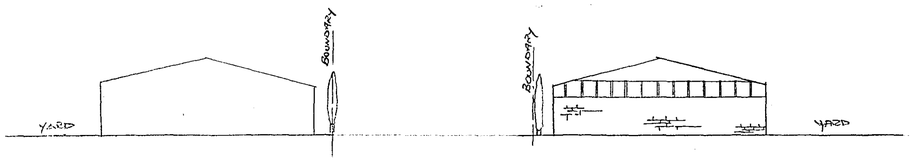

EAST ELEVATION

Ex Store / Workshop

WEST ELEVATION

Ex Store / Workshop.

26 OCT 2002

1301/03

REV	DATE	AMENDMENT

FOX CONSULTING
35 NORTH ROAD
GEDNEY HILL
SPALDING
LINCOLNSHIRE
PE12 ONL
Tel 01406 331107 Fax 01406 331108
E-Mail:- foxfox@avnet.co.uk
MEMBER OF THE INSTITUTE OF STRUCTURAL ENGINEERS

Project ..
"KESTREL"
BROADGATE
WESTON HILLS

Drg. Title
SITE PLAN SHOWING
PROPOSED DEMOLITIONS.

Scale	Date	Checked
1:200 1:1250	AUGUST 2002	Drawn DTH.

Dwg No	Rev
392/001	