

Notes


1. ROOF OF EXTENSION TO BE IN PROFILED METAL CLADDING TO MATCH EXISTING.
2. ELEVATIONS OF WORKSHOP EXTENSION TO BE STRETCHER BOND BRICKWORK TO MATCH EXISTING.

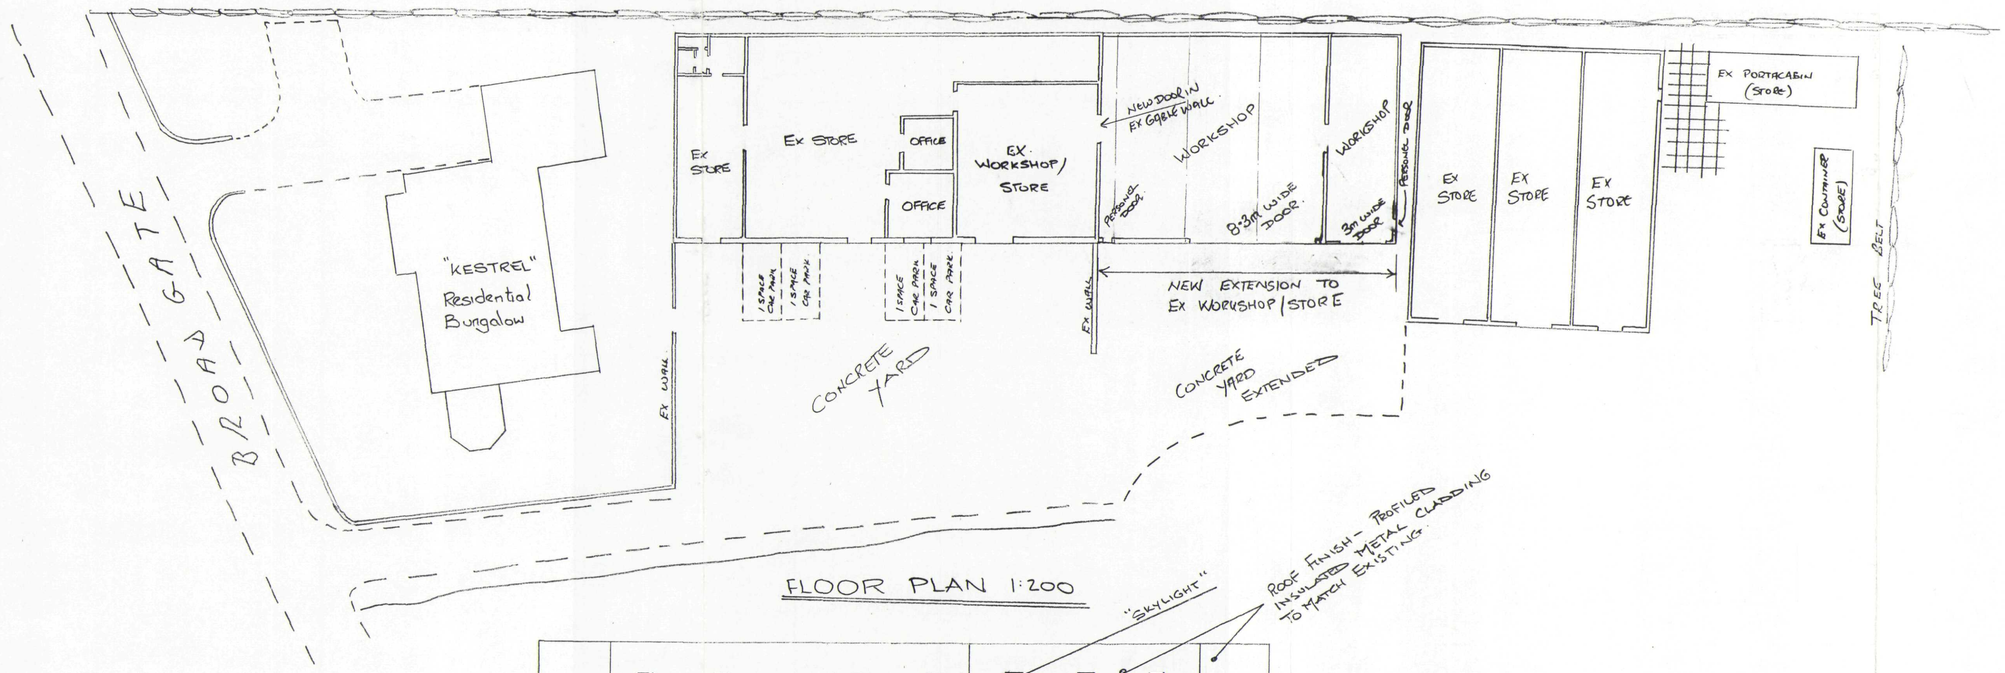


FLOOR PLAN 1:200

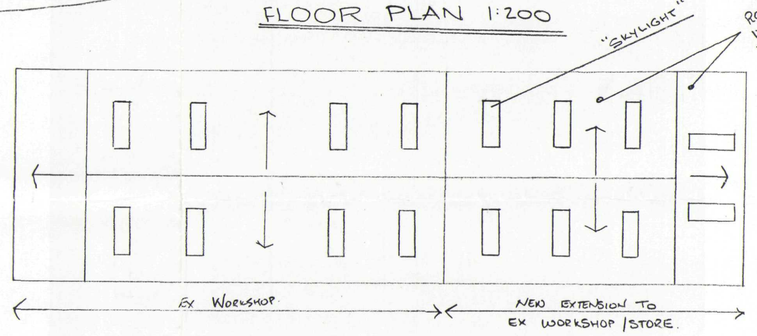


ROOF PLAN 1:200

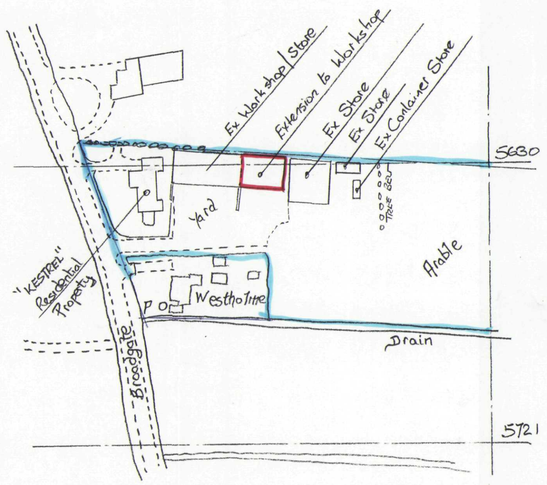


SITE PLAN 1:1250

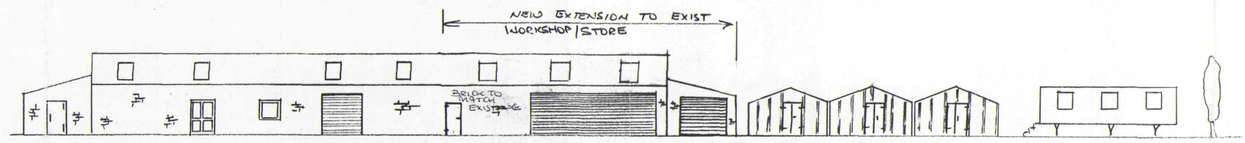


SOUTH ELEVATION

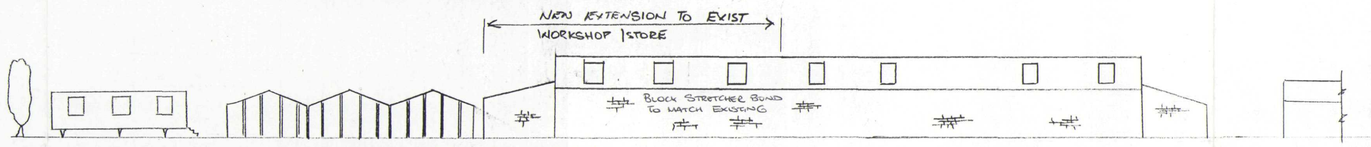

NORTH ELEVATION

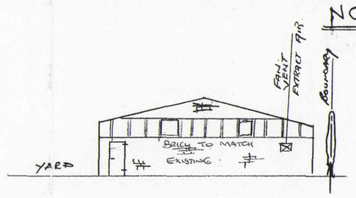

EAST ELEVATION

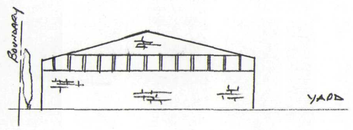

WEST ELEVATION (EXISTING)

SWDC Planning & Development 28 OCT 2003 Ref. 1301/03

DETERMINED PLAN

REV	DATE	AMENDMENT

FOX CONSULTING
35 NORTH ROAD
GEDNEY HILL
SPALDING
LINCOLNSHIRE
PE12 ONL
Tel 01406 331107 Fax 01406 331108
E-Mail:- foxfox@avnet.co.uk
MEMBER OF THE INSTITUTE OF STRUCTURAL ENGINEERS

Project "KESTREL" BROADGATE WESTON HILLS

Drg. Title: SITE PLAN AND ELEVATIONS SHOWING EXTENSION TO EXISTING WORSHOP/STORE.

Scale	Date	Checked
1:200 1:1250	AUGUST 2002	Drawn DSH

Dwg No 392/002. Rev