
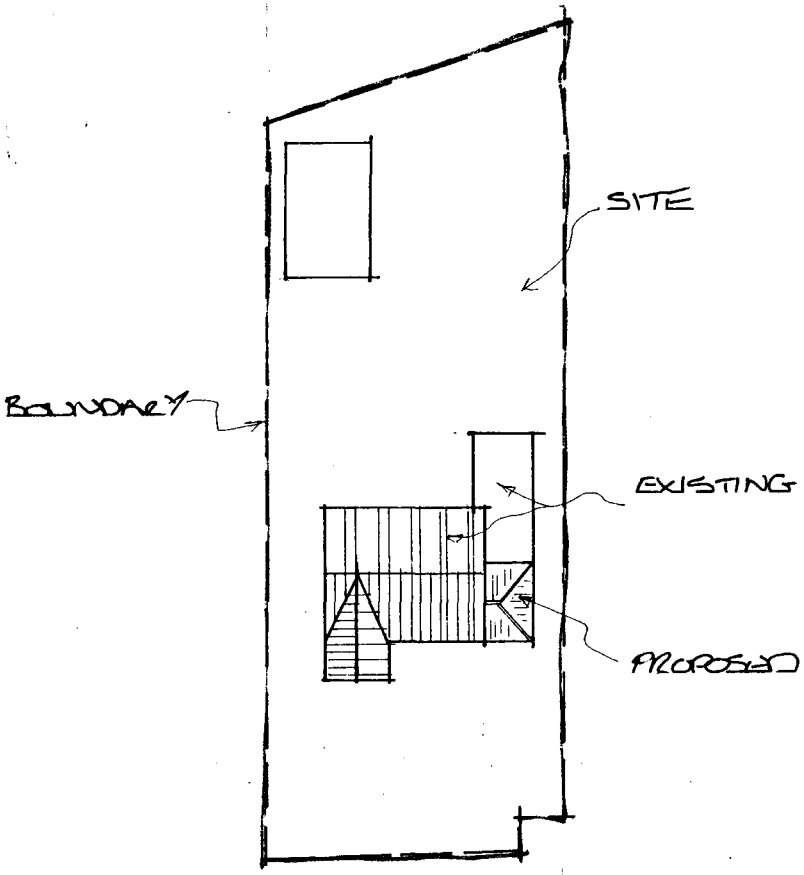



BLOCK PLAN
(SCALE 1:500)

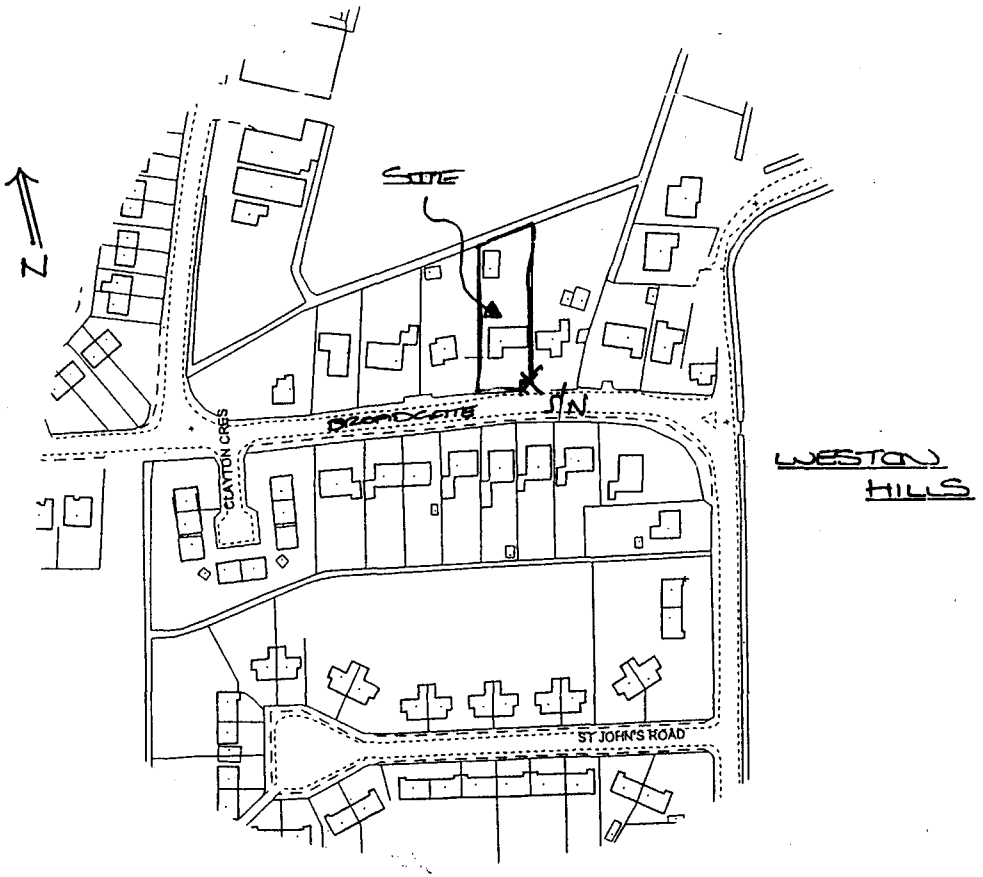


LOCATION PLAN
(SCALE 1:2500)

DETERMINED
PLAN


H22/1324/00

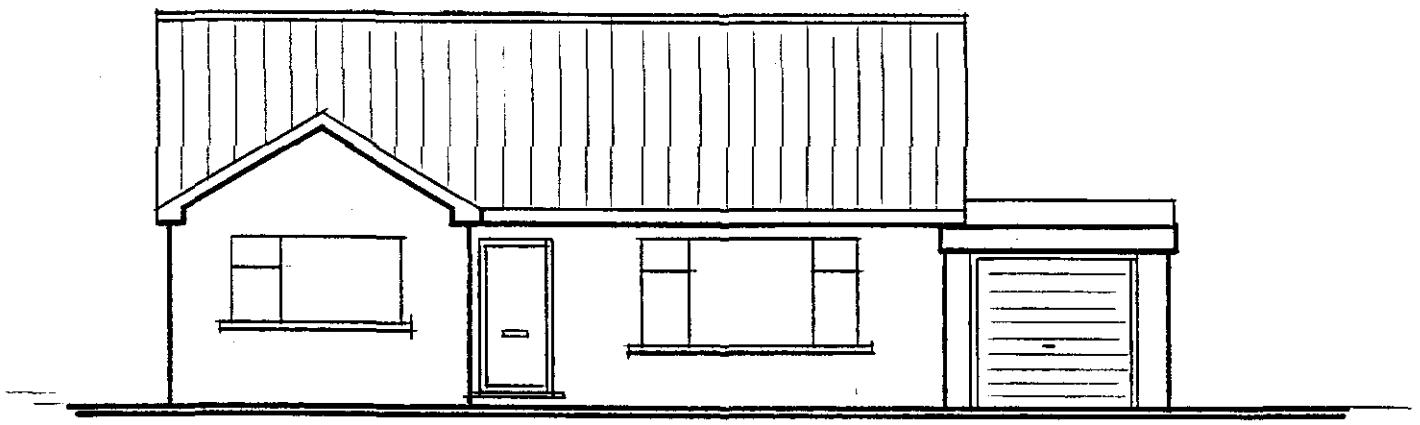

EXISTING FRONT ELEVATION
(SCALE 1:100)

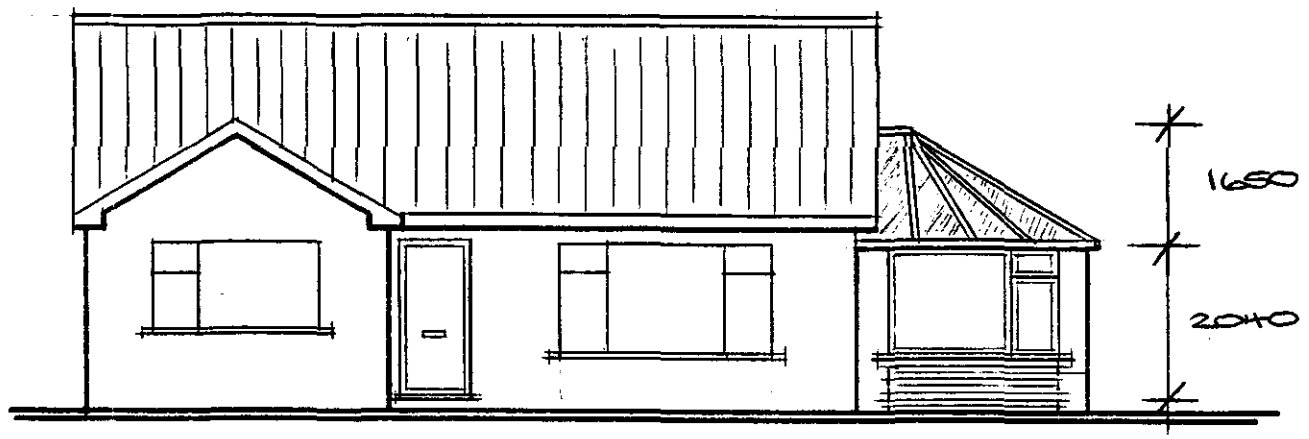


PROPOSED FRONT ELEVATION

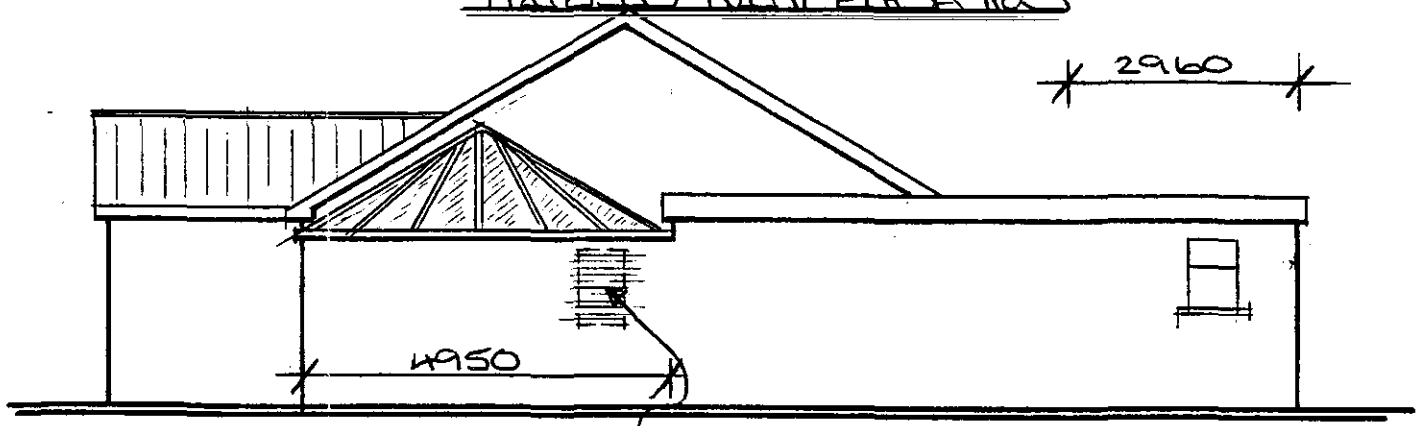

REMOVE EXISTING SIDE WINDOW
+ BRICK UP IN FACE BRICK TO MATCH EXISTING.

PROPOSED SIDE ELEVATION

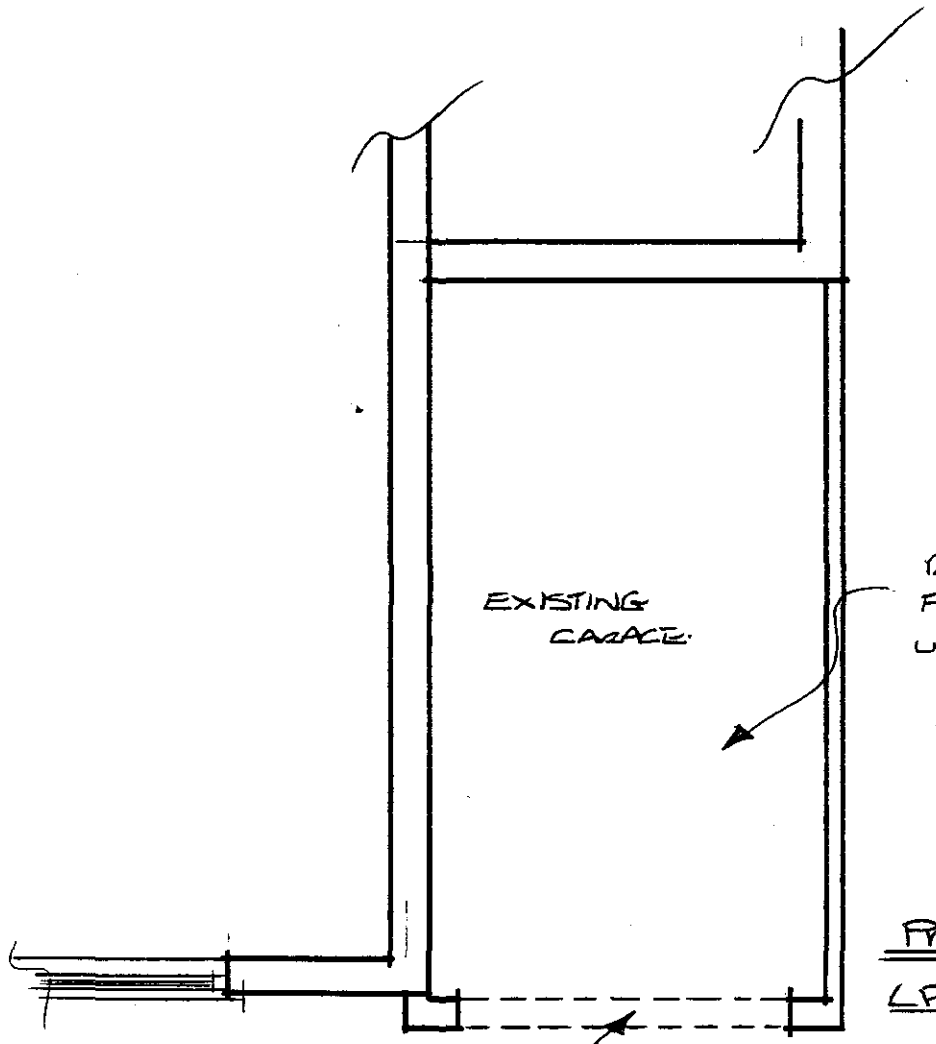

PROPOSED WORK
(PLAN / SCALE 1:50)

APPROVED
PLAN

REPLACEMENT ROOF FOR
MR + MRS HARRISON
307 BRACKATE
WESTON HILLS
SPALDING
LINCOLNSHIRE.

Ref: H22/1324/00