



PROPOSED NORTH EAST ELEVATION

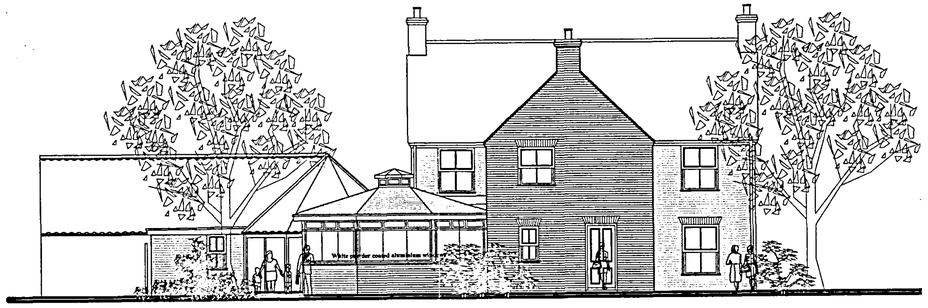


PROPOSED SOUTH EAST ELEVATION

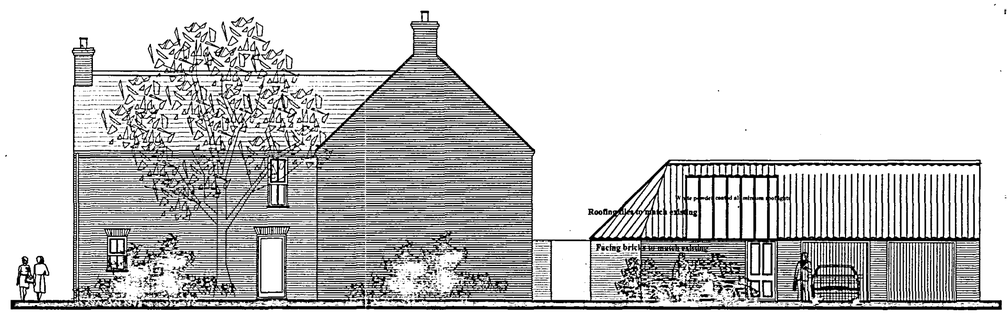


PROPOSED NORTH WEST ELEVATION




SOUTH WEST ELEVATION

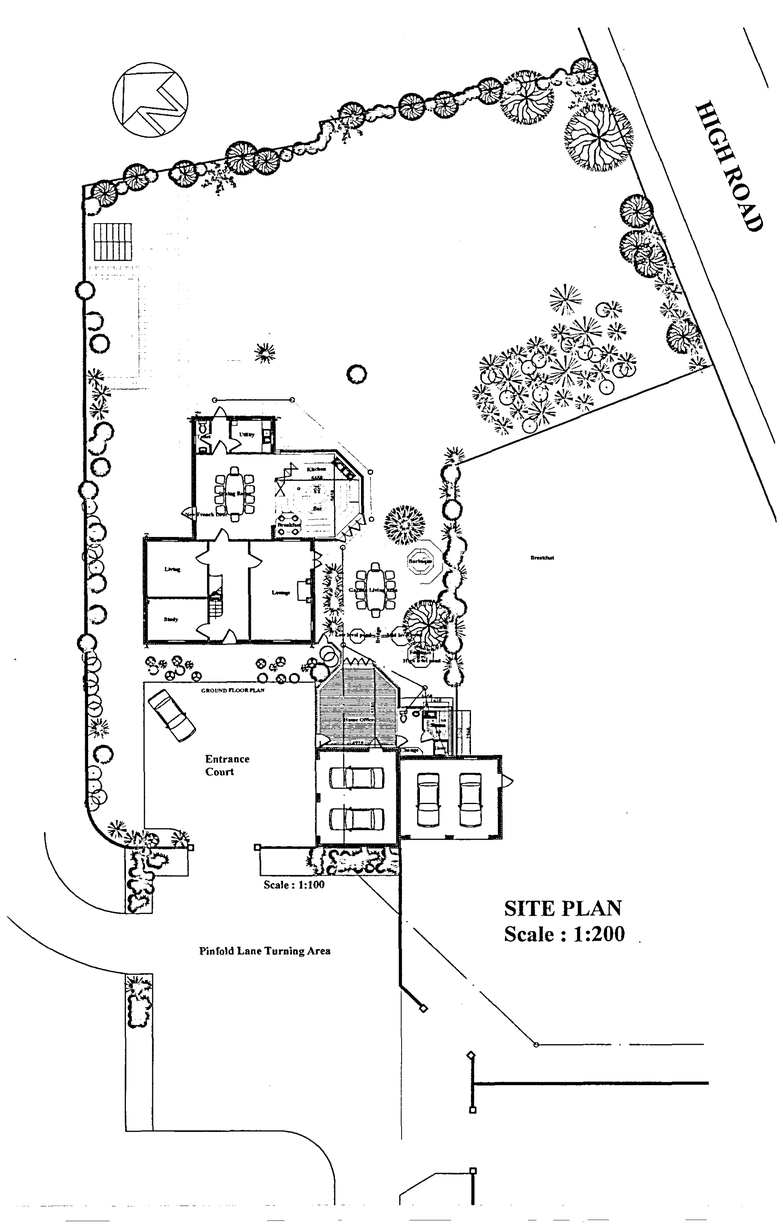

SITE PLAN
Scale : 1:200

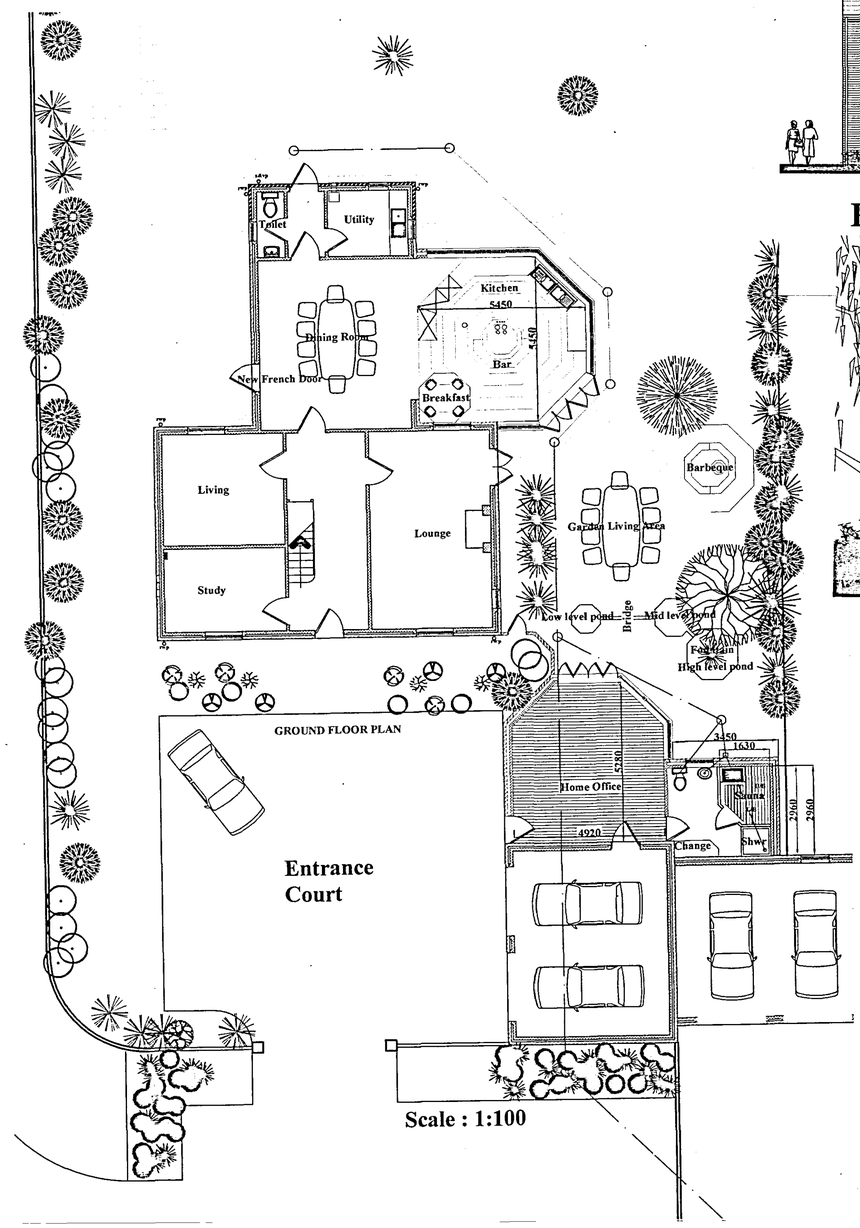

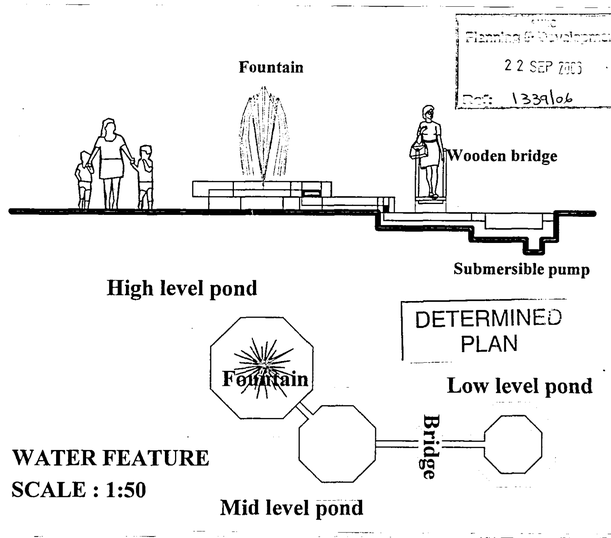

Planning & Development
22 SEP 2006
Ref: 1339/06

DETERMINED PLAN

WATER FEATURE
SCALE : 1:50

JOHN D LYNCH
partnership
CHARTERED ARCHITECTS

Client:
Mr & Mrs M Walker
No. 4 Pinfold Lane

Project:-
Alterations and Extensions

Drawing:-
Proposed Plans & Elevations

Date :	*Drawn*
Sept 2006	**JDL**
Job No. **1649**	*Drawing No.* **AD/1**
1:200, 1:100	*Revision No.*