
All Plans and Elevations at scale 1:100


GROUND FLOOR PLAN

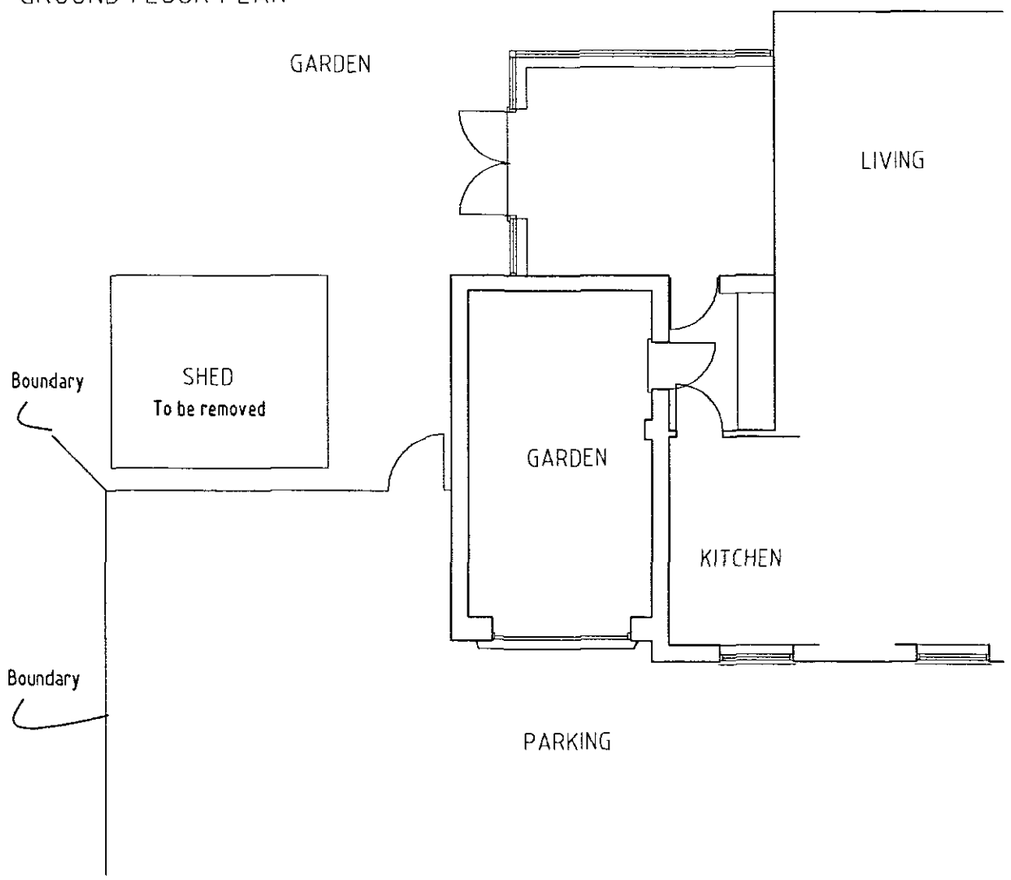


EAST ELEVATION



SOUTH ELEVATION

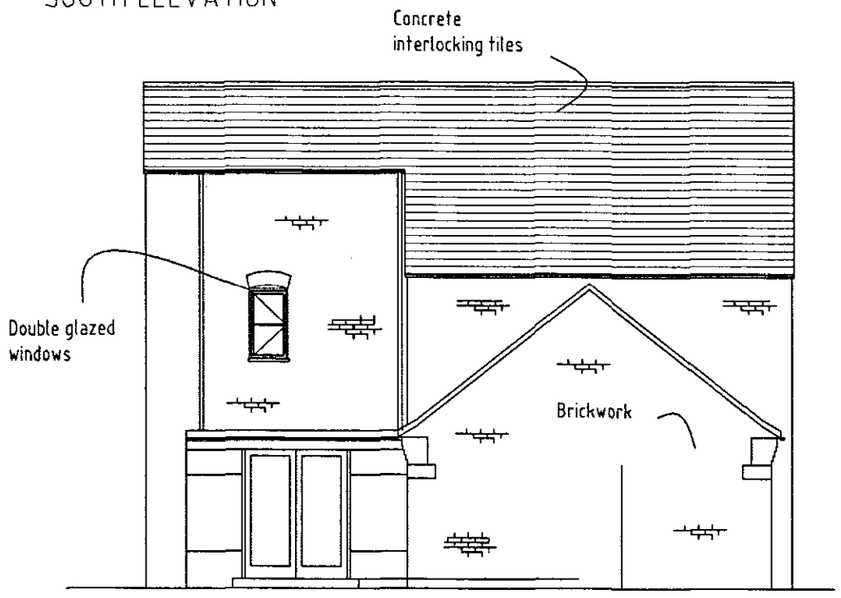

WEST ELEVATION

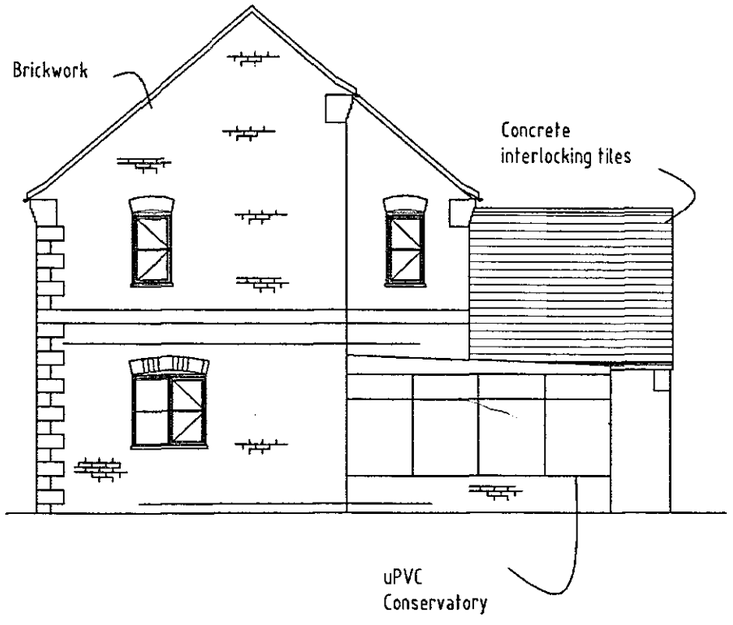

SHDC
Planning & Development
13 OCT 2004
Ref: 1371/04
DETERMINED PLAN

Agent

C.Teanby

Architecture & Design

12 Tuckers Nook, Maxey, Nr. Peterborough, PE6 9EH
Tel: 01778 344315 e.mail colinteanby@aol.com

PROJECT:	3 St. Lamberts Grove, Weston, Nr. Spading, Lincs	
TITLE:	Existing Plans & Elevations	
DATE:	Sepy 2004	Drawn: CT
DRAWING No:	249 - 01	Scale: 1:100