
J. P. Builders -

Development at Broadgate,

WESTON HILLS


Scale 1:250

1404/CC

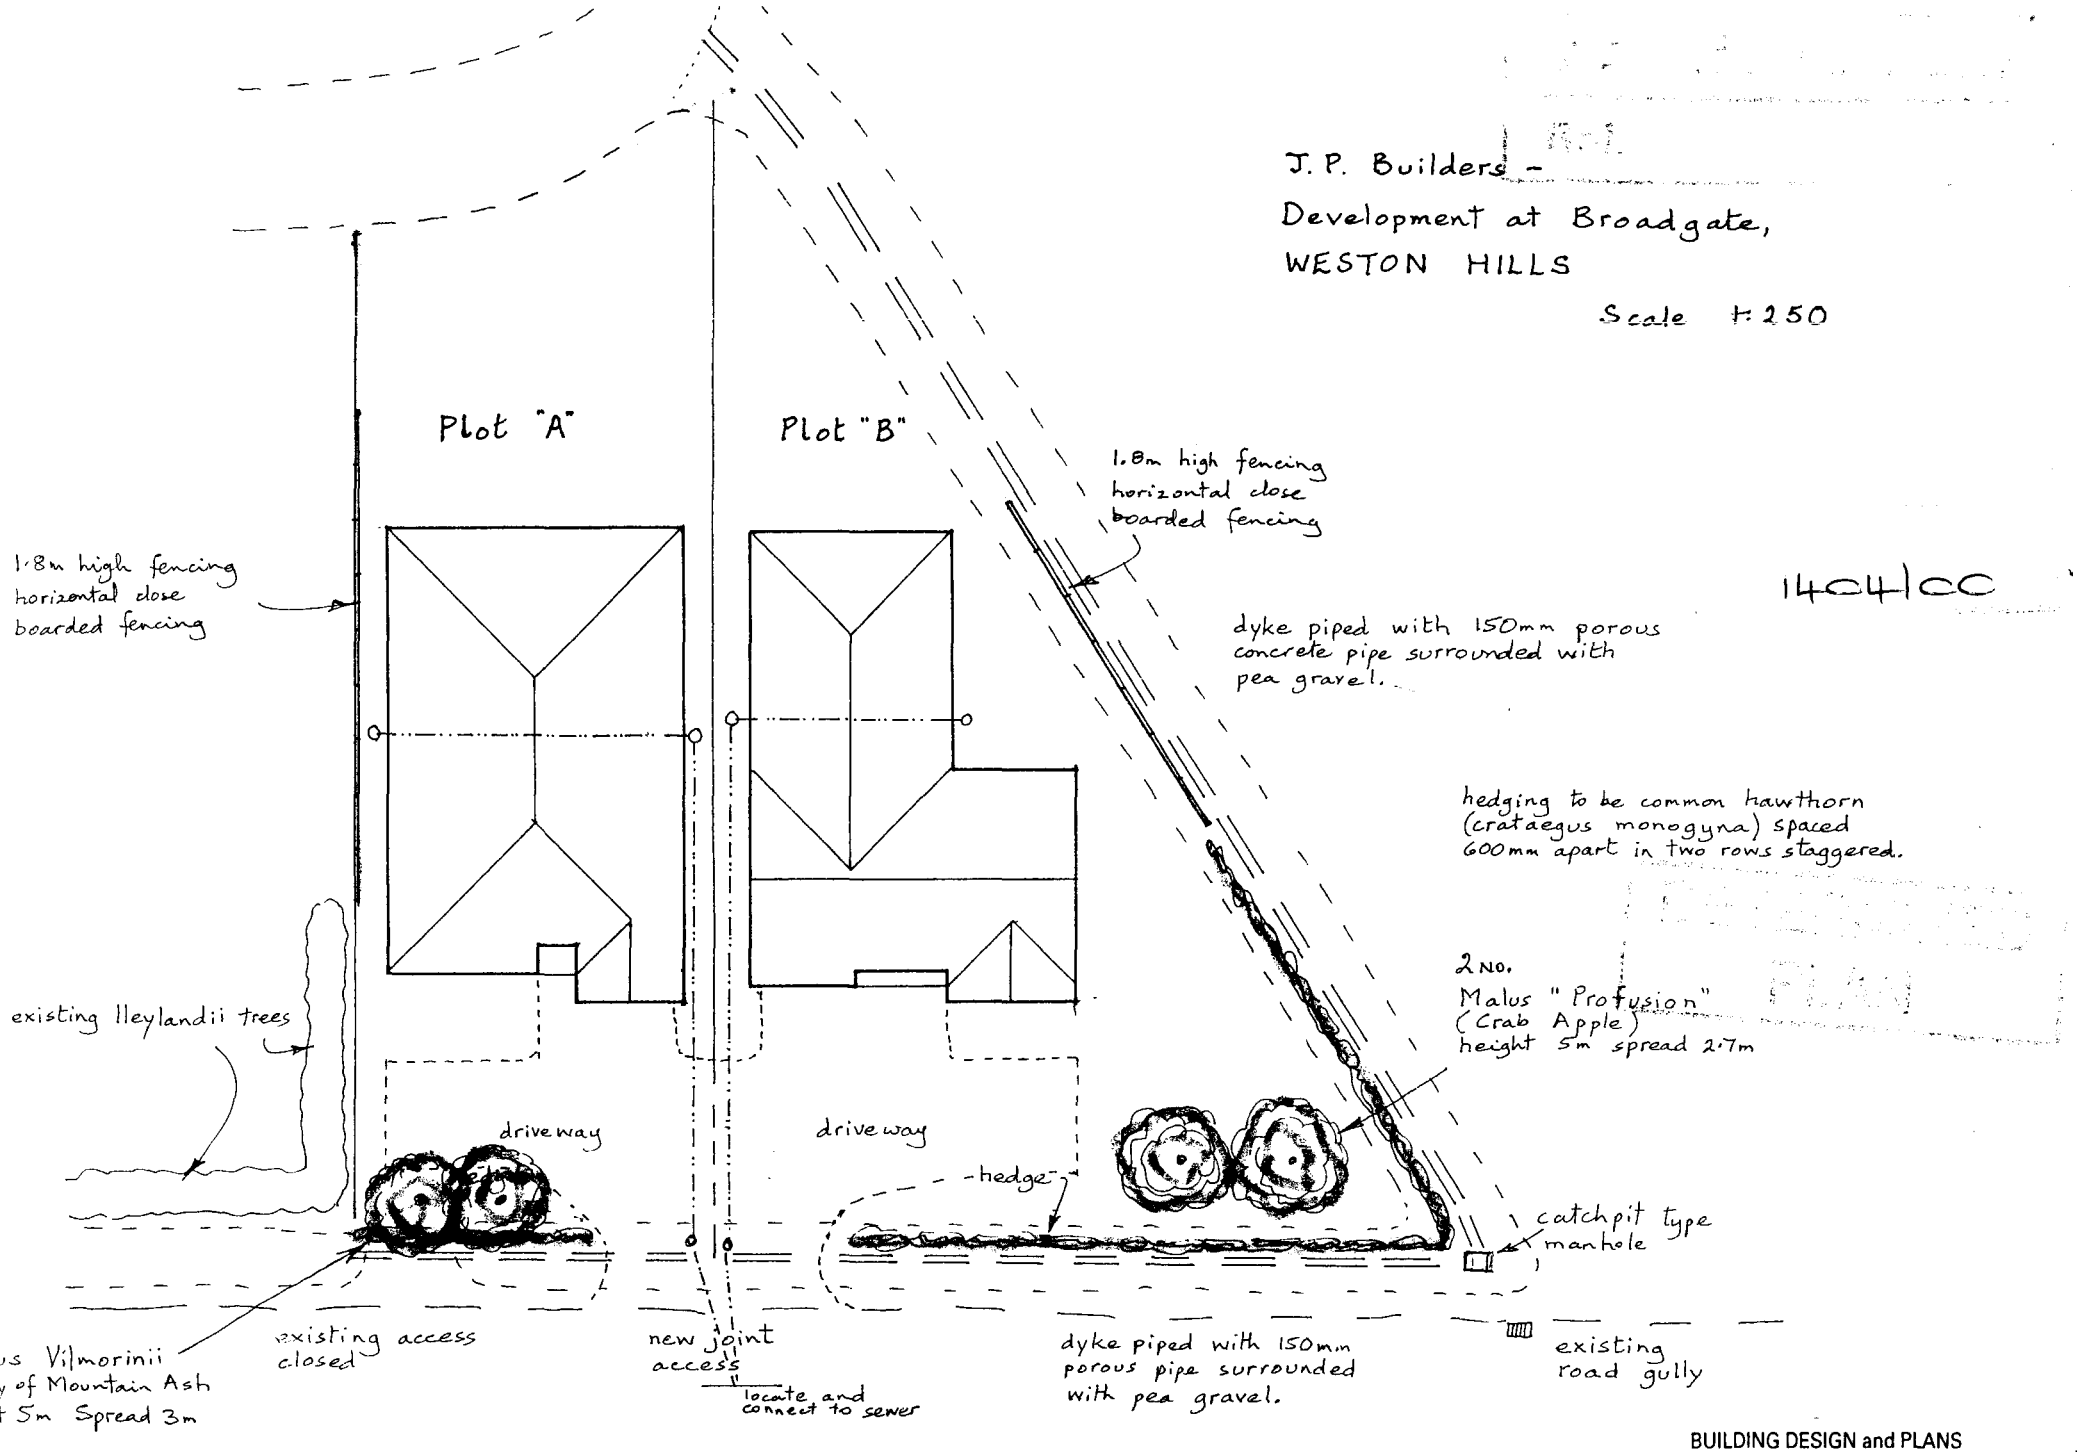


BUILDING DESIGN and PLANS

ALWYN ROFFE,
1, Green Lane,
SPALDING, Lincs. PE11 2YB

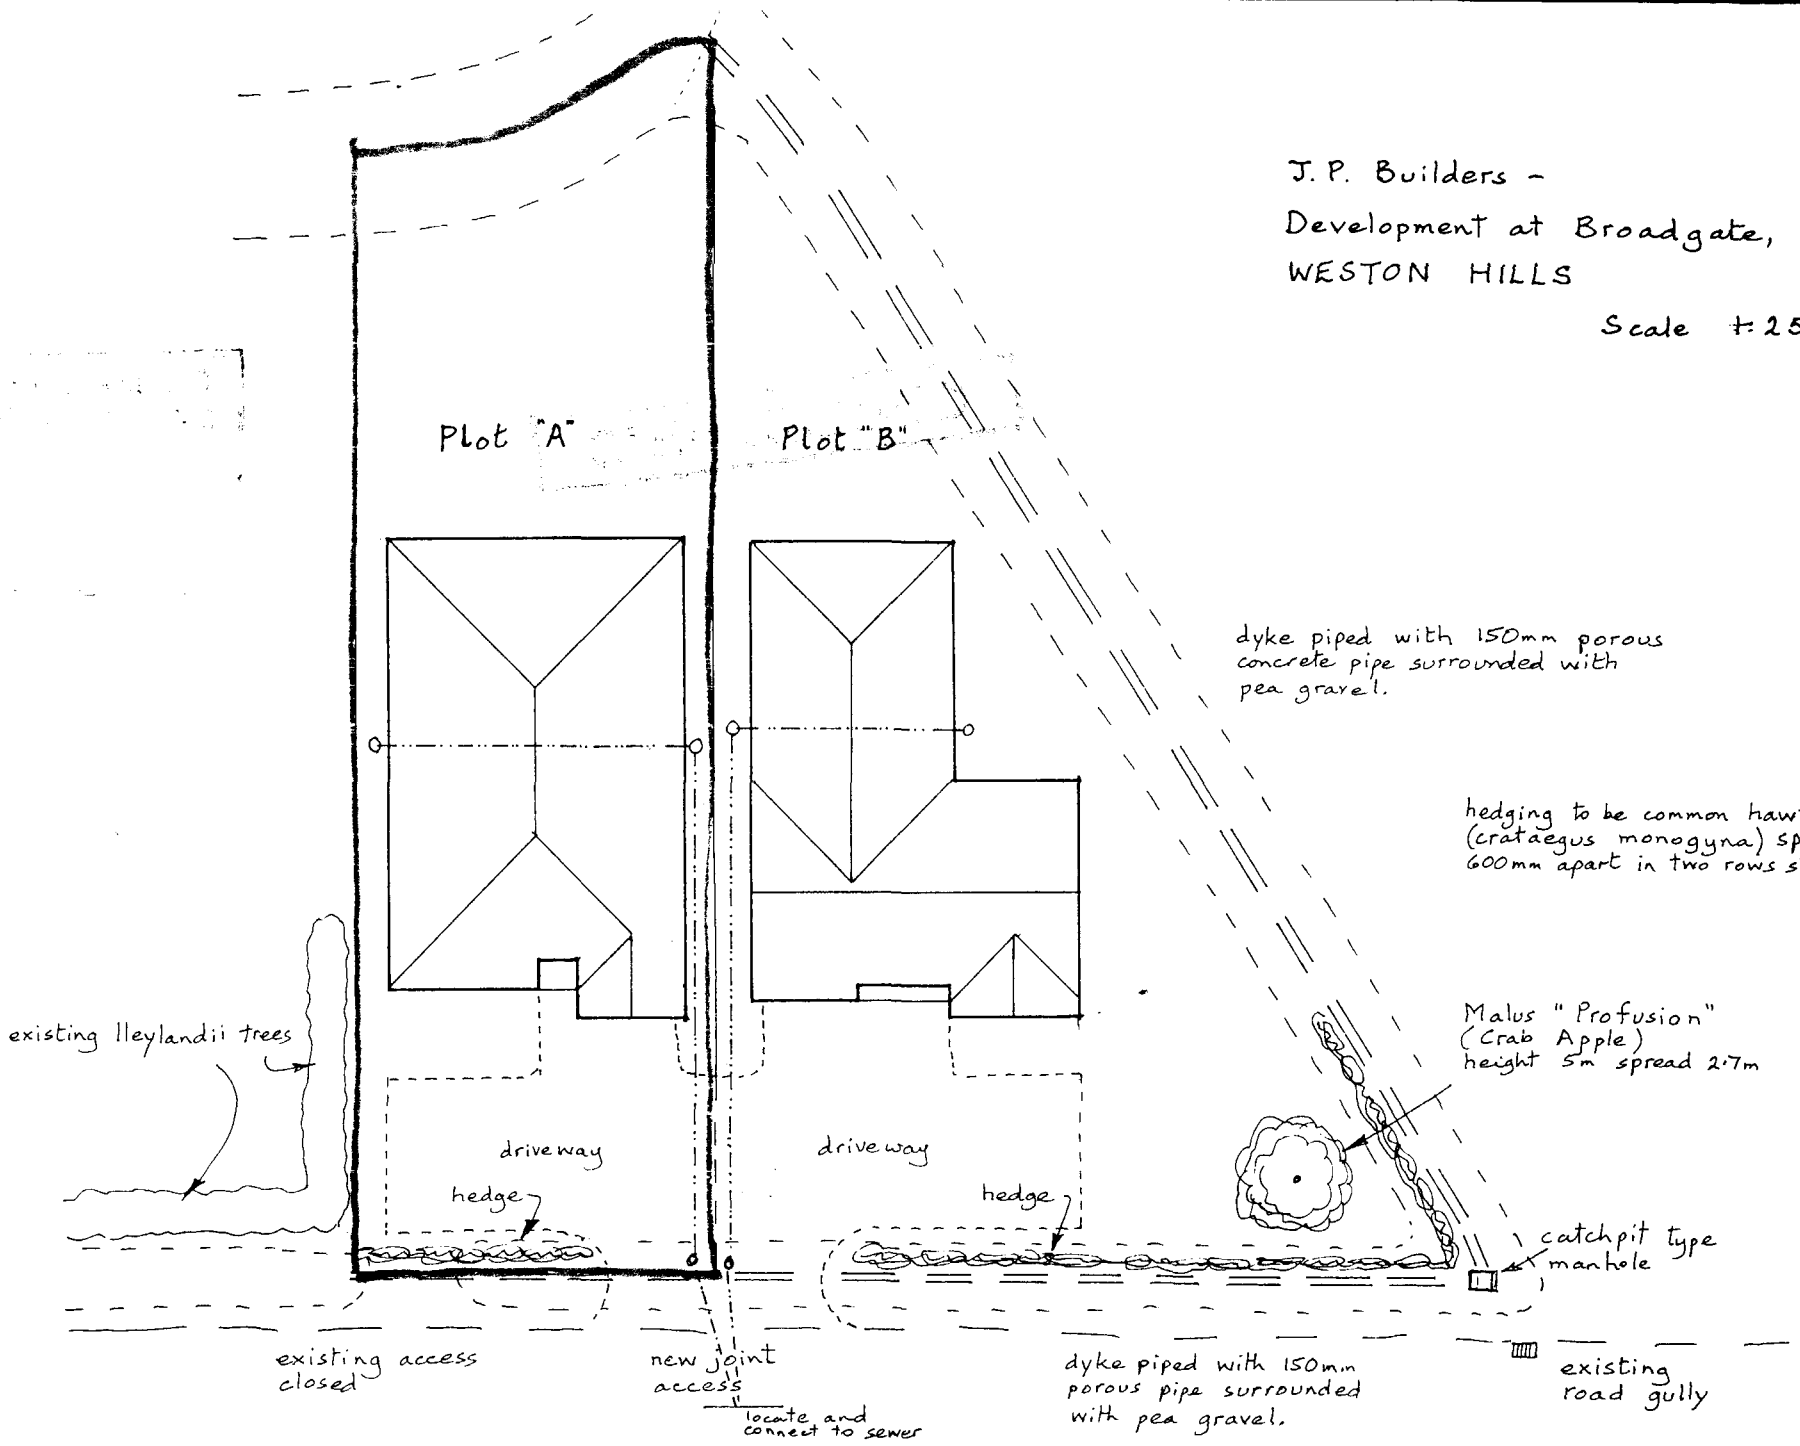


BUILDING DESIGN and PLANS


ALWYN ROFFE,
1, Green Lane,
SPALDING, Lincs. PE11 2YB

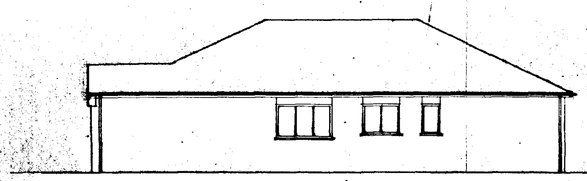


South

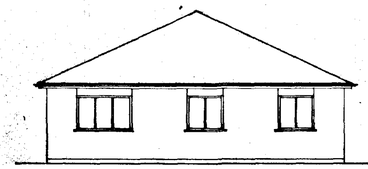

East

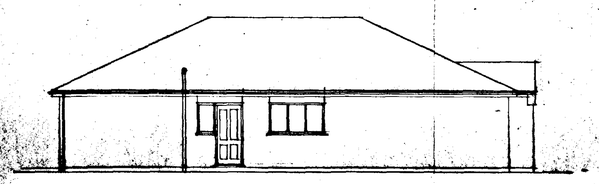


North

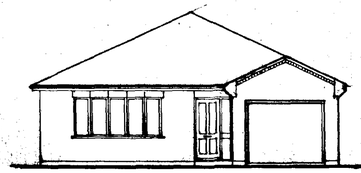


West


9' roll'r up and over door vertical boarded e.g. Henderson Regent

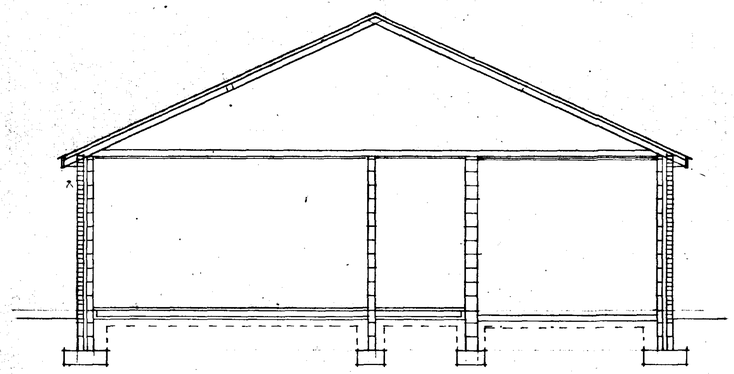


Cross Section

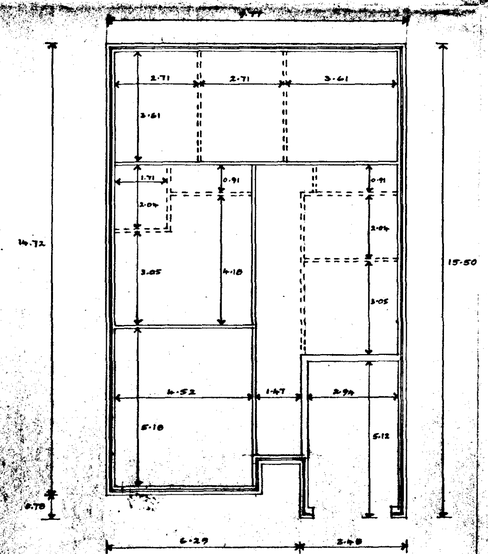

Setting Out

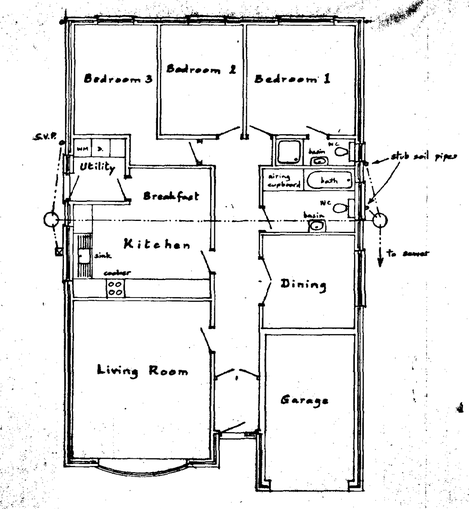

Ground Floor

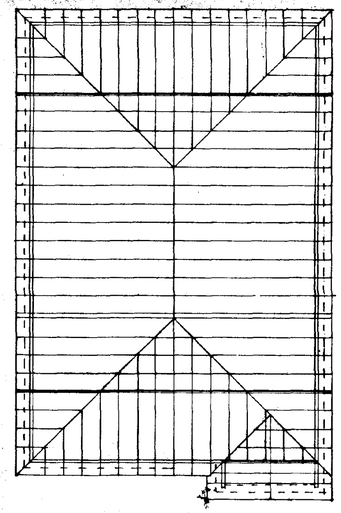

Roof Plan

AMENDED PLAN
Ref.

DETERMINED PLAN

SOUTH HOLLAND DC
HOUSING & PLANNING
08 JAN 2001
Ref:

J. P. Builders,
Plot 'A', Broadgate,
WESTON HILLS.

Written dimensions to be used in preference to scaled, and all measurements to be verified by checking on site.

Local Authority Ref.
Planning
H22/1404/00
Building Regulations

Scale
1:100 1:50

Drawing No.
20112 4 A

Date
Nov. 2000

A. ROFFE
BUILDING DESIGN & PLANS
1, Green Lane,
SPALDING, Lincs. PE11 2YB
Tel: 01775-723 680 ©

BUNNETT

2141 4957