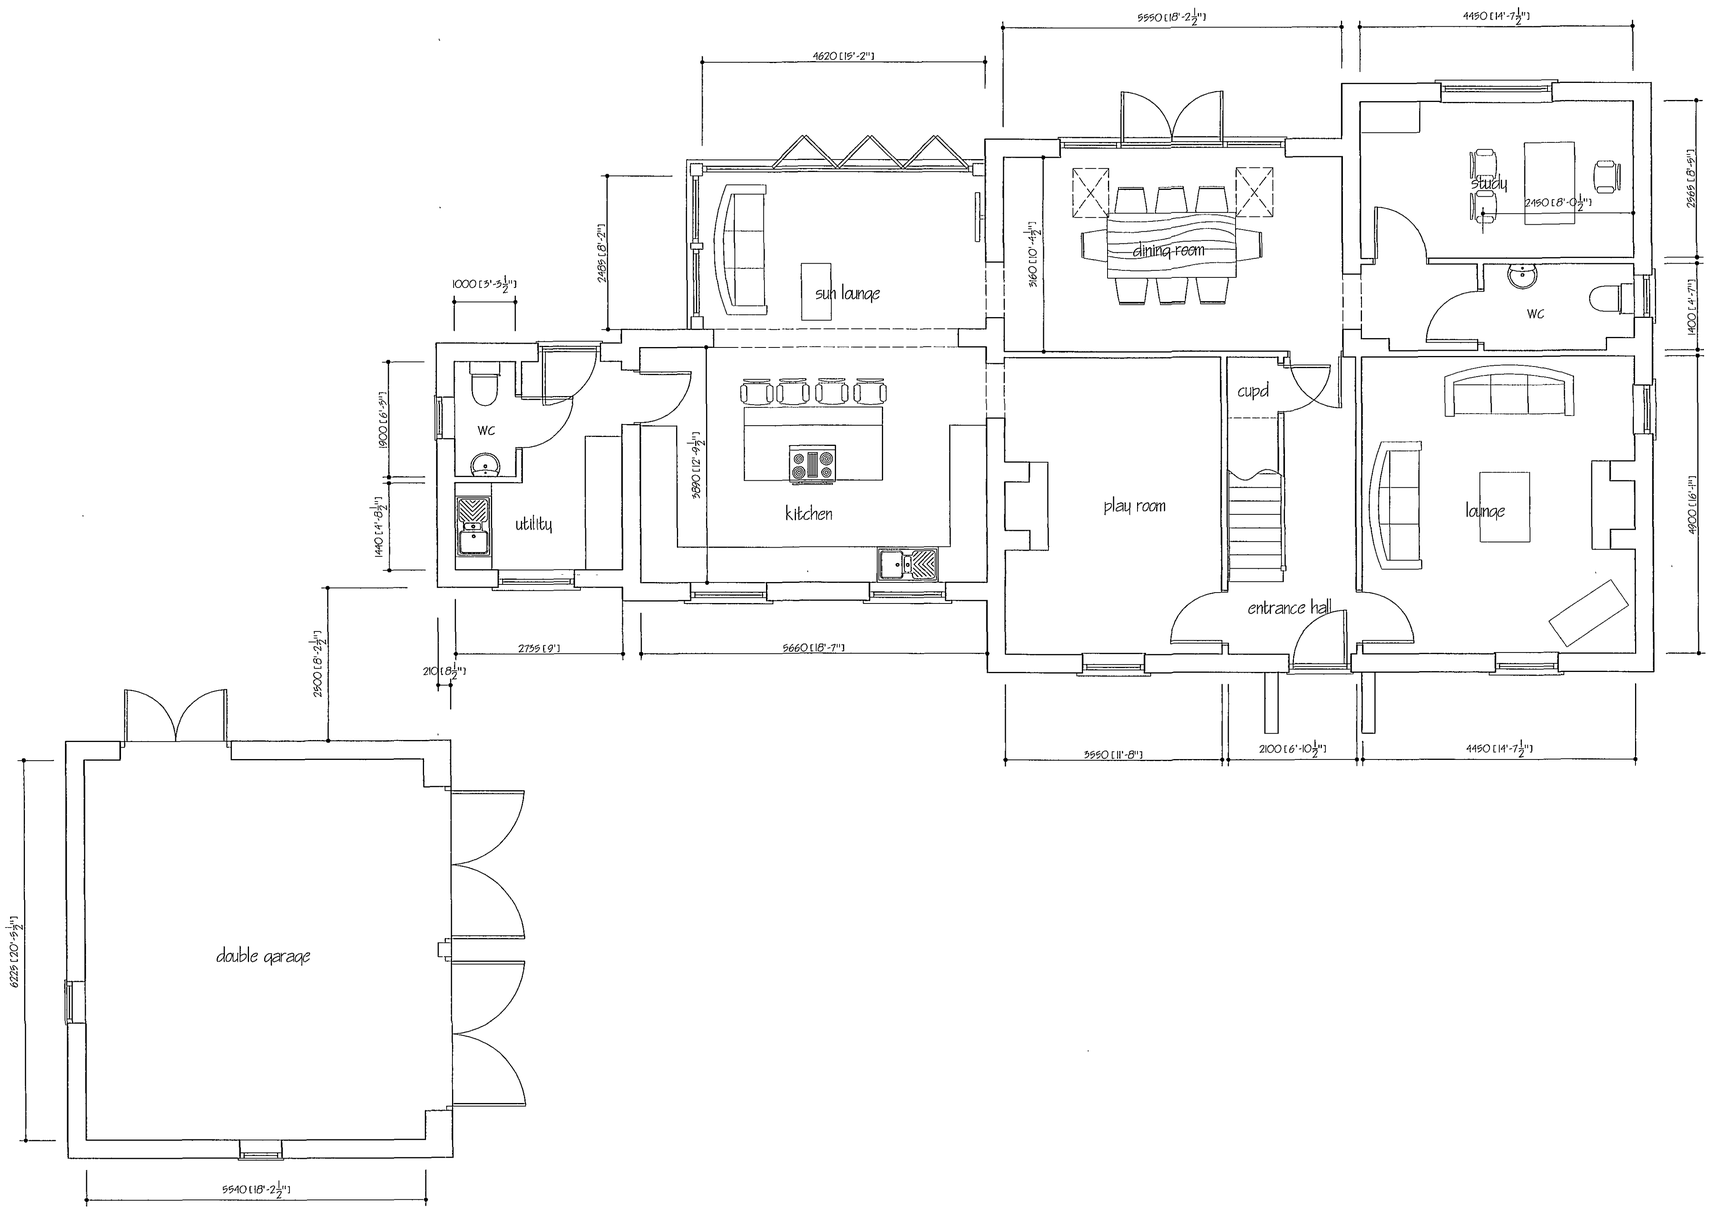


GROUND FLOOR PLAN

AMENDED PLAN
Ref. A1

DETERMINED PLAN

10 DEC 2007
1445/07

A	PLANNING ALTERATIONS GARAGE INDEPENDANT	DEC 2007
ref:	revision	date

G. R. MERCHANT LTD.
I.ENG AMICE FIWO
ARCHITECTURAL, STRUCTURAL AND LAND DRAINAGE CONSULTANTS
4 Wrights Mews
12A Park Road, Holbeach,
Spalding, Lincs. PE12 7EE
Tel: 01403 490000
Fax: 01406 425744
E-Mail: gr.merchant@btconnect.com

Project
PROPOSED COTTAGE AND DOUBLE GARAGE
65 AUSTENDYKE
WESTON HILLS
SPALDING LINCS

Client
KRB BUILDERS LTD.

Drawing
GROUND FLOOR PLAN

Job Ref.	Drawing No.
1635/07	05A
Date	Drawn
OCT 2007	JPW

Scales
1/50

DO NOT SCALE FROM THIS DRAWING
This drawing is copyright and may not be altered, traced, photographed or used for any other purpose other than that for which it is issued. The General Contractor is to check all dimensions on site and report any discrepancies to the Architect. All details shown on this drawing including foundations are based upon typical site conditions related to the area. No responsibility can be accepted for abnormal conditions which may be discovered during construction unless reported to the Architect as the design amendments may be conditioned. Site soil surveys are recommended in respect of foundations to establish specific site conditions before foundation work is undertaken. This drawing is limited in the amount of information contained and does not purport to contain a full specification of the works. It is solely for the purpose of obtaining Planning / Building Regulation approval. This drawing must not be used as a contract document alone. The works will not be supervised or inspected on site by G R Merchant or any representative thereof. It is the client or their appointed agents responsibility to control workmanship, substitution of materials, adherence to specification, variations to contract etc.All materials to be new unless otherwise stated and all components and artifacts etc. to be used fitted and installed etc. in strict accordance with manufacturers instruction and relevant code of practice Materials shall conform to appropriate British standard specifications or BBA certificate or European code equivalent. The Employer / Clients shall ensure that the selected contractor is conversant with the rules and methods required to carry out the works in accordance with and to the satisfaction of Building Control Inspectors. The Employer / Client shall ensure that all persons employed to comply with the Construction Design and Management Regulations. An independent Planning Supervisor will be required. The works shall comprise of all that is shown on the drawing and details. Work that may not specifically be shown but may be reasonably inferred as necessary to carry out the works shall be deemed to be included. It is the plot / land owners responsibility to be aware of the Party Wall etc. Act 1996, when building in close proximity to adjoining neighbors boundaries.