



EAST ELEVATION

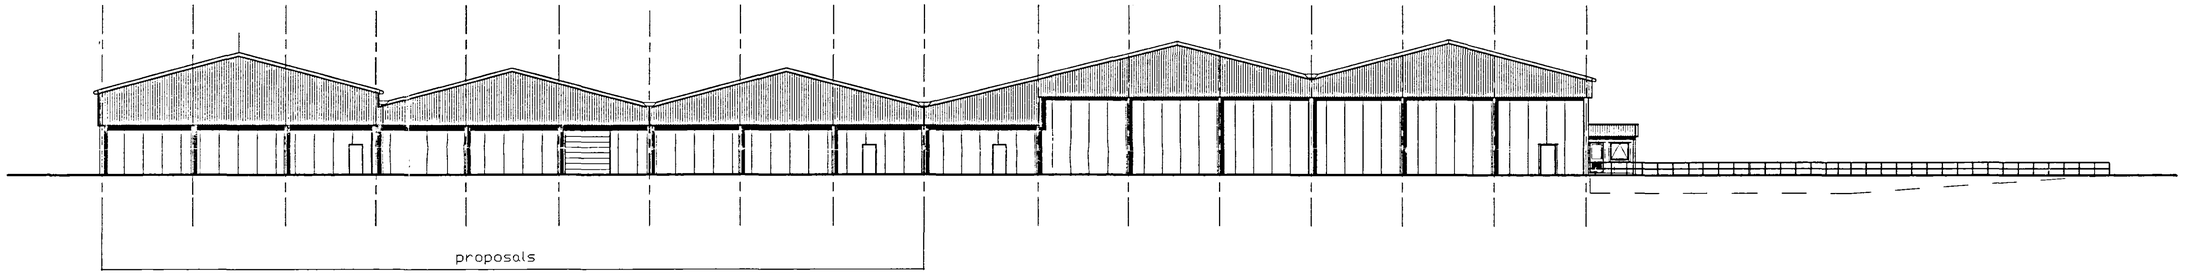

NORTH ELEVATION

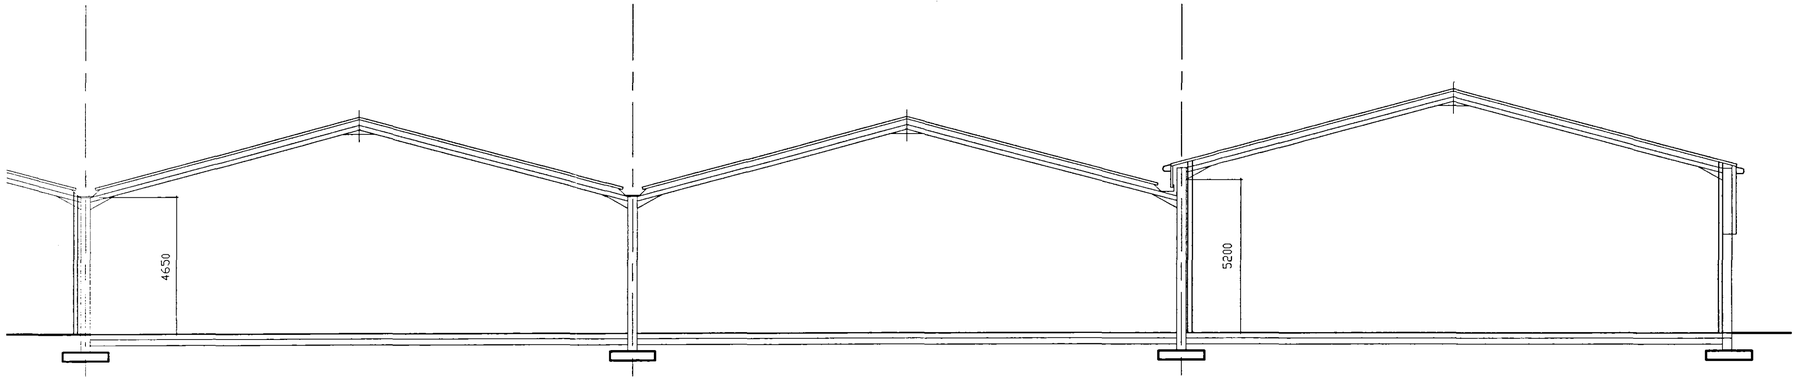

SECTION

DETERMINED PLAN

PLANNING & DEVELOPMENT
15 DEC 2003
Ref. 1516/02

© Copyright Reserved

Amendments

Langwith Design Associates

Architectural Design Consultants
registered office
72 Church Street
Holbeach
Spalding
Lincolnshire PE12 7LL
telephone: Holbeach (01406) 425766
fax: Holbeach (01406) 425766

Client
LINCS FIELD PRODUCE LIMITED

Project
PROPOSED EXTENSION VEGETABLE SHED

Drawing
PROPOSED ELEVATIONS TO FLORET,CABBAGE, BRUSSELS

Scale	Drawn	Checked
1:100 @ A1	DB	CJP
Date	No.	Ref.#
dec.'03	LDA/138/02	