
DO NOT SCALE FROM THIS DRAWING

This drawing is copyright and may not be altered, traced, copied, photographed or used for any other purpose other than that for which it is issued without consent of Mark Dennis – Architectural Services. The General Contractor is to check all dimensions on site and report any discrepancies to the Architect.

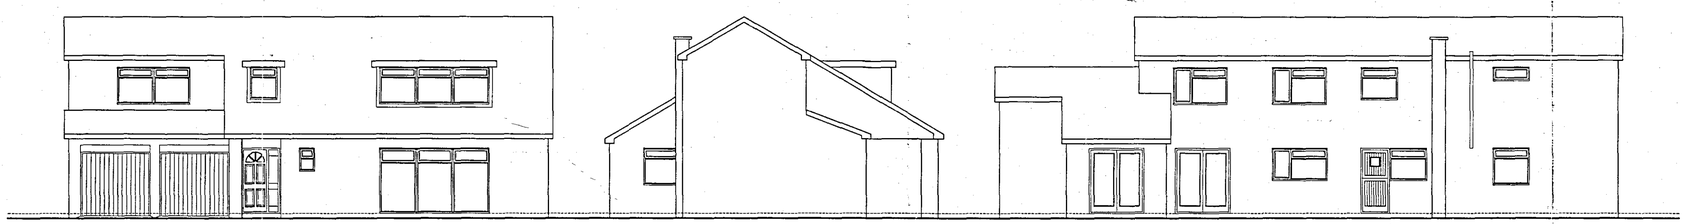


FRONT ELEVATION - from Broadgate


SIDE ELEVATION

REAR ELEVATION

EXISTING ELEVATIONS

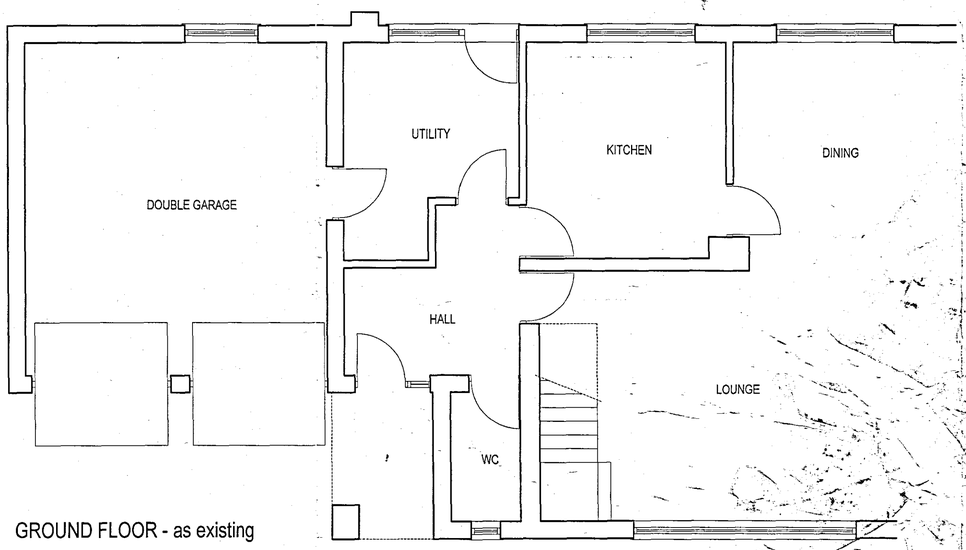

GROUND FLOOR - as existing

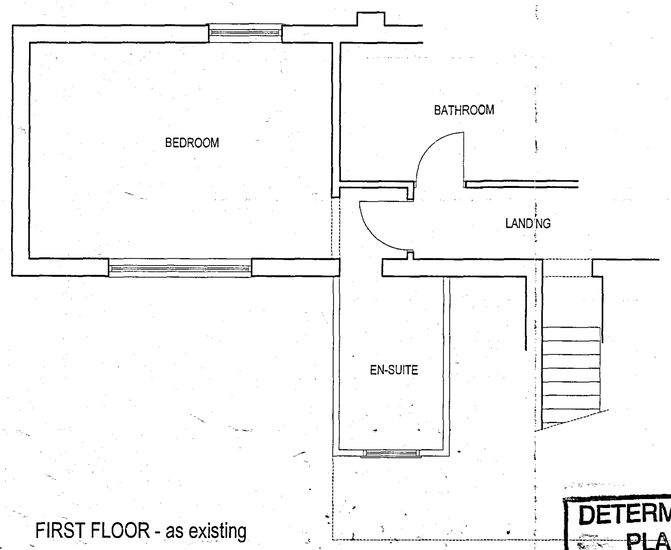

FIRST FLOOR - as existing

DETERMINED PLAN

SHDC Planning & Development
0 6 DEC 2004
Ref: 1597/04

MARK DENNIS
architectural services

6 TULIP FIELDS – WHAPLODE
SPALDING – LINCOLNSHIRE – PE12 6US
TEL: 07788 834568

PROJECT TITLE

PROPOSED EXTENSION TO DWELLING AT:
523 BROADGATE, WESTON HILLS,
SPALDING, LINCOLNSHIRE.

FOR: MR & MRS P ISSITT

FLOOR PLANS & ELEVATIONS, AS EXISTING

REV	DESCRIPTION	DATE	BY

SCALE	DRAWN
1:50, 1:100	MD
DATE	DRAWING No.
MARCH 04	04.007/01