


PROPOSED SOUTH EAST ELEVATION




PROPOSED NORTH EAST ELEVATION

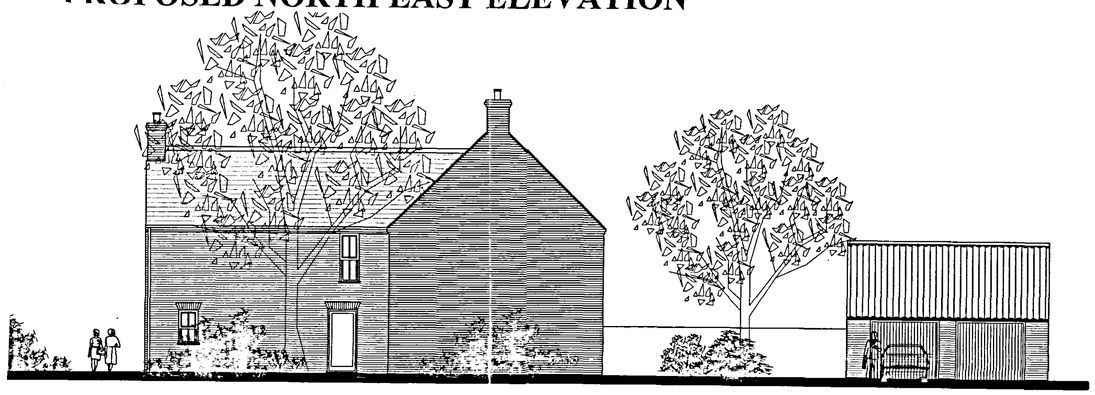


PROPOSED NORTH WEST ELEVATION



PROPOSED SOUTH WEST ELEVATION

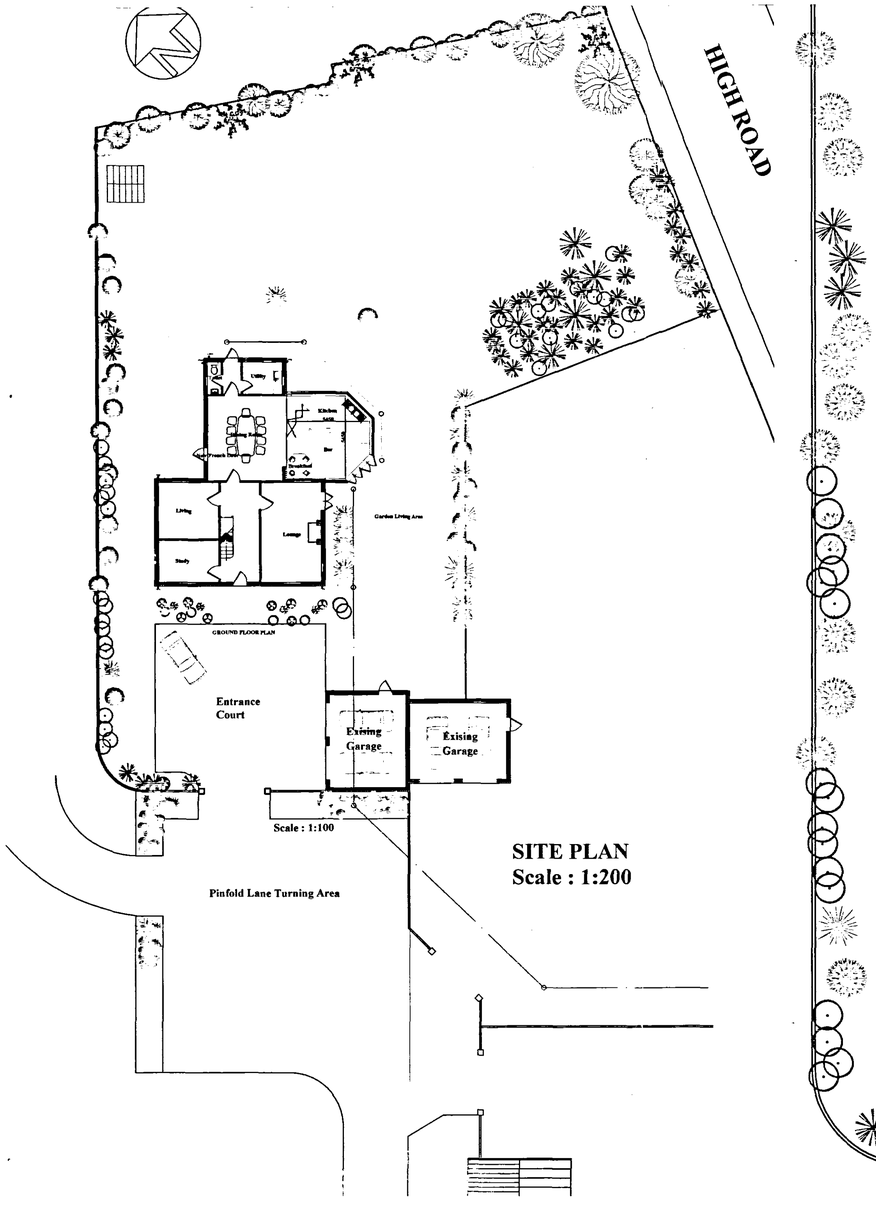

SITE PLAN
Scale : 1:200

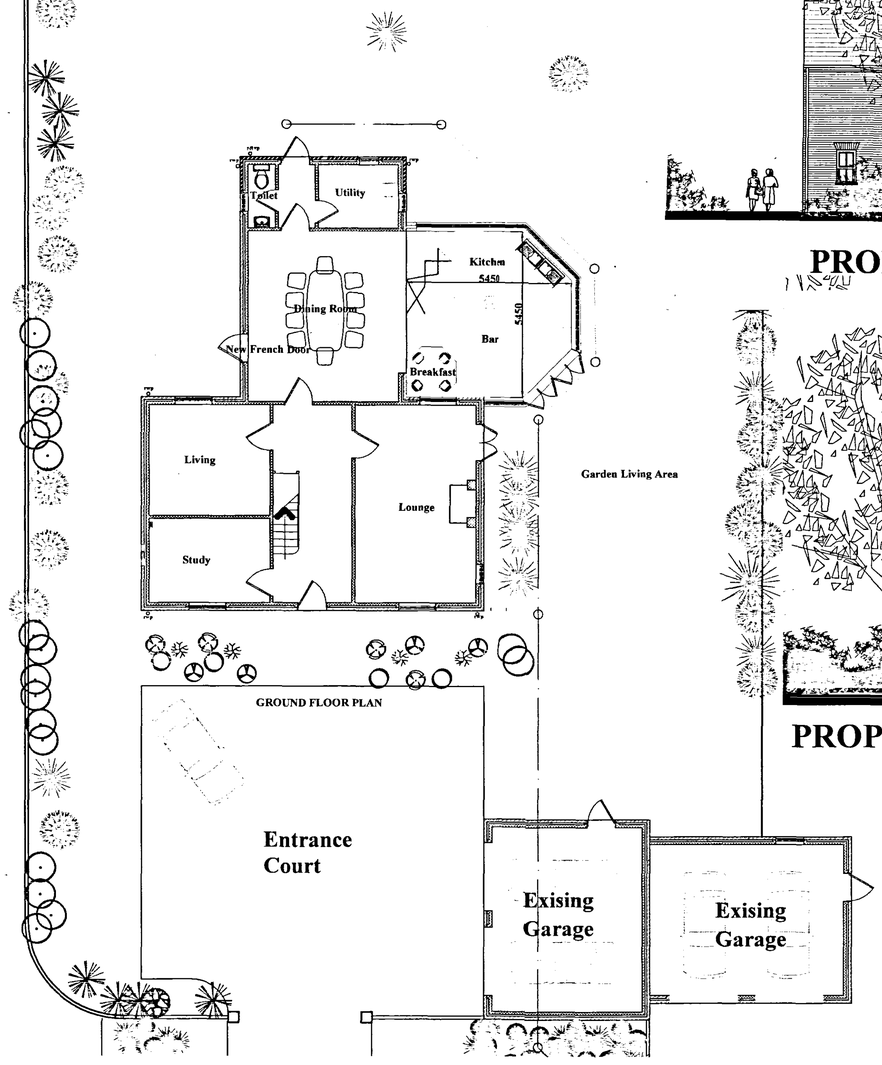

SHDC
PLANNING & DEVELOPMENT
- 4 DEC 2006
Ref. 1671/06

DETERMINED PLAN

JOHN D LYNCH
partnership
CHARTERED ARCHITECTS

Client:-
Mr & Mrs Mark Walker

Project:-
New Kitchen Extension

Pland
Plans & Elevations

Date :	*Drawn*
Nov. 2006	**JDL**
Job No.	*Drawing No.*
1649	**AD/1Rev.1**
Scale.	*Revision No.*
1:100 & 1:200	