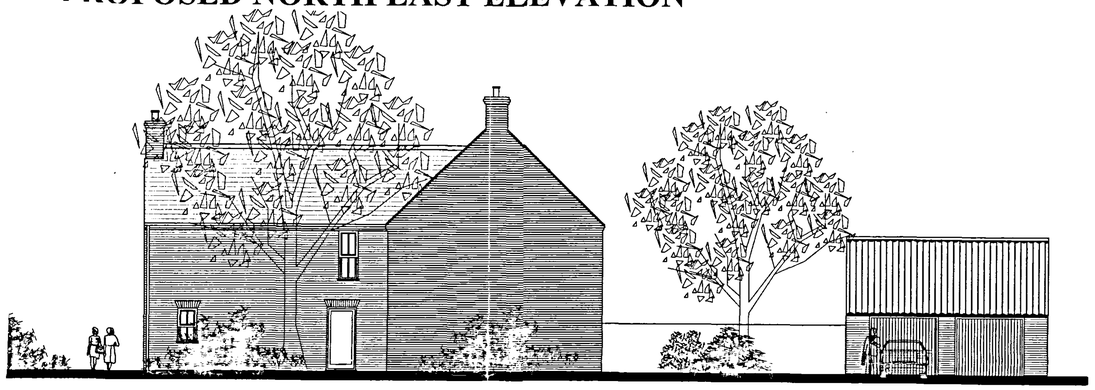




## PROPOSED SOUTH EAST ELEVATION





## PROPOSED NORTH EAST ELEVATION



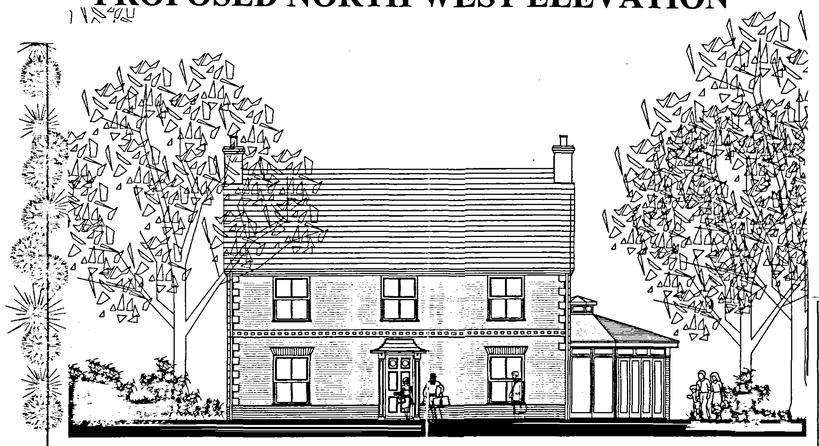
## PROPOSED NORTH WEST ELEVATION



## PROPOSED SOUTH WEST ELEVATION

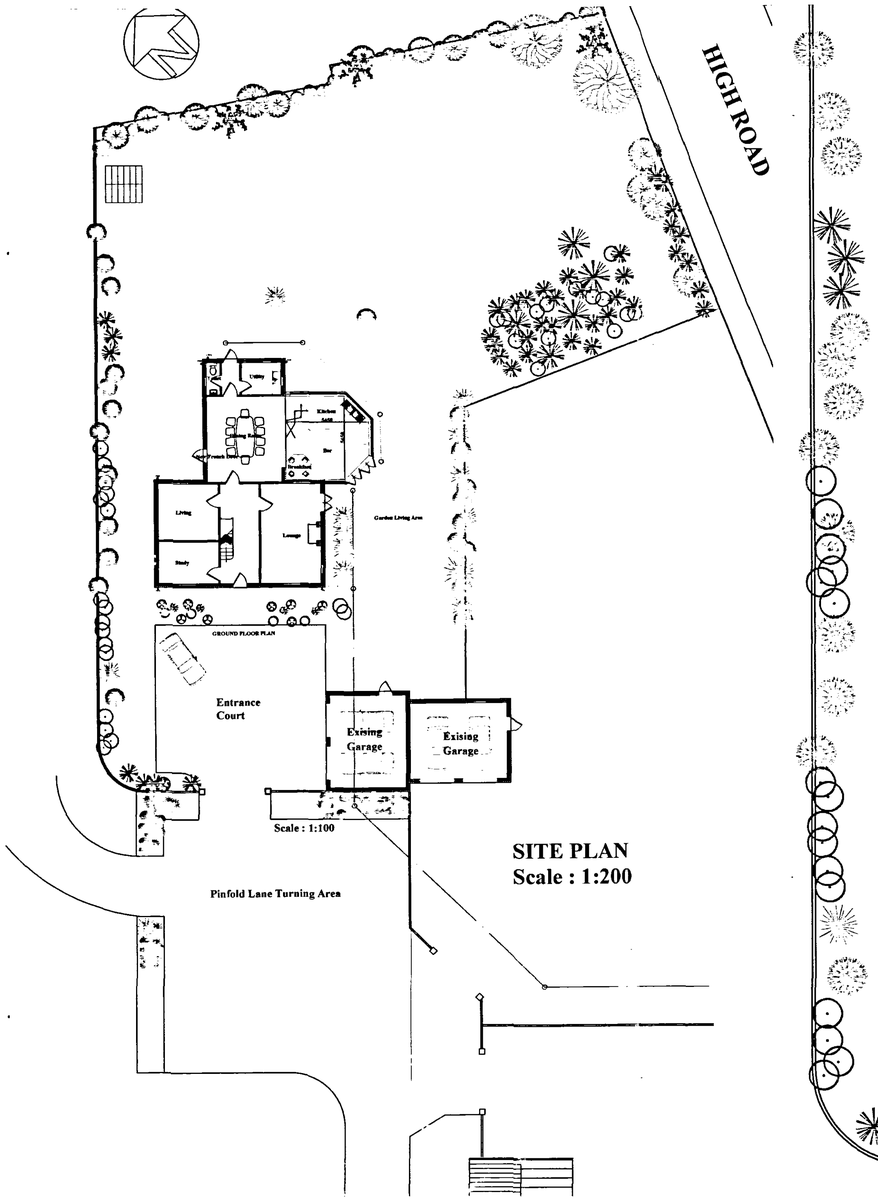


## SITE PLAN
Scale : 1:200

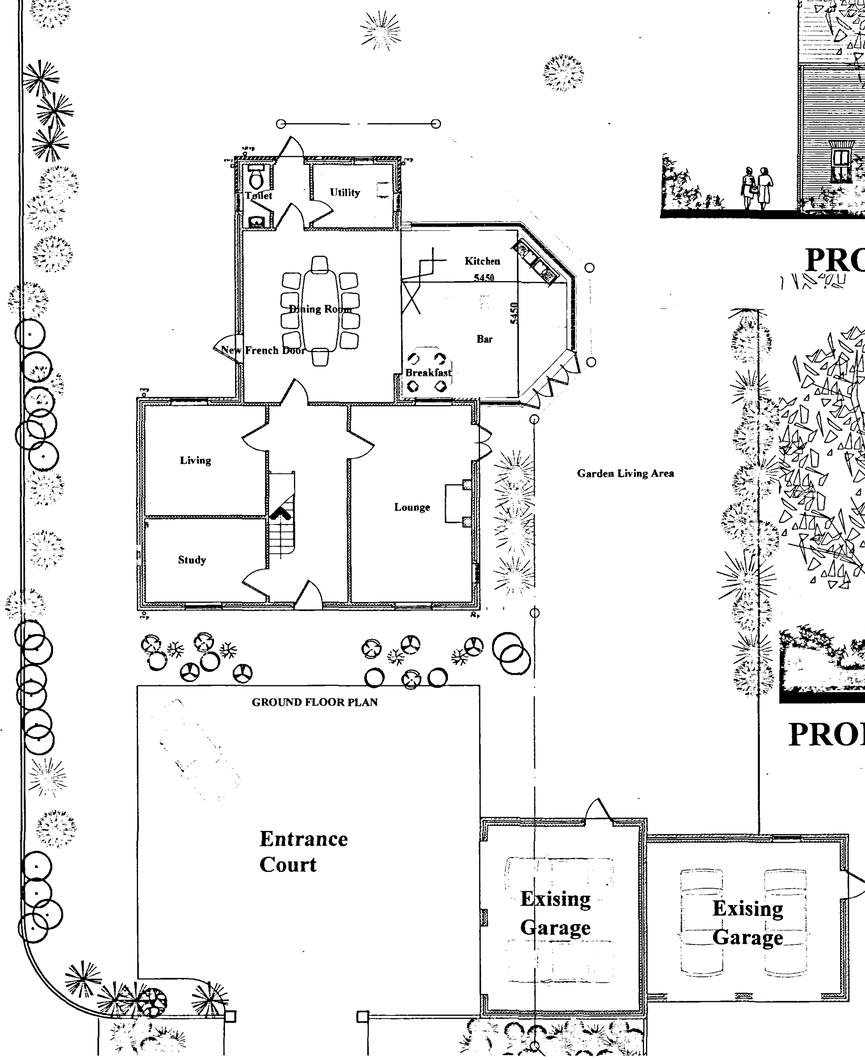


SHDC
PLANNING & DEVELOPMENT
- 4 DEC 2006
Ref. 1679/06

JOHN D LYNCH
partnership
CHARTERED ARCHITECTS

*Client:-*
**Mr & Mrs Mark Walker**

*Project:-*
**New Kitchen Extension**

*Plan*
**Plans & Elevations**

| *Date :* | *Drawn* |
|---|---|
| **Nov. 2006** | **JDL** |

| *Job No.* | *Drawing No.* |
|---|---|
| **1649** | **AD/1Rev.1** |

| *Scale.* | *Revision No.* |
|---|---|
| **1:100 & 1:200** | |