


SOUTH WEST ELEVATION




NORTH EAST ELEVATION




SOUTH EAST ELEVATION

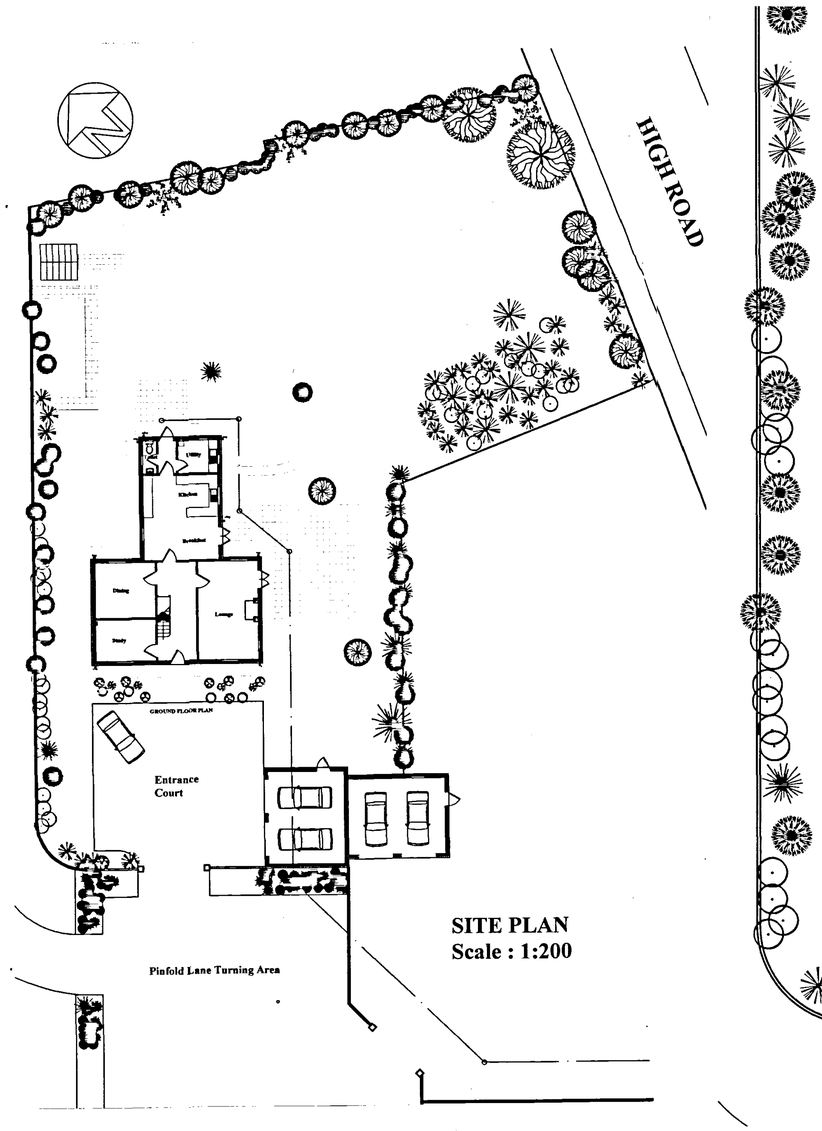


SITE PLAN
Scale : 1:200

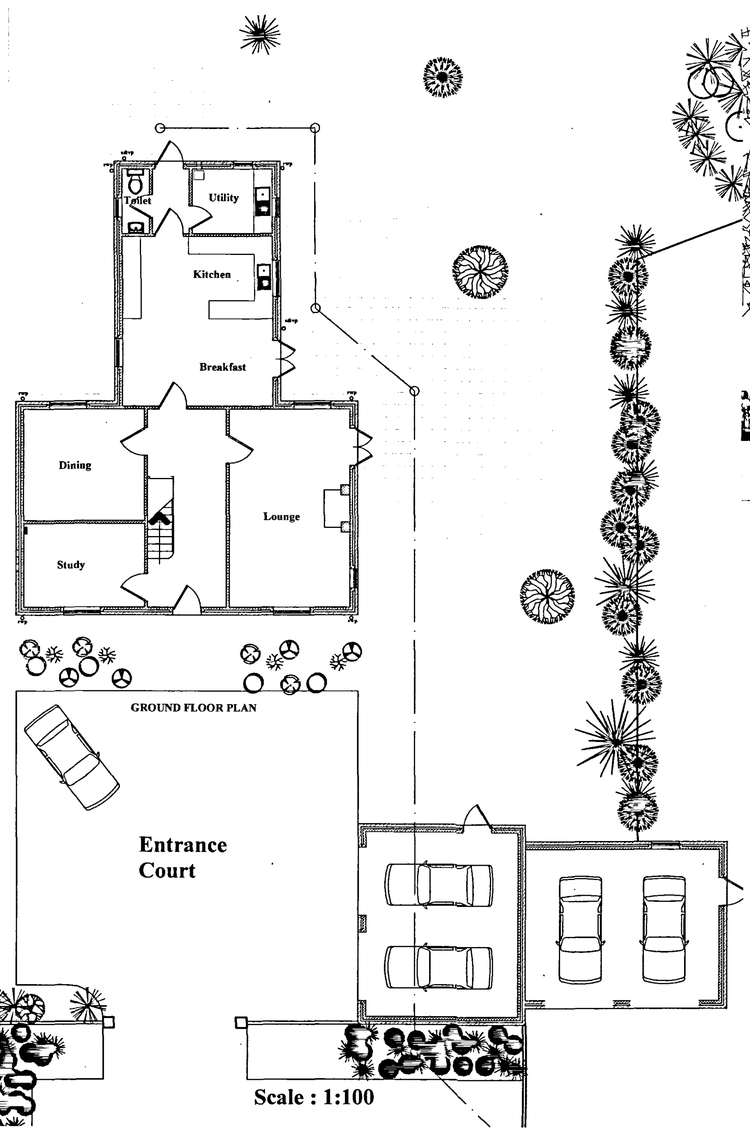

Scale : 1:100

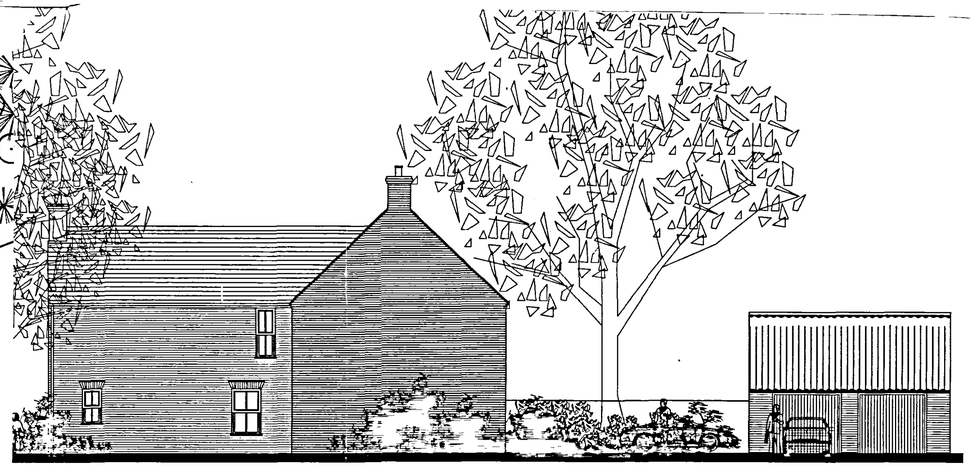

NORTH WEST ELEVATION

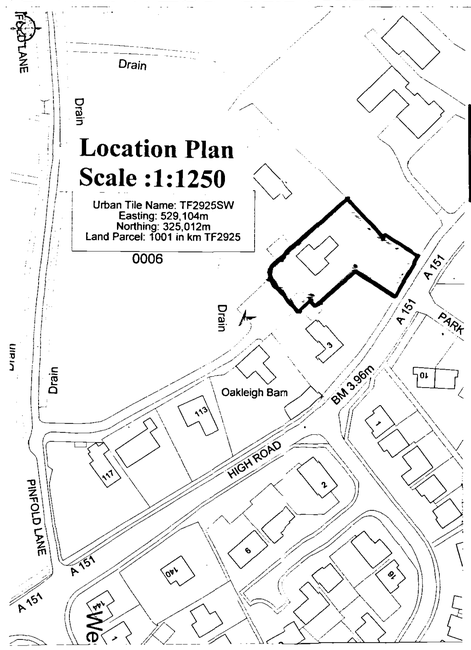

SHDC
PLANNING & DEVELOPMENT
- 4 DEC 2006
Ref. 16/1906

JOHN D LYNCH
partnership
CHARTERED ARCHITECTS

Client:-
Mr Mark Walker
No. 4 Pinfold Lane

Project:-
Alterations & Extensions

Drawing:-
Existing Site, Location, Floor Plans & Elevations

Date :	*Drawn*
August 2006	**JDL**
Job No. **1649**	*Drawing No.* **AL/1**
1:100, 1:200. 1:1250	*Revision No.*