


SOUTH WEST ELEVATION




NORTH EAST ELEVATION




SOUTH EAST ELEVATION

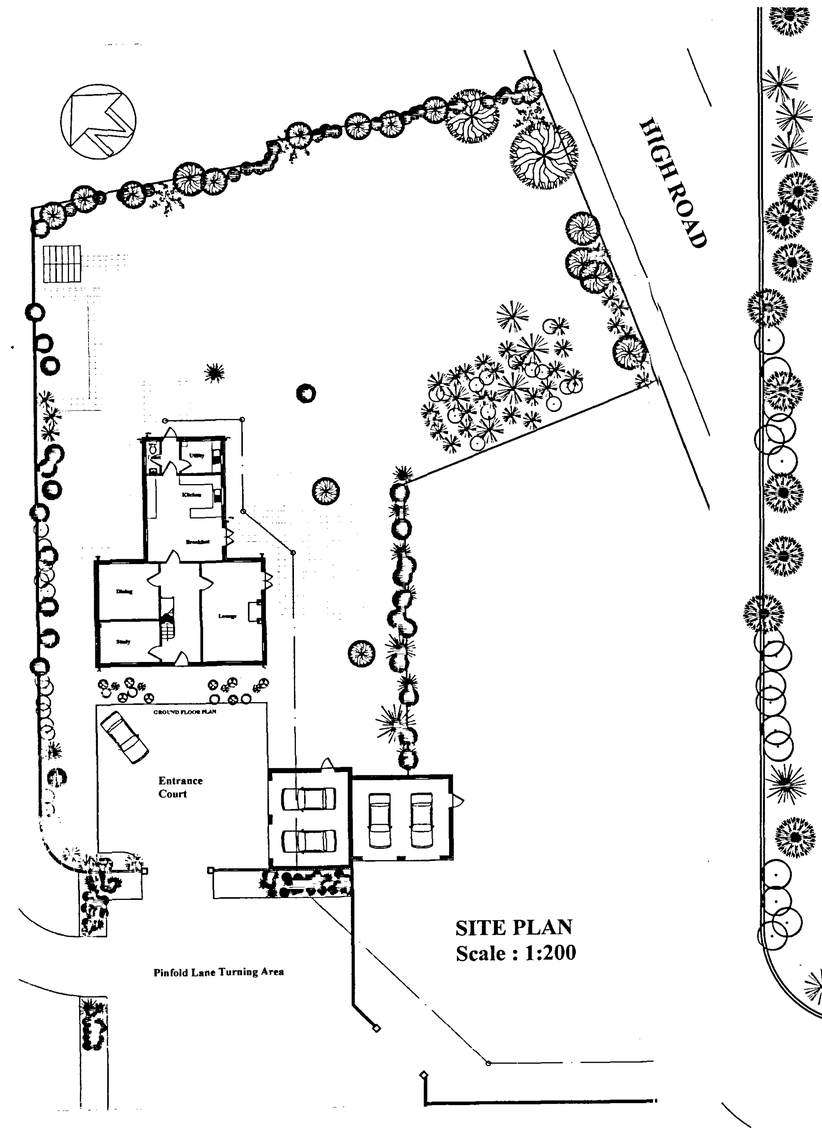


SITE PLAN
Scale : 1:200

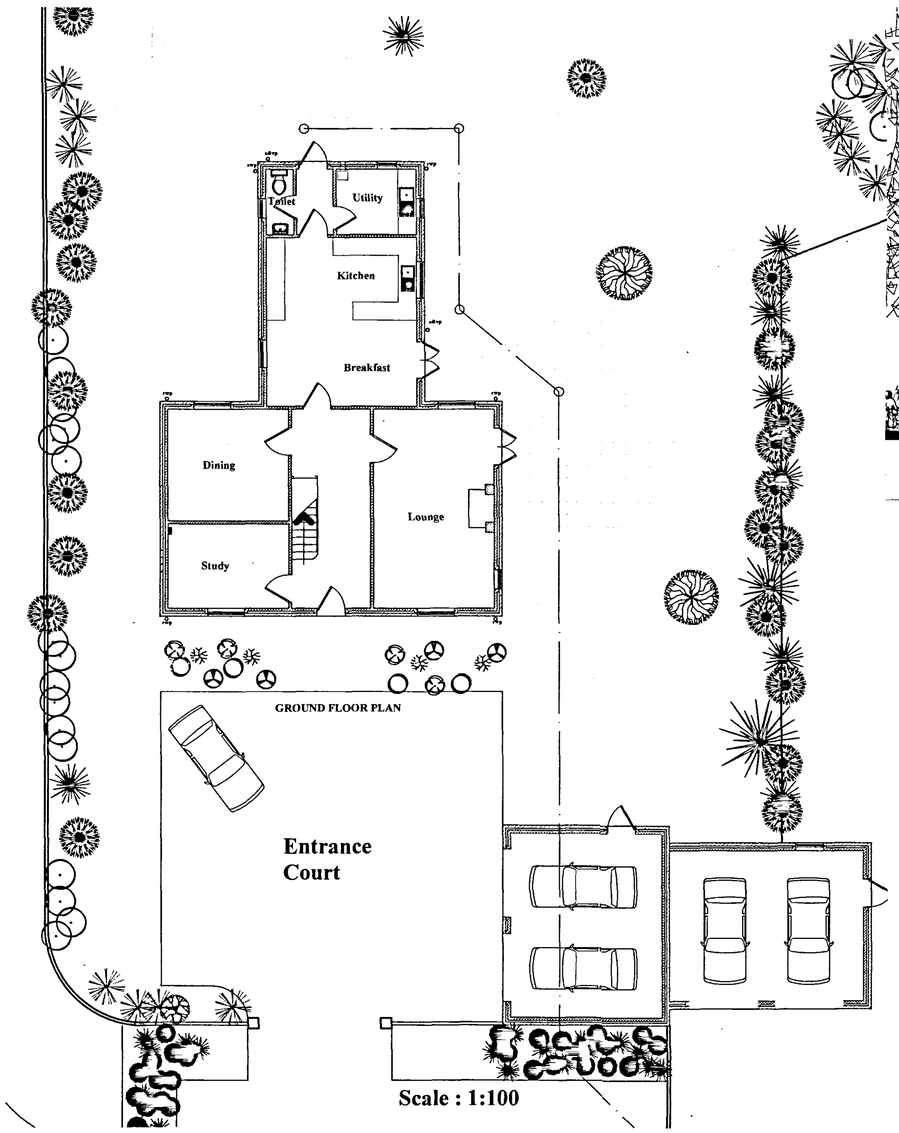

Scale : 1:100

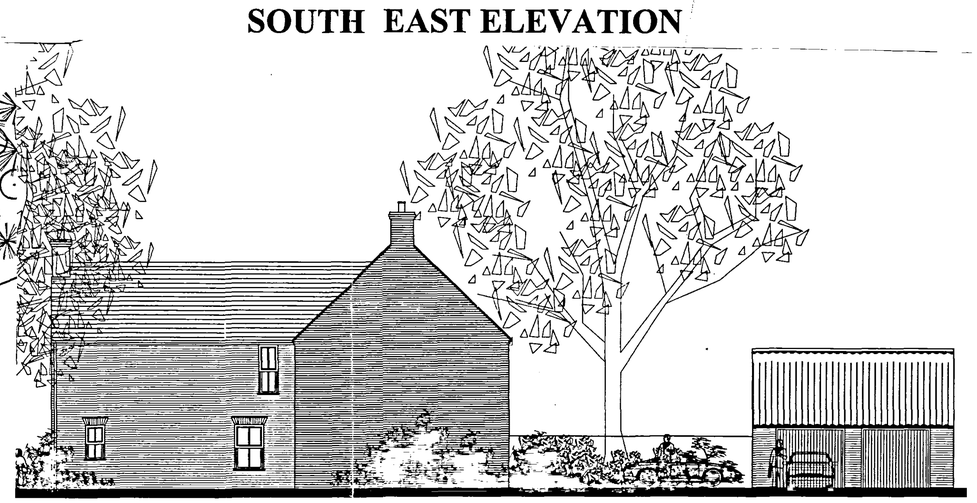

NORTH WEST ELEVATION

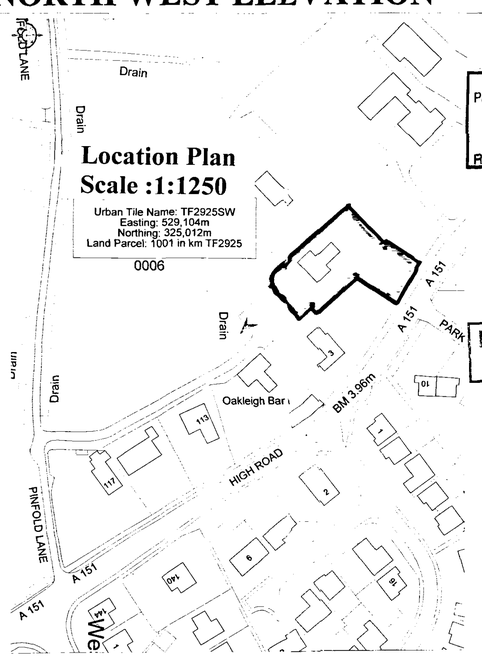

Location Plan
Scale :1:250

Urban Tile Name: TF2925SW
Easting: 529,104m
Northing: 325,012m
Land Parcel: 1001 in km TF2925

0006

SHDC
PLANNING & DEVELOPMENT
- 4 DEC 2006
Ref.: 1679/06

DETERMINED PLAN

JOHN D LYNCH
partnership
CHARTERED ARCHITECTS

Client:-
Mr Mark Walker
No. 4 Pinfold Lane

Project:-
Alterations & Extensions

Drawing:-
Existing Site, Location, Floor Plans & Elevations

Date :	*Drawn*
August 2006	**JDL**
Job No. **1649**	*Drawing No.* **AL/1**
1:100, 1:200. 1:1250	*Revision No.*