




NORTH ELEVATION

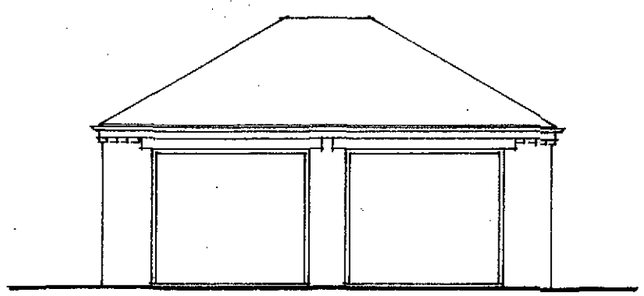

WEST ELEVATION

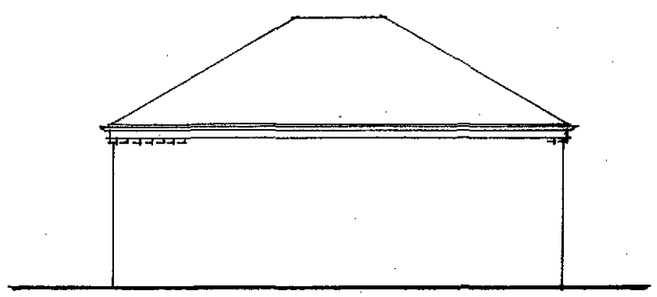



EAST ELEVATION

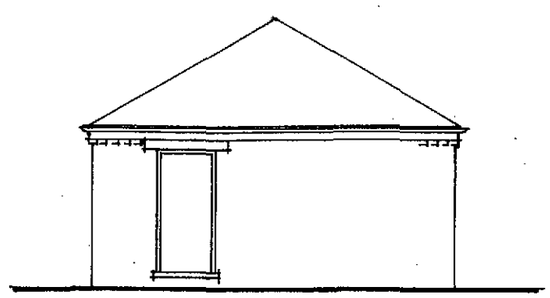

EAST ELEVATION.

SHDC
Planning & Development
0 14 JAN 2010
Ref: 0001-10

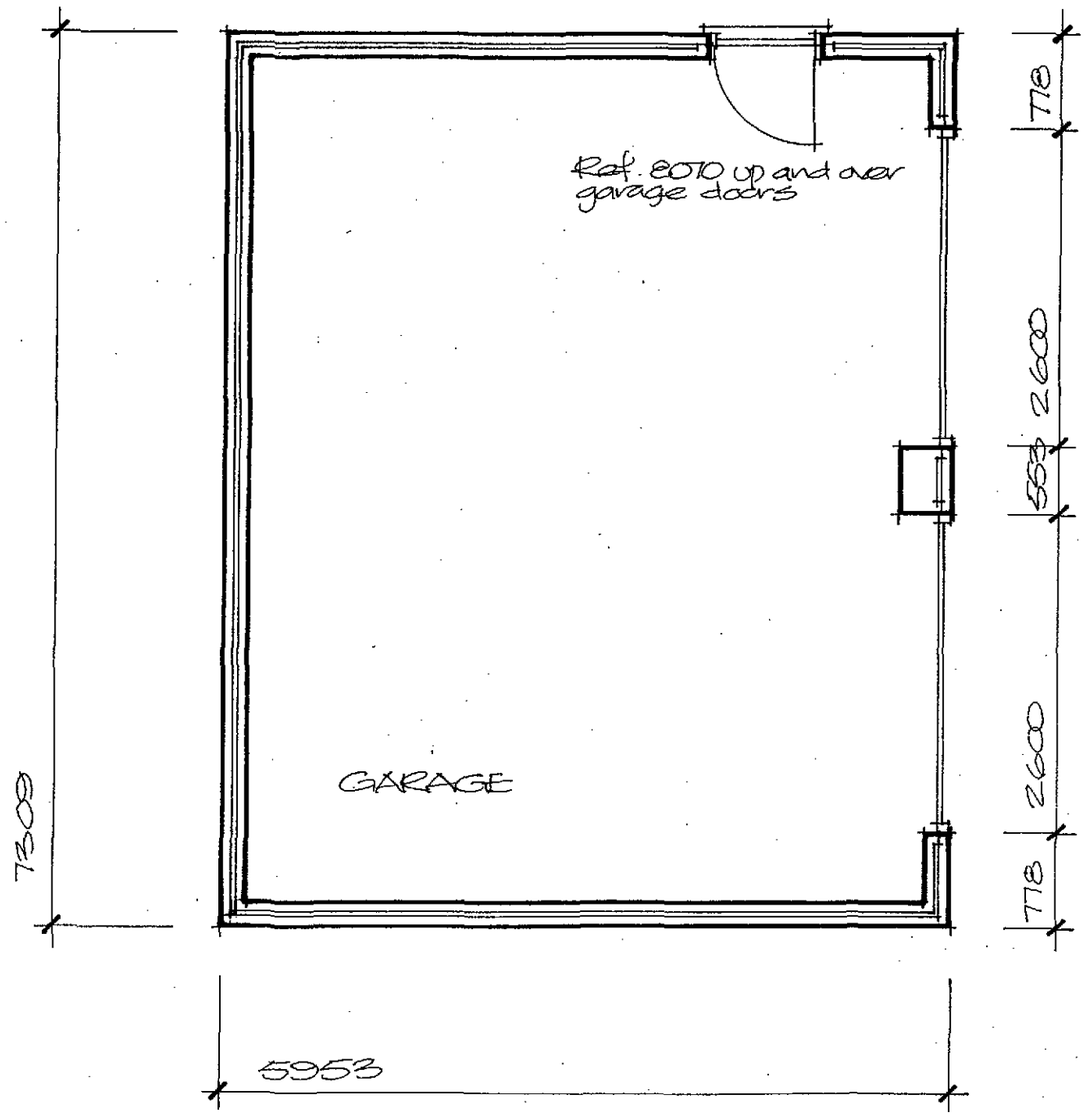

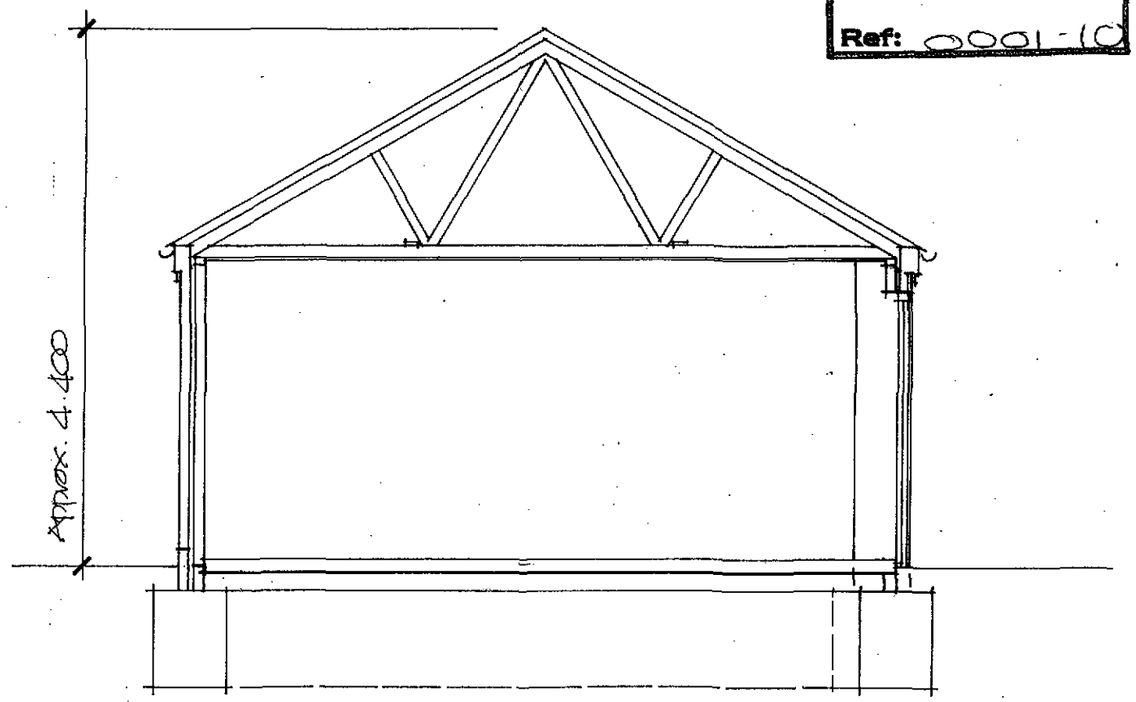

SECTION.


Project

PROPOSED REPLACEMENT DWELLING AT CATE'S COVE CORNER, MOULTON EAUGATE, WHAPLODE DROVE, SPALDING.
DETAILS OF GARAGE

Client
MR & MRS J SANTOS


ALAN HORNSBY
ARCHITECTURAL SERVICES LTD
"Little Acre"
35 Peak Hill, Cowbit,
Spalding, Lincs. PE12 6AW
Tel. Holbeach (01406) 380591

Scale 1:100 & 1:50 Drg. no. 09/29/07
Date December 2009

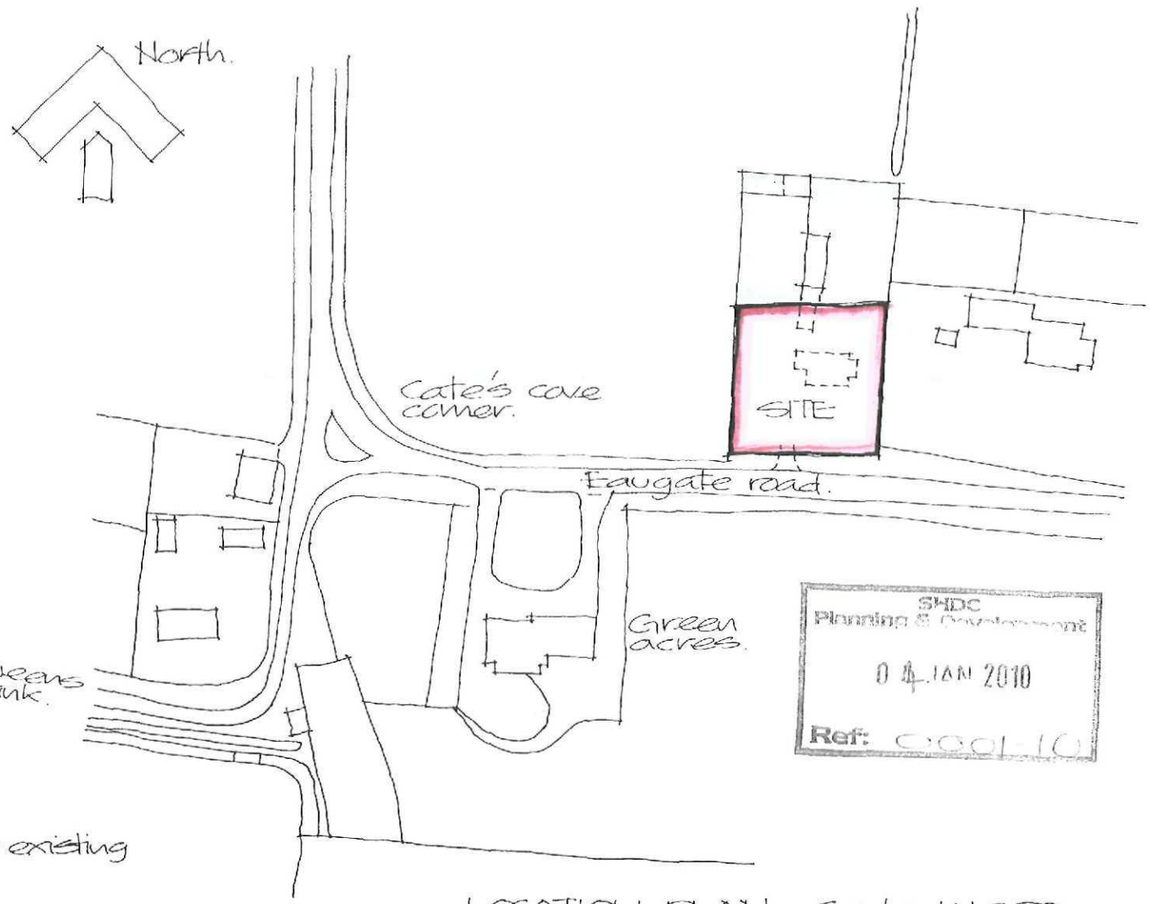

LOCATION PLAN Scale 1:1250

SHDC
Planning & Development
04 JAN 2010
Ref: 09/01/10

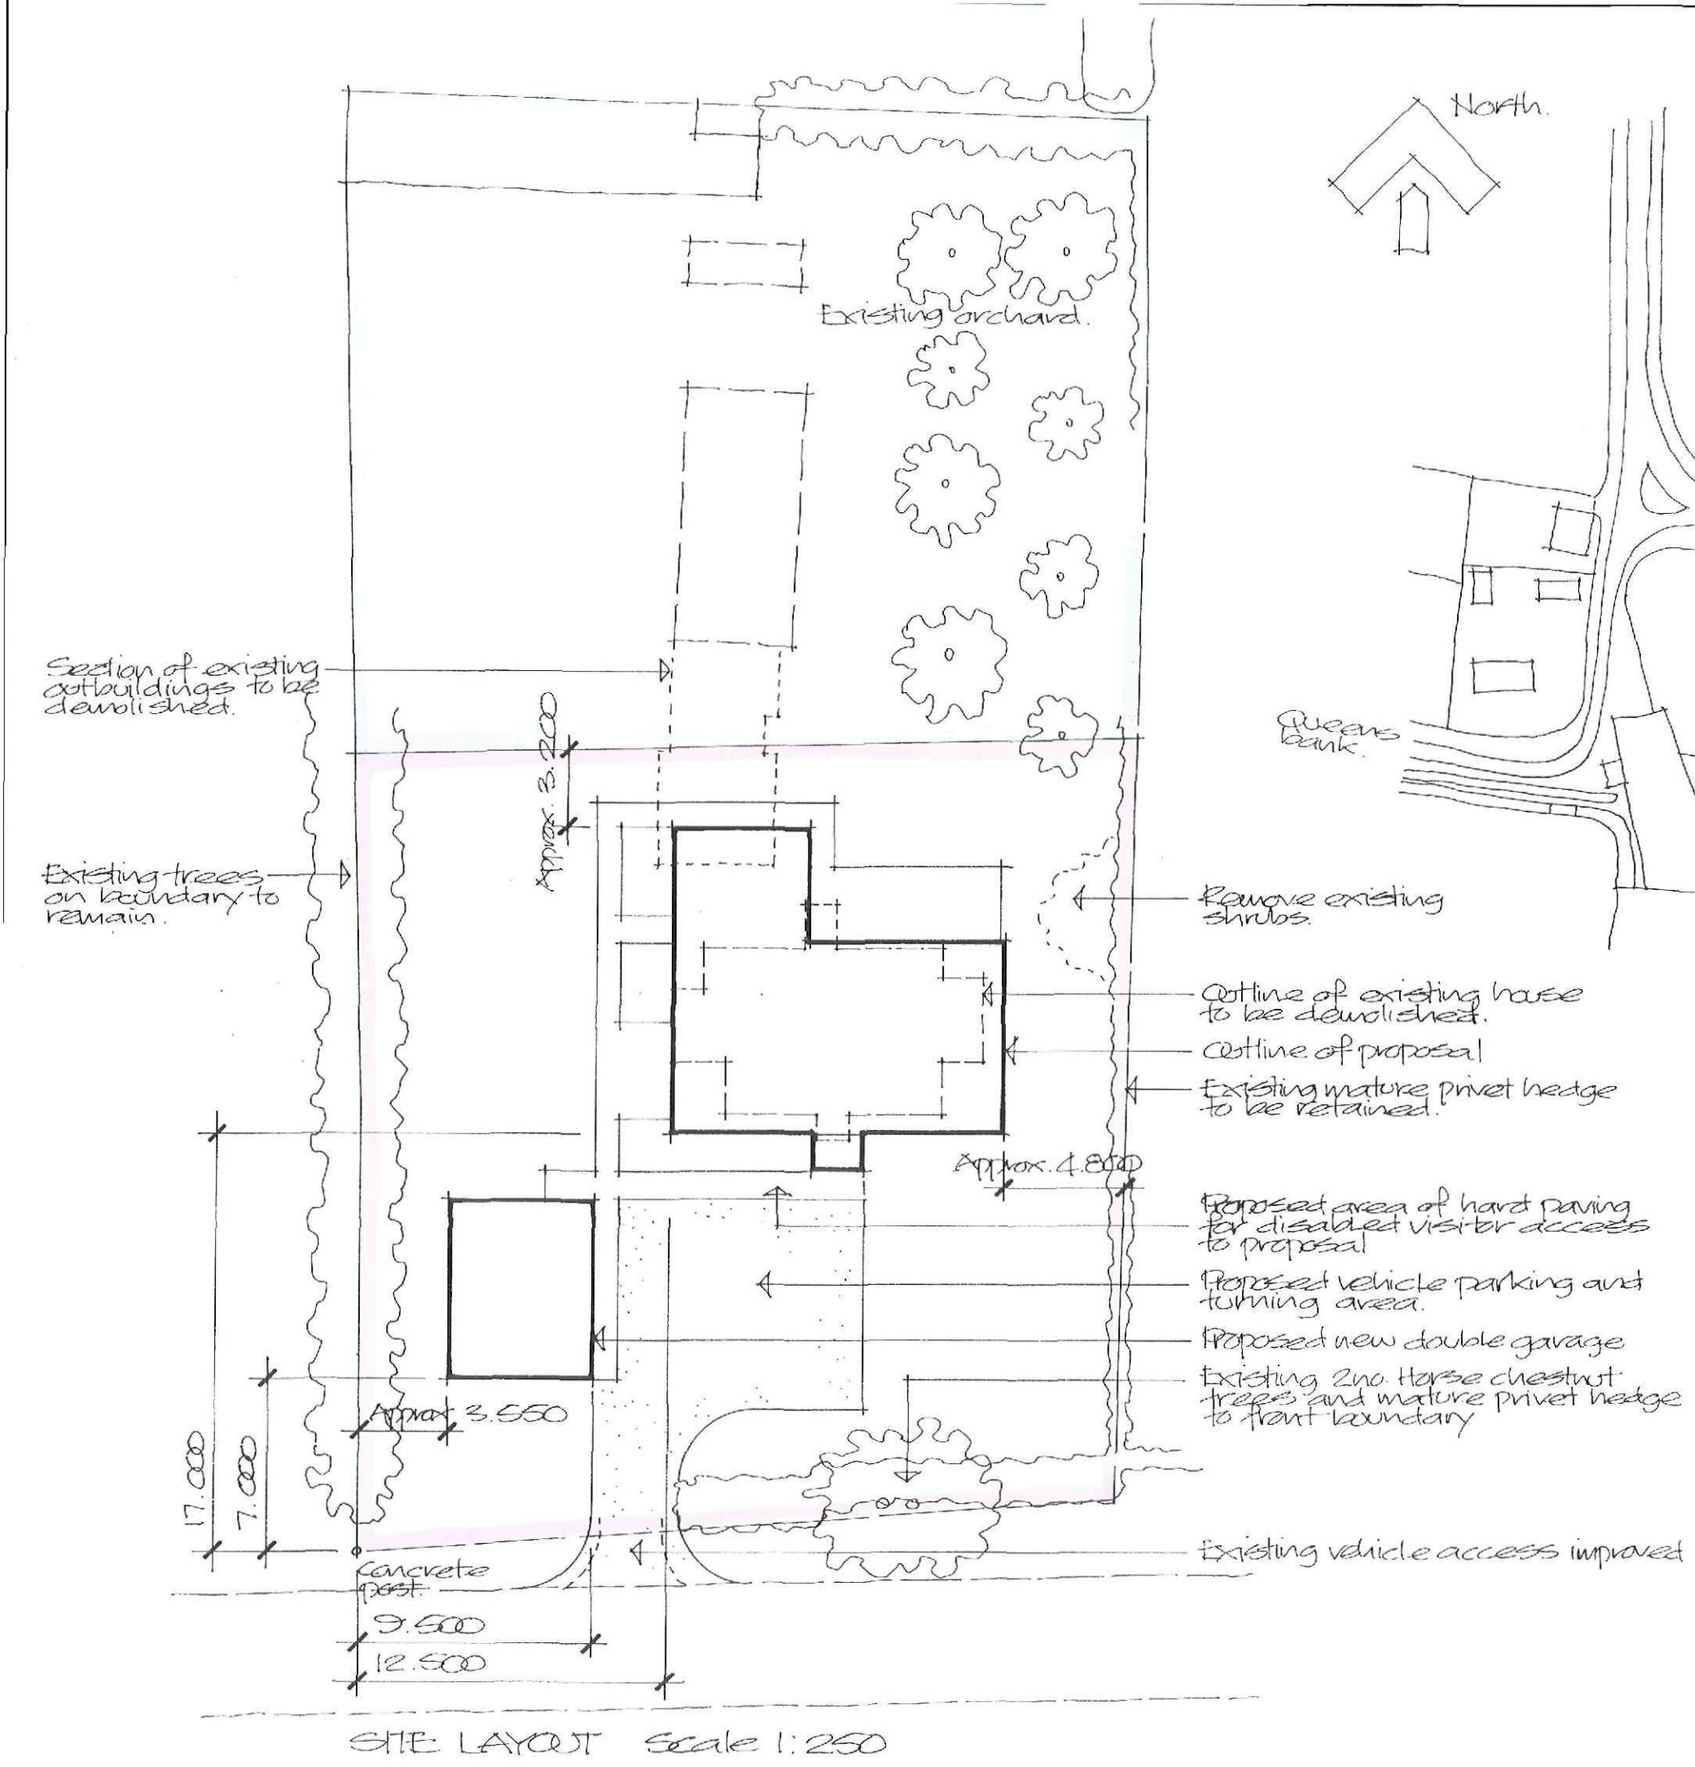

SITE LAYOUT Scale 1:250

Project
PROPOSED REPLACEMENT DWELLING AT CATE'S COVE CORNER, MOULTON EAUGATE, WHAPLODE DROVE, SPALDING.
SITE PLANS

Client
MR & MRS J SANTOS

ALAN HORNSBY
ARCHITECTURAL SERVICES LTD

"Little Acre"
35 Peak Hill, Cowbit,
Spalding, Lincs. PE12 6AW
Tel. Holbeach (01406) 380591

Scale 1:250 & 1:1250 Drg. no. 09/29/06
Date December 2009




SOUTH ELEVATION




EAST ELEVATION




NORTH ELEVATION

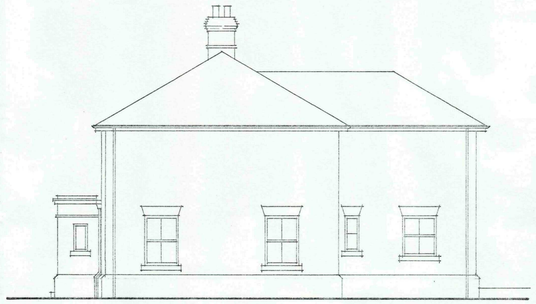


WEST ELEVATION

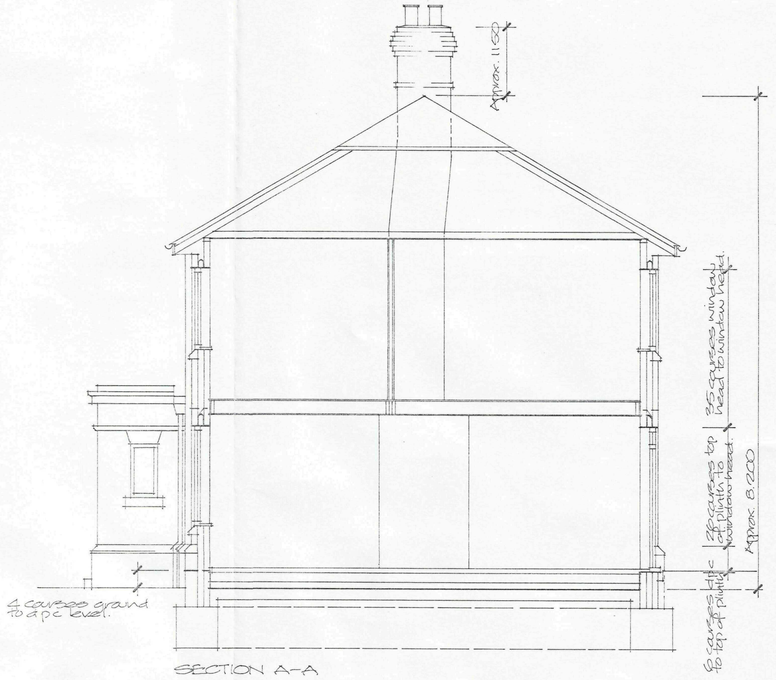

SECTION A-A

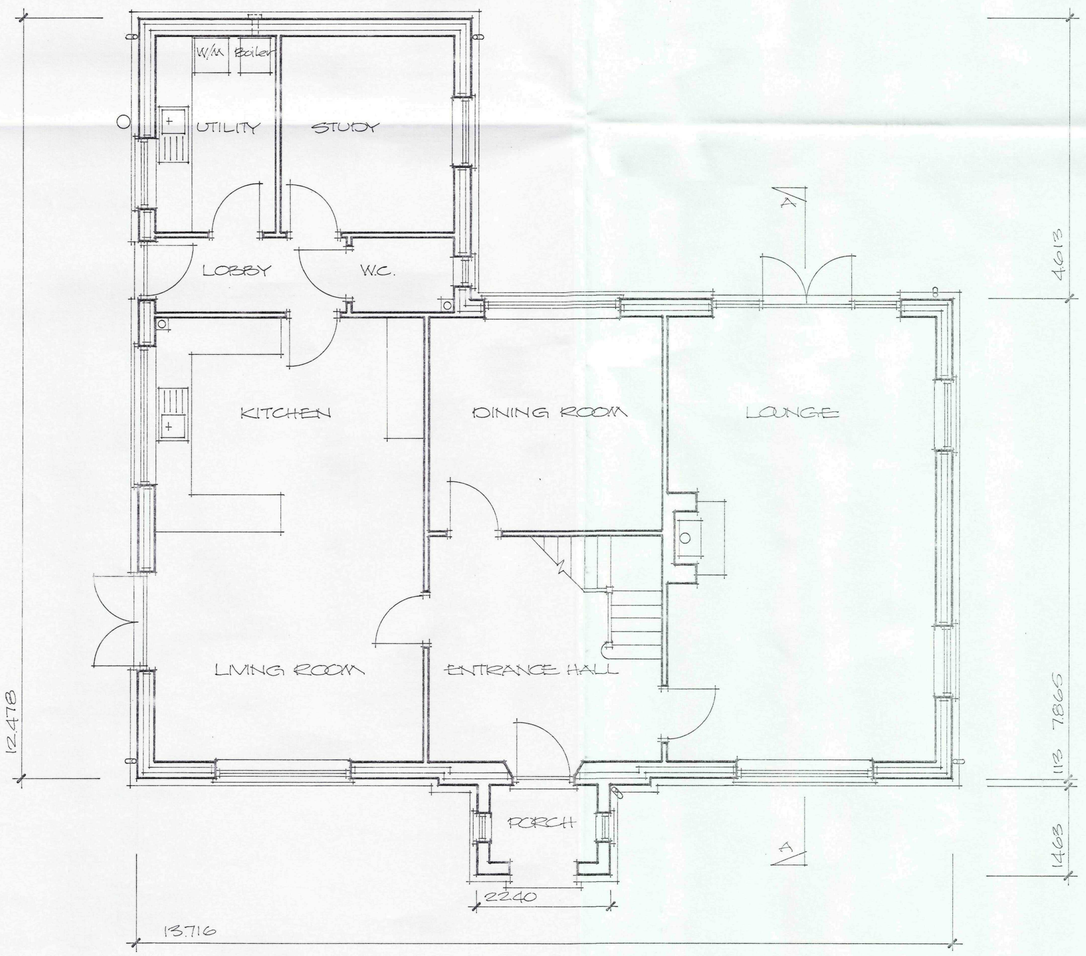

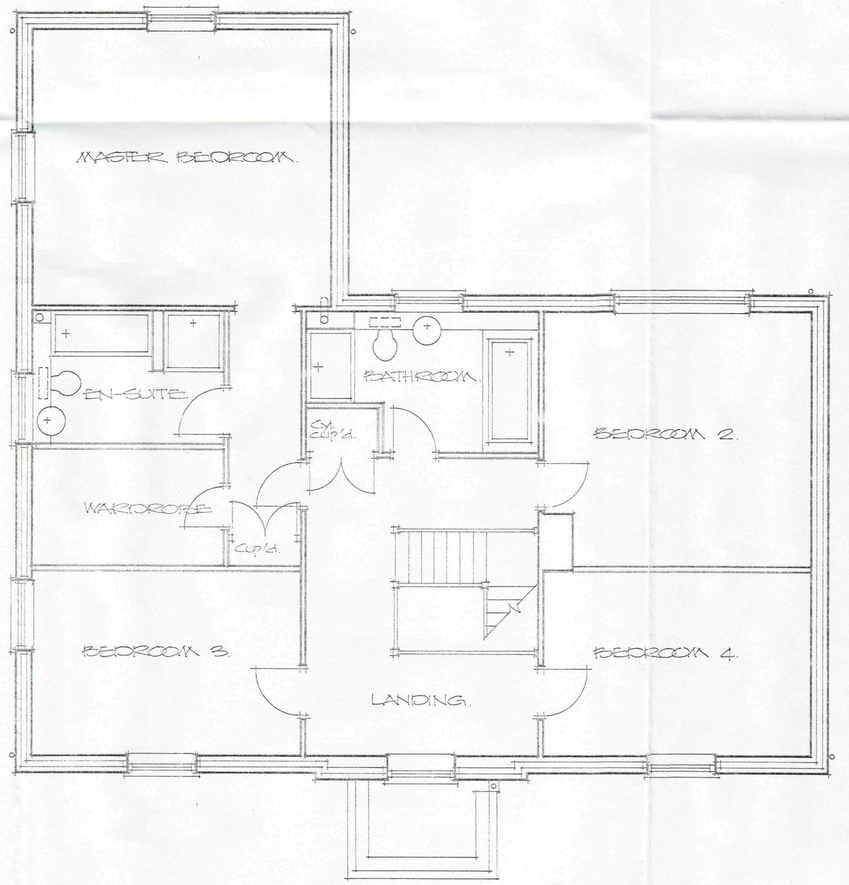

3NDC
Planning & Development
0 4 JAN 2010
Ref: 0001-10

Finishes:

Walls: Facing bricks to be red/brown in colour and to be confirmed with sample with local authority. Install artificial stone splayed end face lintels to all openings in house (4 course to ground floor and 3 course to first floor). Install artificial stone 2 course deep cills to all window openings. Install artificial stone detailing to top section of Entrance porch. Install 2 course deep chamfered Bricks to top of plinth to house. Face lintels to garage to be 2 course deep timber Faced.

Roof: Natural slate roof finish to house and garage with roof pitch of 30 degrees. Eaves to garage to have dental brick detail and to have gutters supported by rise and fall brackets.

Windows frames: To be generally vertical sliding sash window frames.

Project
PROPOSED REPLACEMENT DWELLING AT CATE'S COVE CORNER, MOULTON EAUGATE, WHAPLODE DROVE, SPALDING. PLANS, SECTION & ELEVATIONS

Client
MR & MRS J SANTOS

ALAN HORNSBY
ARCHITECTURAL SERVICES LTD
"Little Acre"
35 Peak Hill, Cowbit,
Spalding, Lincs. PE12 6AW
Tel. Holbeach (01406) 380591

Scale 1:50 & 1:100 Drg. no. 09/29/05
Date December 2009