
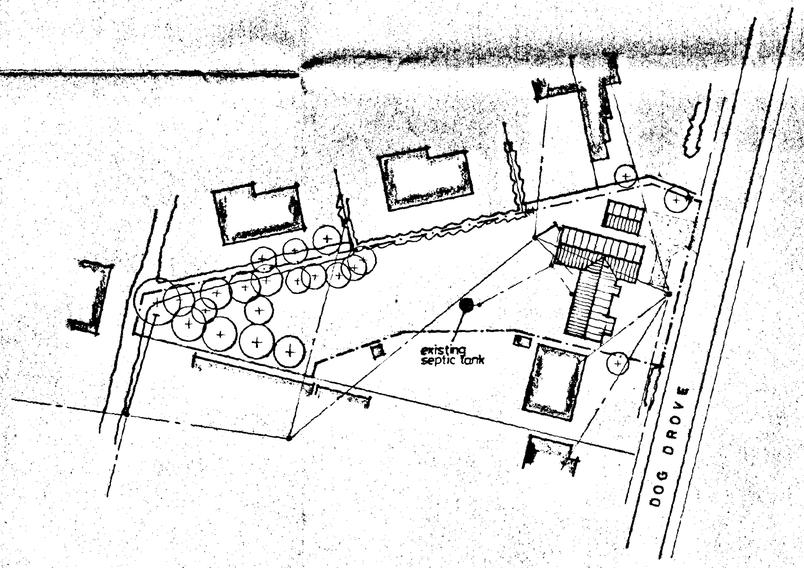


SITE PLAN
1 : 500

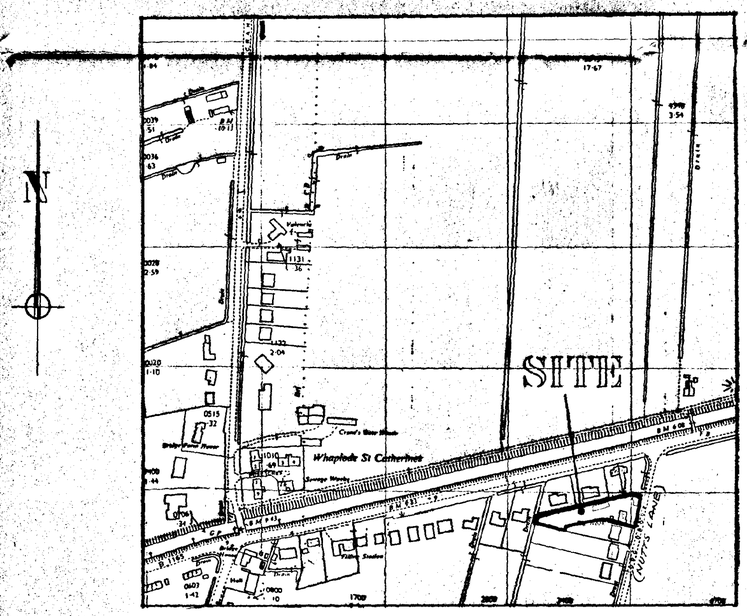

LOCATION PLAN
1 : 2500

DO NOT SCALE FROM THIS DRAWING
This drawing is copyright and may not be altered, traced, photographed or used for any purpose other than that for which it is issued.
The General Contractor is to check all dimensions on site and report discrepancies to the Architect.
All details shown on this drawing including foundations are based upon typical site conditions related to the area. No responsibility can be accepted for abnormal conditions which may be discovered during construction unless reported to the Architect so that design amendments may be considered. Site soil surveys are recommended in respect of

SOUTH HOLLAND DC
HOUSING & PLANNING
7 JAN 1998
Ref: S0069/98

G. R. MERCHANT
I.ENG AMICE, FIWO,
ARCHITECTURAL, STRUCTURAL
& LAND DRAINAGE CONSULTANT
TEL: HOLBEACH (01406) 490800

PROJECT:
EXTENSION & ALTERATIONS
THE NOOK
DOG DROVE
WHAPLODE ST CATHERINES

CLIENT:
MR & MRS W. TAYLOR


SCALES:	DATE:
AS INDICATED	*DEC 1997*
G.R. MERCHANT.	DRAWING No.: *WT.01*

REVISIONS:


DETERMINED
PLAN




FRONT

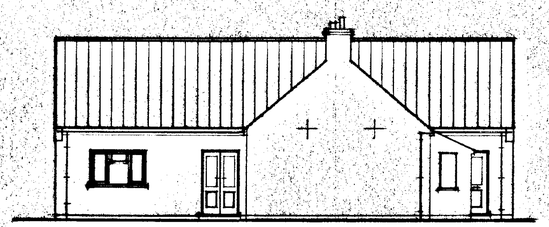


SIDE

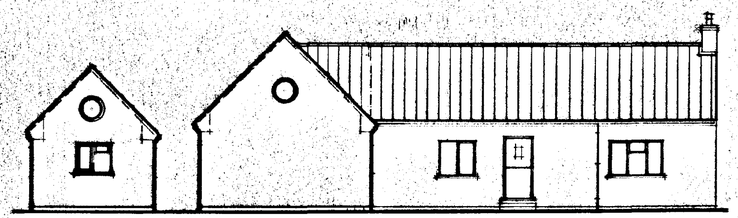

REAR

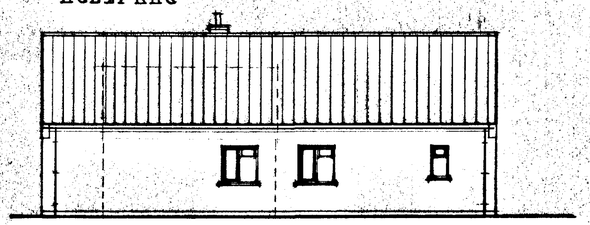

SIDE

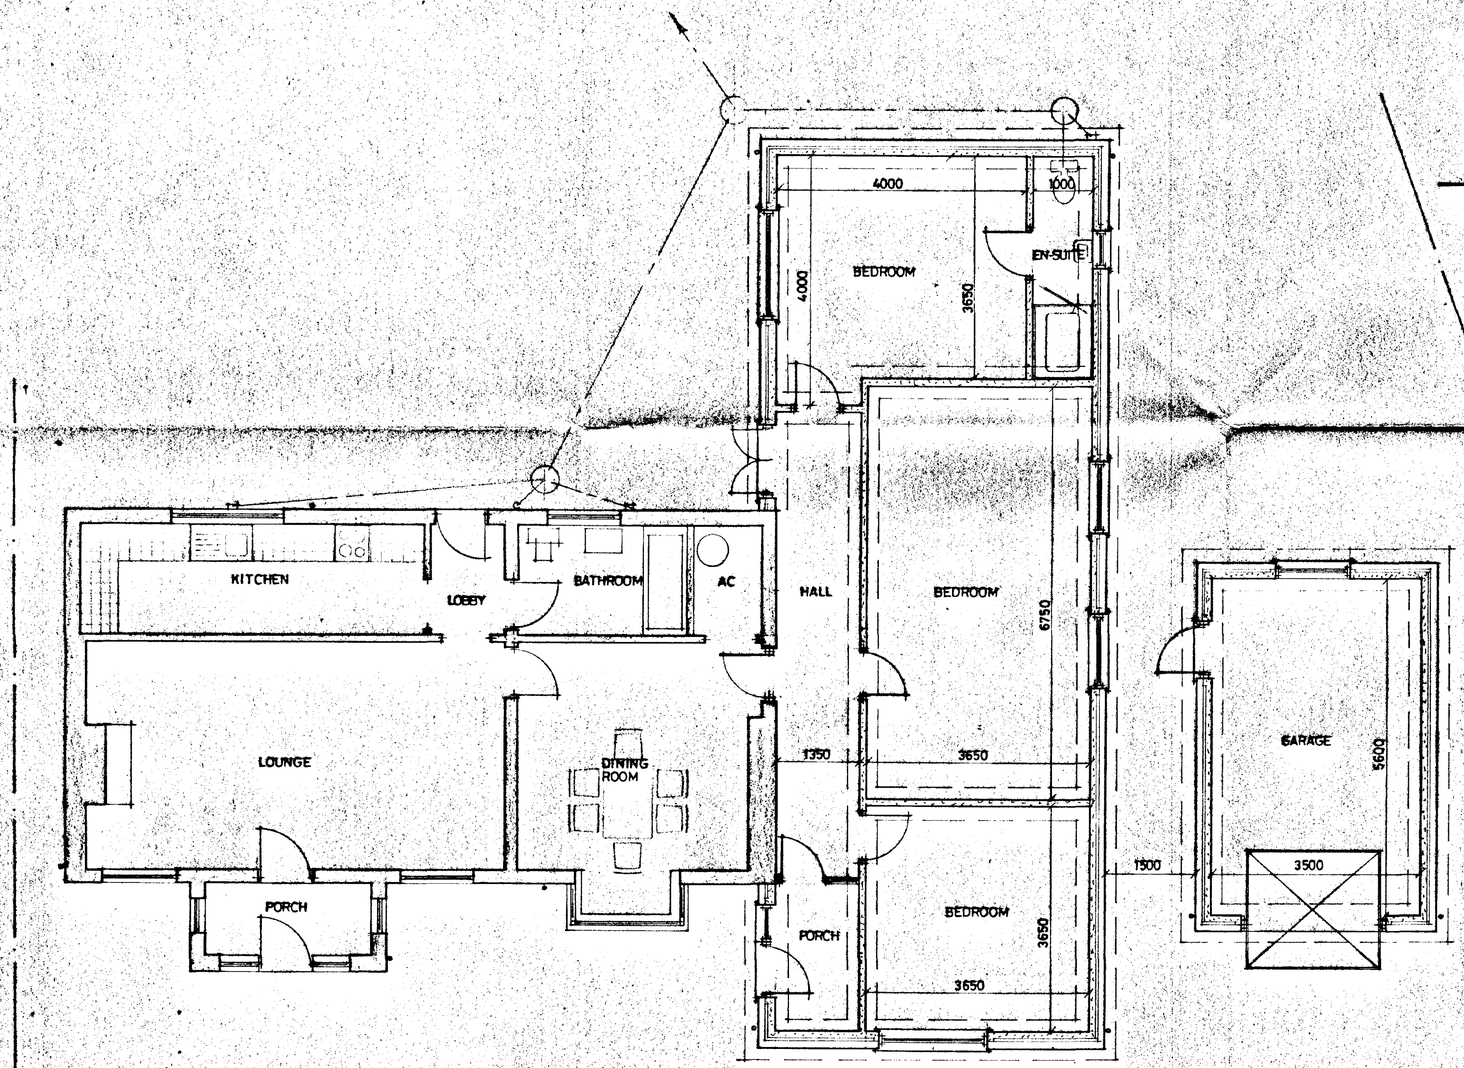

PLAN

SOUTH HOLLAND DC
HOUSING & PLANNING
-7 JAN 1998
Ref: 0009/98

G. R. MERCHANT
I.ENG AMICE, FIWO,
ARCHITECTURAL, STRUCTURAL
& LAND DRAINAGE CONSULTANT
TEL: HOLBEACH (01406) 490800

PROJECT:
EXTENSION & ALTERATIONS
THE NOOK
DOG DROVE
WHAPLODE ST CATHERINES

CLIENT:
MR & MRS W. TAYLOR

DETERMINED PLAN

SCALES:	DATE:
1/50 1/100	*DEC 1997*
G.R.MERCHANT	DRAWING No.: *WT.02*

REVISIONS:

DO NOT SCALE FROM THIS DRAWING
This drawing is copyright and may not be altered, traced, photographed or used for any purpose other than that for which it is issued
The General Contractor is to check all dimensions on site and report discrepancies to the Architect
All details shown on this drawing including foundations are based upon typical site conditions related to the area. No responsibility can be accepted for abnormal conditions which may be discovered during construction unless reported to the Architect so that design amendments may be considered. Site soil surveys are recommended in respect of foundations to establish specific site conditions before foundation work is undertaken

BUMMAT 2299 4367

6048 11947