
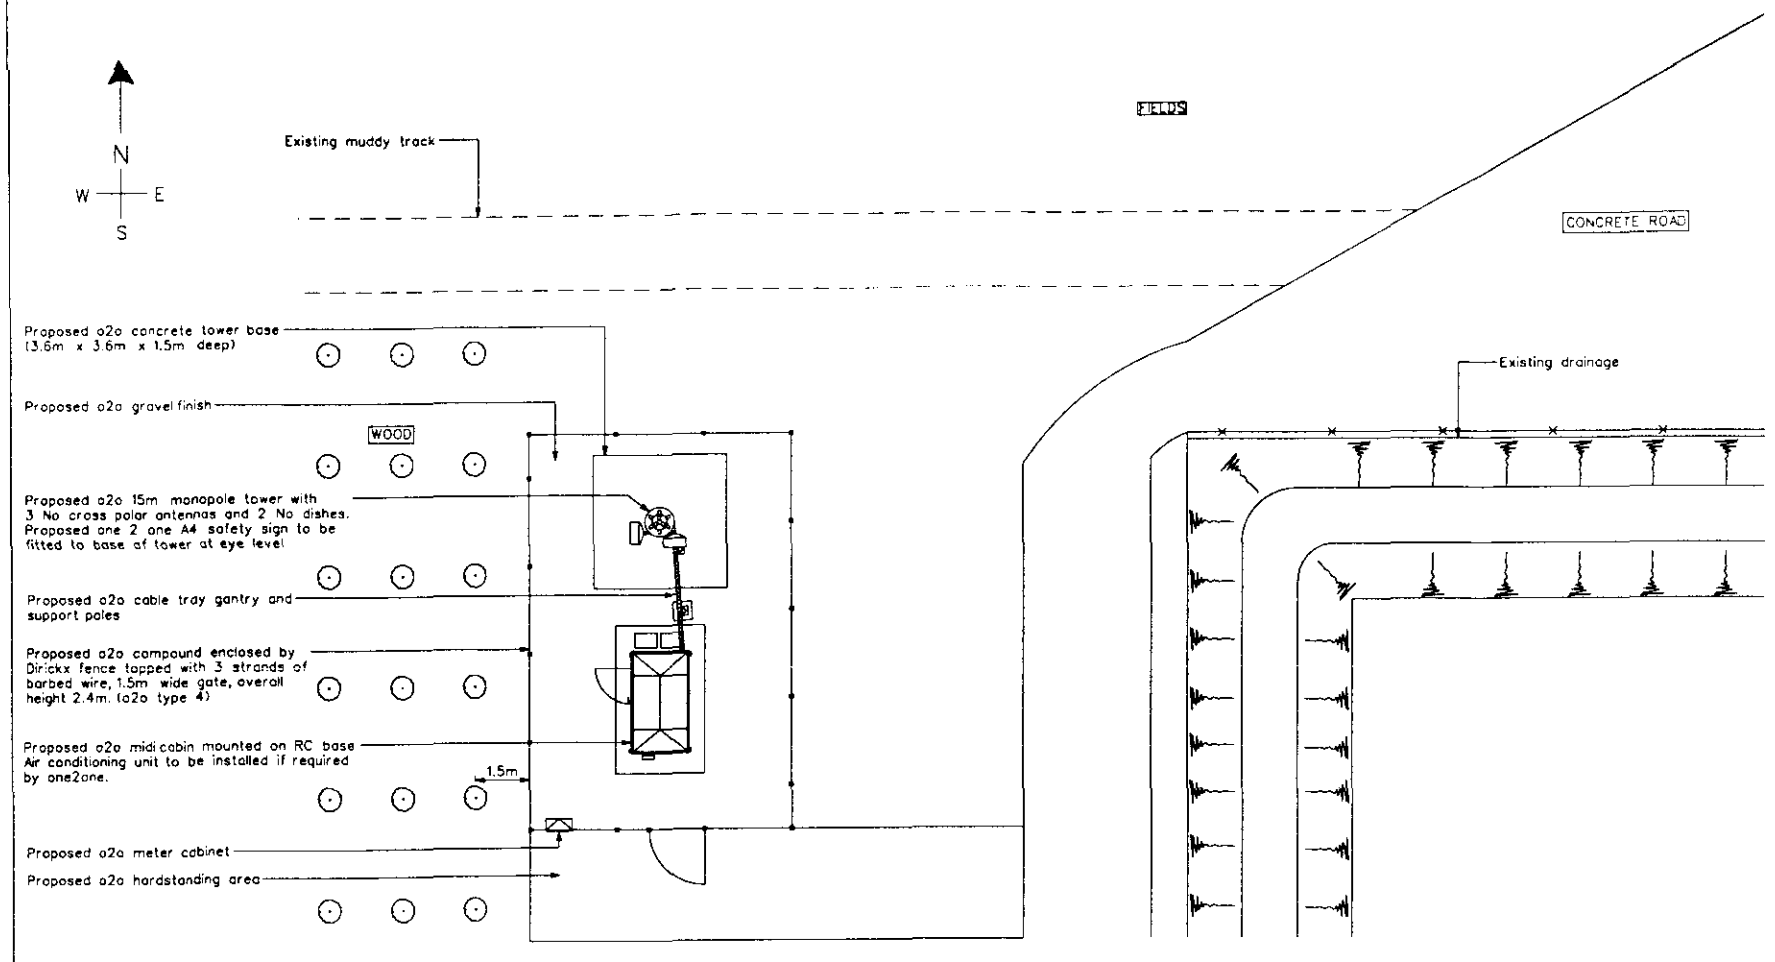


LAYOUT PLAN

Scale 1:100

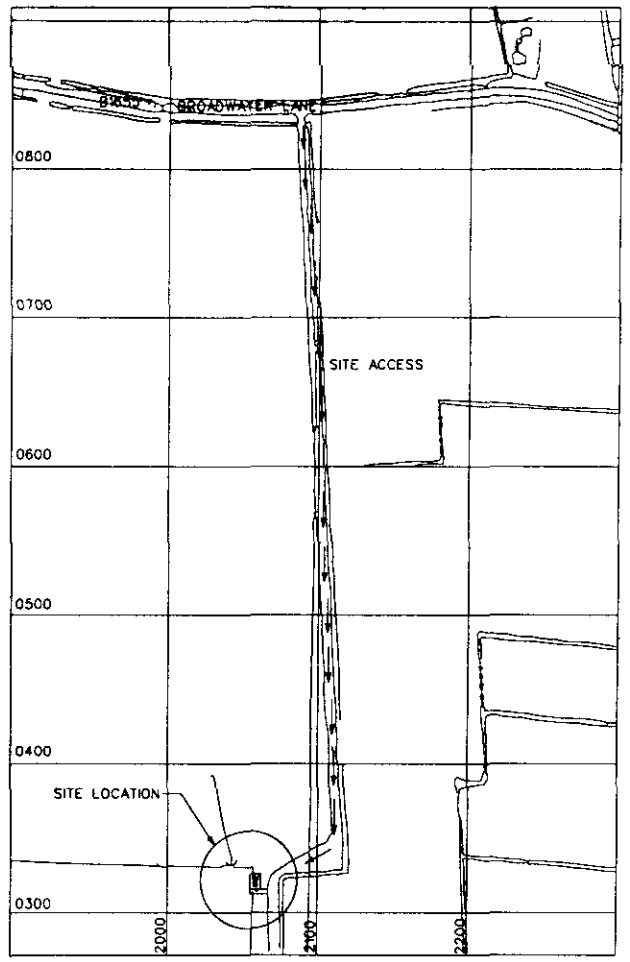

SITE LOCATION MAP

CELL: 65616 SITE ID:785993
NATIONAL GRID REFERENCE 532052/320314
Scale 1:2500

CAD File Ref No APT10233_B

NOTES

1.1. Do not scale

1.2 All dimensions are in mm unless otherwise specified.

1.3. Assume all site details are existing unless otherwise specified.

o2o EQUIPMENT

PROPOSED CABIN DETAILS :
o2o Ref : Portasilo Mid-Cabin
Dimensions : 2760 x 1550 x 2900 high
Material : Steel
Colour : Grey

PROPOSED TOWER DETAILS :
o2o ref : 15/PS/CP/SO/3/M

PROPOSED ANTENNA DETAILS :
3 No. cross polar antennas with orientation of 0°, 120° & 240°

PROPOSED DISH DETAILS :

DISH ID	D1	D2		
DISH SIZE	600	600		
HEIGHT m AGL	13.99m	13.99m		
BEARING °EGN	TBA	TBA		
SITE LINK	TBA	TBA		
SITE NAME	TBA	TBA		


One 2 One Exclusion Zones conform to the ICNIRP Reference Level for limiting RF exposure to members of the general public.

NOTE: ORIGINAL DRAWING SIZE A1

100mm ON ORIGINAL A1 DRAWING

SCALE 1:100 0 1 2 3 4 5 6 7 8 9 10m


SCALE 1:200 0 2 4 6 8 10 12 14 16 18 20m

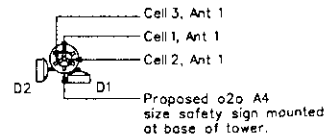

Note : Refer to notes for antenna and dish orientations

o2o EQUIPMENT ON TOWER


Scale 1:100

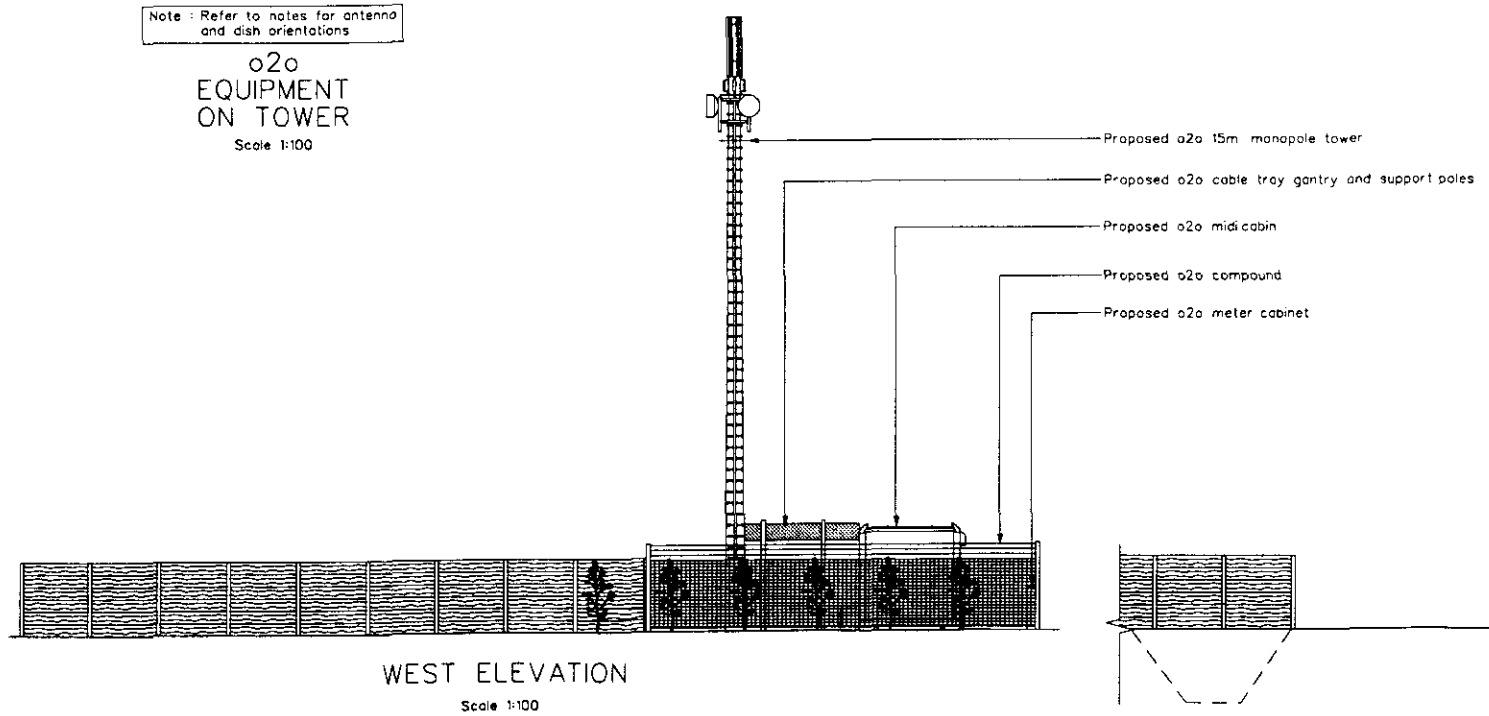

WEST ELEVATION

Scale 1:100

A1

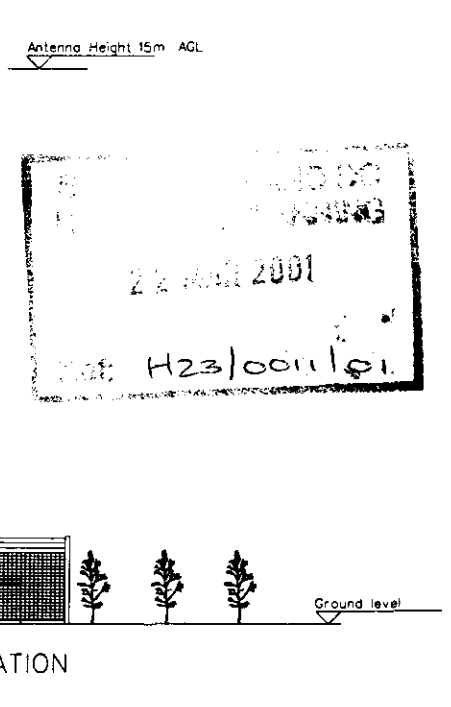

NORTH ELEVATION

Scale 1:100

22 MAR 2001

Ref: H23/0011/01

Rev	Date	Amendments	Drawn By	Approved By
B	19/03/01	COMPOUND ROTATED 90°	AG	
A	18/01/01	FIRST ISSUE	CB	

A·P·T
A Marconi company

Client: one2one

Client Ref: One 2 One Personal Communications Limited

Job Title: CELL - 65616
SYCAMORE FARM
DELPH BANK, WHAPLODE FEN
SPALDING, LINCOLNSHIRE, PE12 6BS


Drawing Title: SITE LAYOUT (PLANNING)

Scale	Site ID	Issue Date
AS SHOWN	785993	

Drawn by	Date	Checked by	Date	Approved by	Date
CB	18/01/01				


Drawing No. 98045/65616/MPC01/01

Rev. B

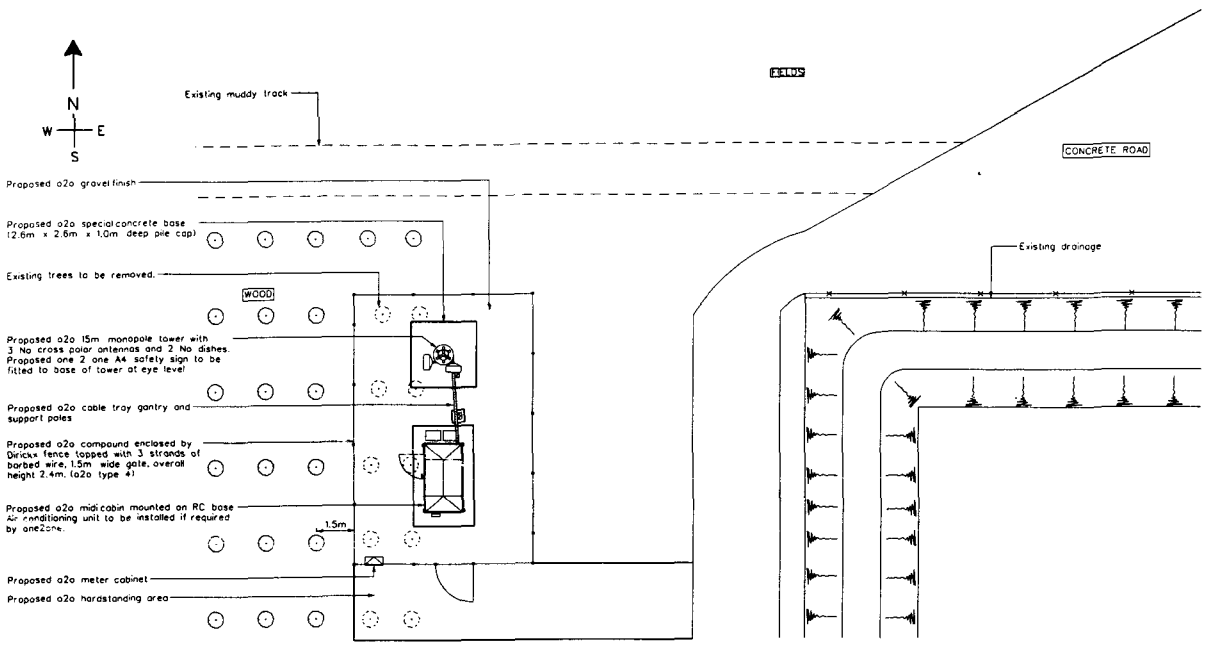

LAYOUT PLAN

Scale 1:100

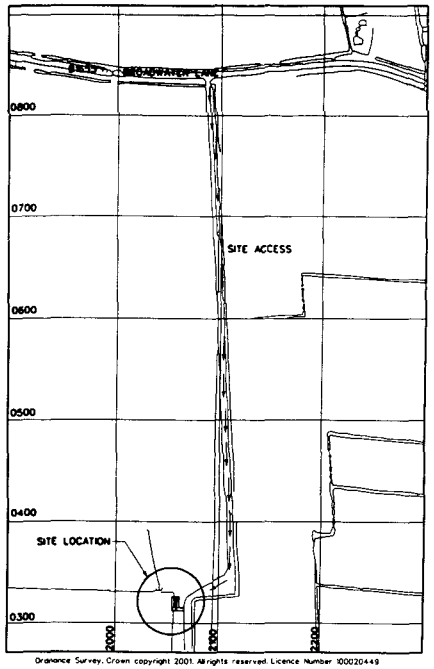

Ordnance Survey, Crown copyright 2001. All rights reserved. Licence Number 100020449

SITE LOCATION MAP

CELL: 65616 SITE ID:785993
NATIONAL GRID REFERENCE 532052/320314
Scale 1:2500

CAD File Ref No APT1023_0

NOTES

1.1. Do not scale

1.2. All dimensions are in mm unless otherwise specified

1.3. Assume all site details are existing unless otherwise specified.

o2o EQUIPMENT

PROPOSED CABIN DETAILS :
o2o Ref Portasila Midi Cabin
Dimensions : 2760 x 1560 x 2900 high
Material Steel
Colour Grey

PROPOSED TOWER DETAILS :
o2o ref 15/PS/CP/SU/3/M

PROPOSED ANTENNA DETAILS
3 No cross polar antennas with orientation at 0°, 120° & 240°

PROPOSED DISH DETAILS :

DISH ID	D1	D2		
DISH SIZE	600	600		
HEIGHT m AGL	13.99m	13.99m		
BEARING °EON	TBA	TBA		
SITE LINK	TBA	TBA		
SITE NAME	TBA	TBA		


One 2 One Exclusion Zones conform to the ICNIRP Reference Level for limiting RF exposure to members of the general public.

NOTE: ORIGINAL DRAWING SIZE A1

100mm ON ORIGINAL A1 DRAWING

SCALE 1:100 0 1 2 3 4 5 6 7 8 9 10m


SCALE 1:200 0 2 4 6 8 10 12 14 16 18 20m

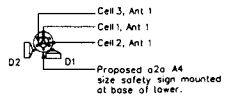

Note : Refer to notes for antenna and dish orientations


o2o EQUIPMENT ON TOWER

Scale 1:100

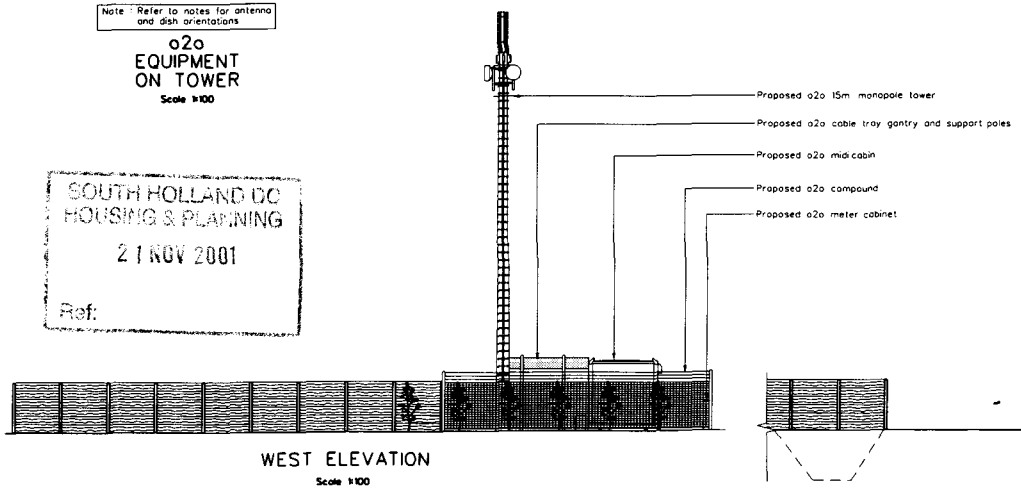

WEST ELEVATION

Scale 1:100

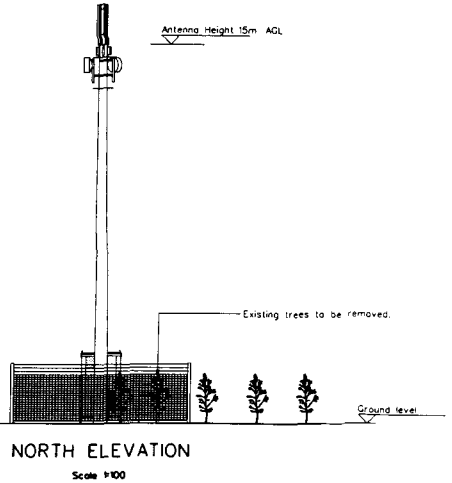

NORTH ELEVATION

Scale 1:100

SOUTH HOLLAND DC
HOUSING & PLANNING
21 NOV 2001
Ref:

Rev	Date	Amendments	Drawn By	Approved By
D	20/11/01	EXISTING TREES SHOWN IN COMPOUND	RW	
C	29/03/01	TOWER BASE CHANGED TO PILE CAP	MB	
B	19/03/01	COMPOUND ROTATED 90°	AG	
A	18/01/01	FIRST ISSUE	CB	

A·P·T
A Marconi company

Client: one2one

Client Ref: One 2 One Personal Communications Limited

Job Title: CELL - 65616
SYCAMORE FARM
DELPH BANK, WHAPLODE FEN
SPALDING, LINCOLNSHIRE, PE12 6BS


Drawing Title: SITE LAYOUT (PLANNING)

Scale	Site ID	Issue Date
AS SHOWN	785993	

Drawn by	Date	Checked by	Date	Approved by	Date
CB	18/01/01				


Drawing No: 98045/65616/MPC01/01

Rev: D

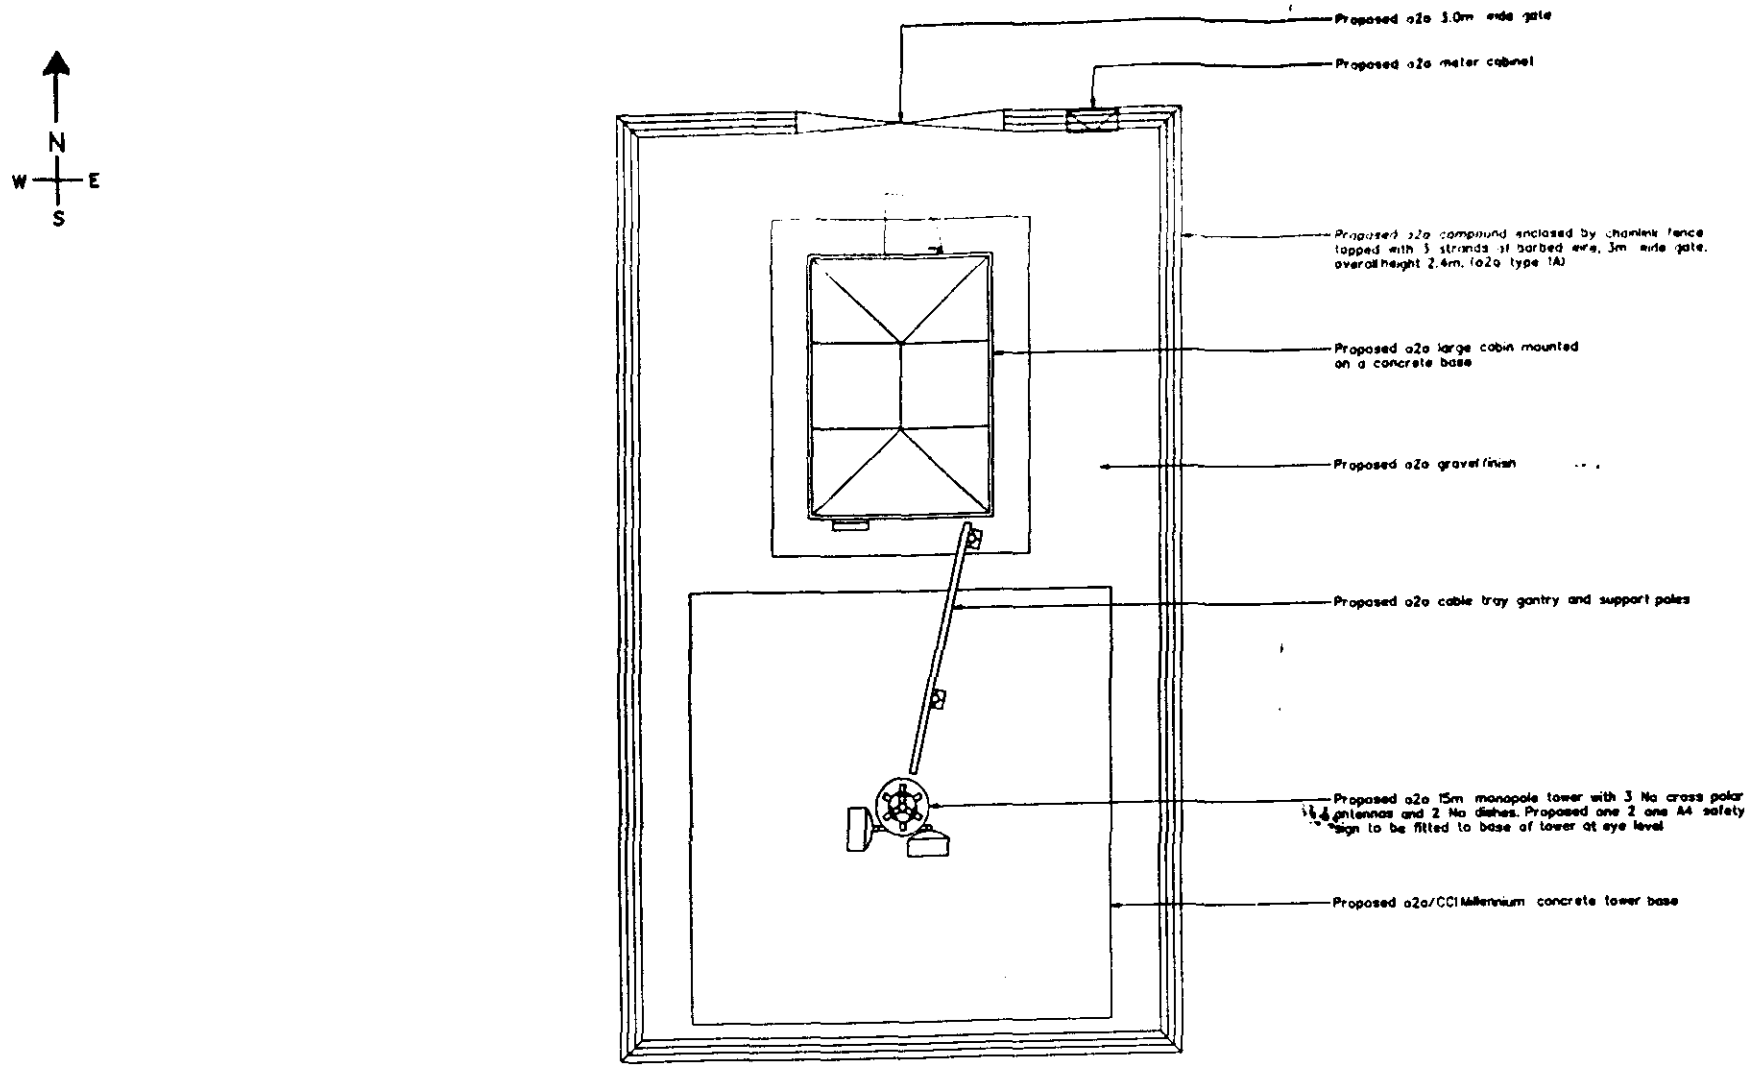


LAYOUT PLAN

Scale 1:50

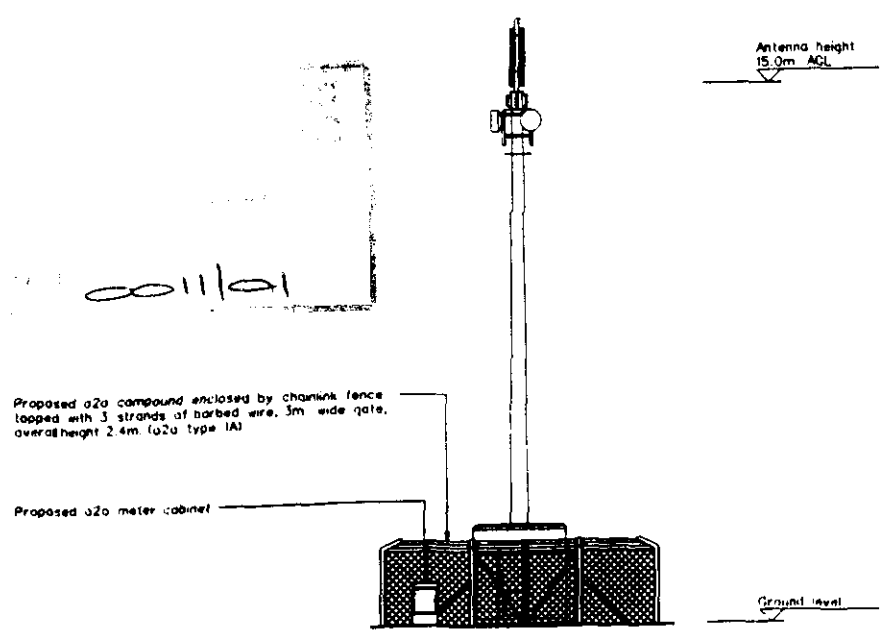

END ELEVATION

Scale 1:100

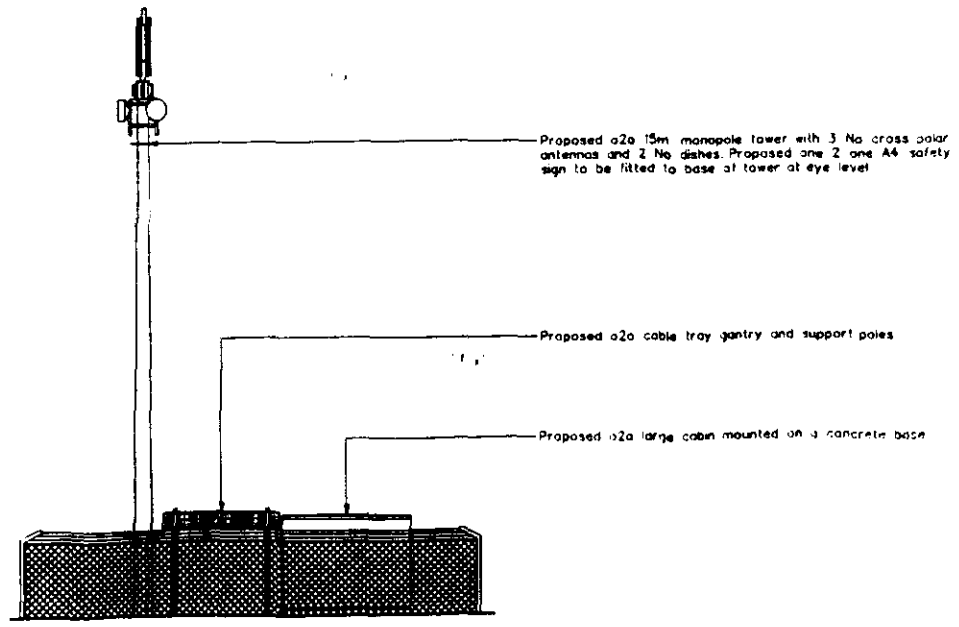

SIDE ELEVATION

Scale 1:100

CAD File Ref No

NOTES

1.1 Do not scale

1.2 All dimensions are in mm unless otherwise specified.

1.3 Assume all site details are existing unless otherwise specified.

o2o EQUIPMENT


PROPOSED CABIN DETAILS

PROPOSED ANTENNA DETAILS

3 No cross polar antennas with orientation at 0°, 120° & 240°

PROPOSED DISH DETAILS

DISH ID	D1	D2	D3	D4
DISH SIZE	600	600		
HEIGHT m AGL	16	16		
BEARING °EON	180	270		
SITE LINK				
SITE NAME				

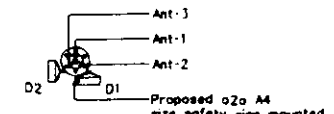

Note : Refer to notes for antenna and dish orientations

o2o EQUIPMENT ON TOWER

Scale 1:100

NOTE ORIGINAL DRAWING SIZE A1

100mm ON ORIGINAL A1 DRAWING

SCALE 1:100 0 1 2 3 4 5 6 7 8 9 10m

SCALE 1:200 0 2 4 6 8 10 12 14 16 18 20m

Rev	Date	Amendments	Drawn By	Approved By

A·P·T

Client: one 2 one

Client Ref: One 2 One Personal Communications Limited

Job Title: Cell : 65616
Sycamore Farm
Delph Bank
Spalding Lincs
PE12 6Bs

Drawing Title: SITE LAYOUT (PLANNING)

Drawing No: 98045/65616/MPC

PLAN