
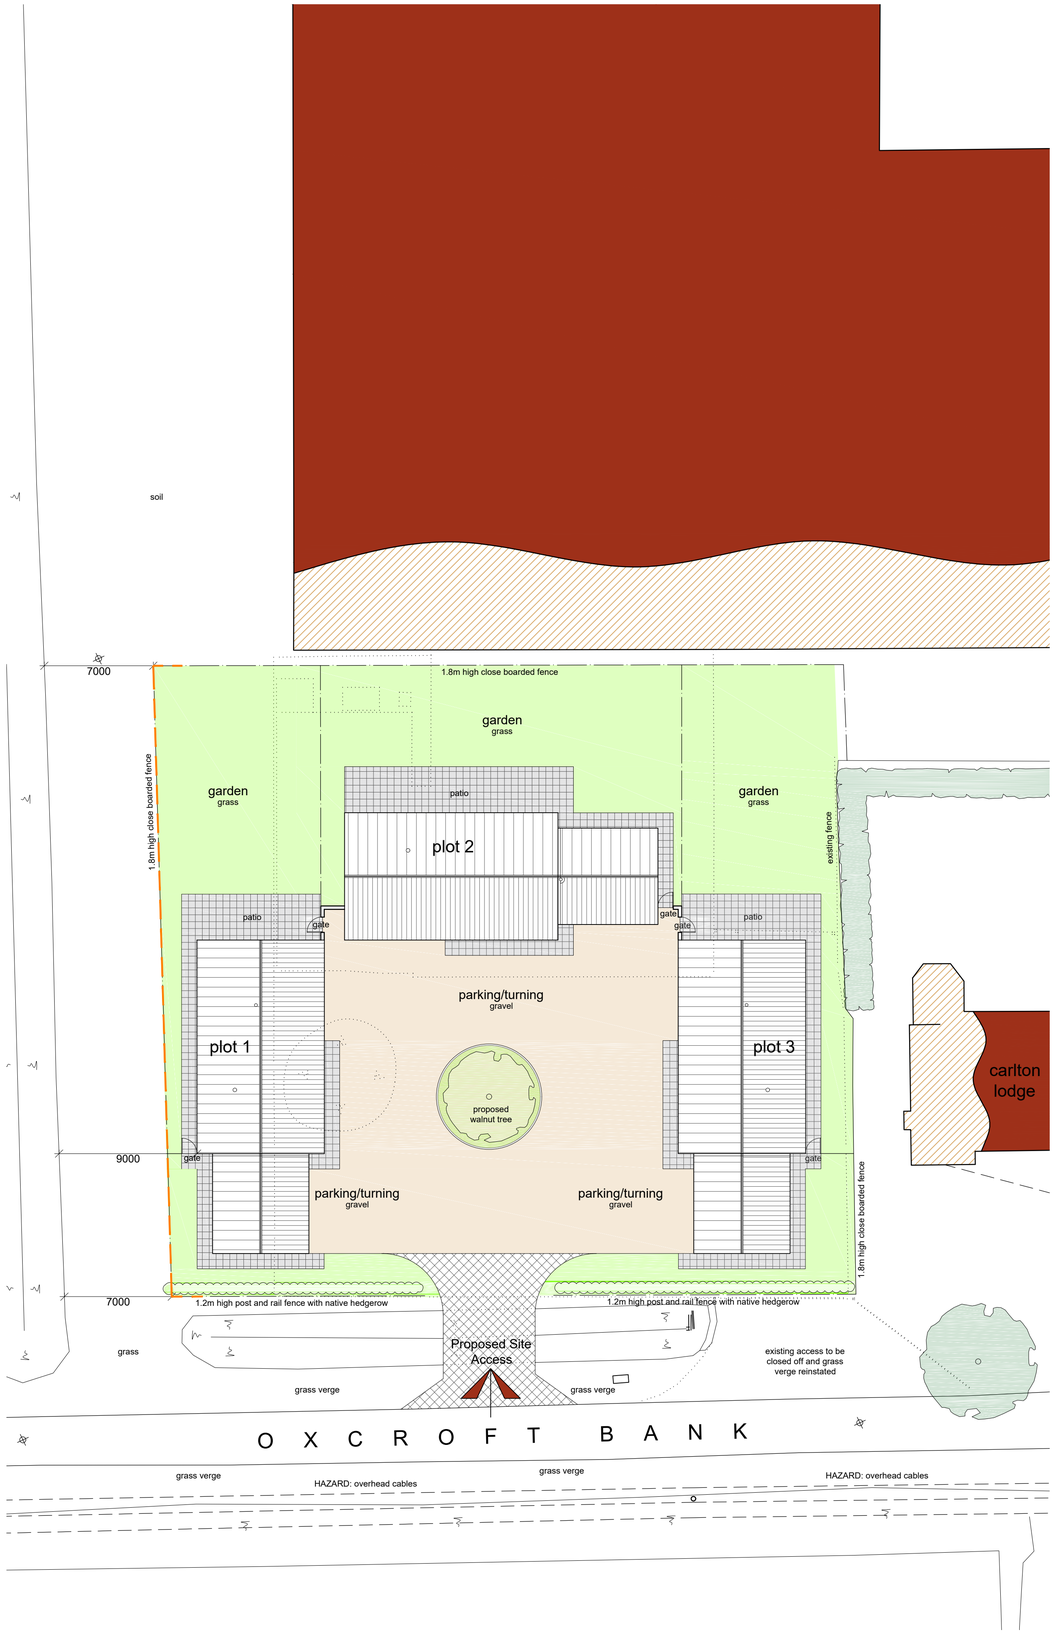


Site Plan
Scale: 1:200

0 2 4 6 8
metres

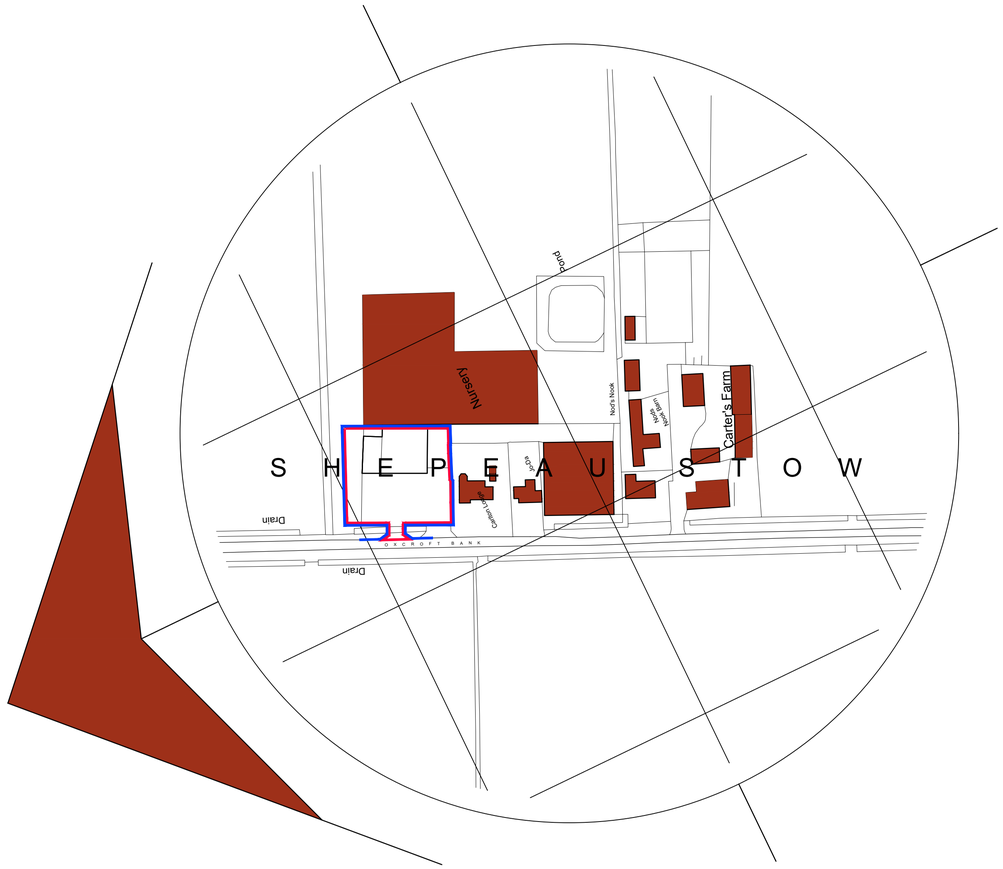

Location Plan
Scale: 1:1250

0 12.5 25 37.5 50
metres

SITE PLAN KEY

- Indicates partially surveyed buildings
- Indicates existing features to be removed
- Indicates un-surveyed buildings taken from OS map
- Indicates proposed dwellings
- Indicates proposed site access
- Indicates proposed trees and hedging
- Indicates existing surveyed trees and hedging
- Indicates proposed lawned gardens
- Indicates proposed patio and paving
- Indicates proposed gravel driveway
- Indicates proposed site access to Lincolnshire County Council specification
- Indicates extent of fence to be demountable

General Notes

1. This drawing shall not be scaled, figured dimensions only to be used.
2. All dimensions are shown in 'mm' unless otherwise stated.
3. The contractor, sub-contractors and suppliers must verify all dimensions on site prior to the commencement of any work.
4. This drawing is to be read in conjunction with all relevant engineers and specialist sub-contractors drawings and specifications.
5. Any discrepancies are to be brought to the designers attention.

Status
FOR APPROVAL

SWANN EDWARDS ARCHITECTURE
Swann Edwards Architecture Limited, Swann Edwards Architecture, Black Barn, Fen Road, Guyhirn, Wisbech, Cambs. PE13 4AA
t 01945 450694 e info@swannedwards.co.uk w www.swannedwards.co.uk

Job Title
Proposed Dwellings
Buildings adj. Carlton Lodge,
Oxcroft Bank, Shepeau Stow
For: Mr Ford

Drawing Title
Planning Drawing
Site & Location Plan

Date	Drawn by
July 2023	SHe
	Checked by G.E.
Job No. SE-1910	Sheet Size A1
Dwg No. PP2000	Revision B

Swann Edwards Architecture Limited ©