


Ordnance Survey, (c) Crown Copyright 2021. All rights reserved. Licence number 100022432


Location Plan

1 : 1250

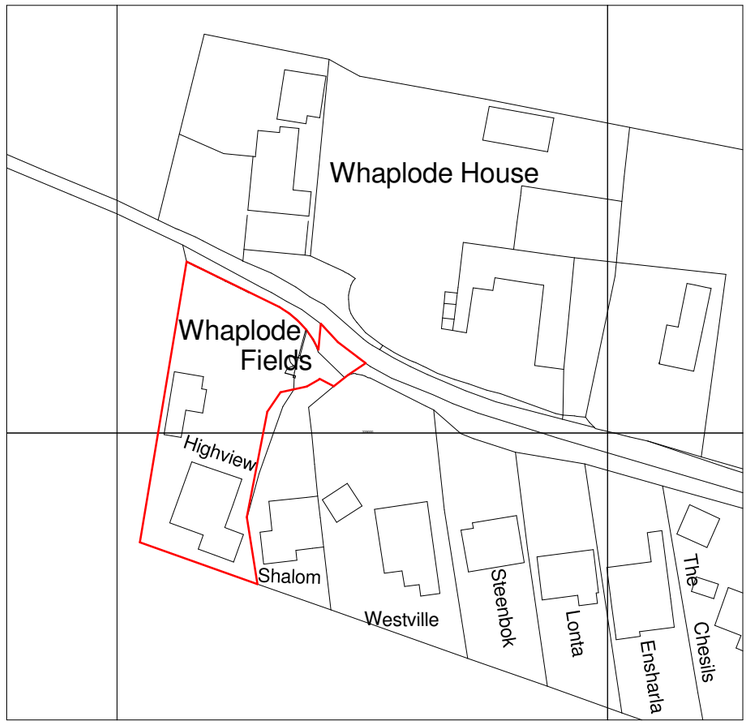

Existing Block Plan

1 : 500

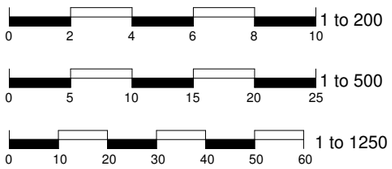

ARC Survey & Design Consultants Ltd
Architectural Services
Chartered Building Surveyors

10 Thurlaston Close,
Peterborough, PE3 6LD

T: 01733 753727 / 07787 536417
e: info@arcsurvey.co.uk
e: arcpb.co.uk

No.	Description	Date

High View, 15 Stockwell Gate, West Whaplode, PE12 6WG

Retrospective application for detached outbuilding

Site Plan Existing

Project number	2087
Date	31.03.2021
Drawn by	RG
Paper	A3

E001

Scale As indicated

31/03/2021 21:55:42