
All work to be undertaken in accordance with any planning approvals, building regulations approvals and party wall awards, if applicable. Any work undertaken before approval is granted or before conditions are discharged is at your own risk.

All materials to be used in accordance with the manufacturer's instructions and the appropriate British Standards.

Workmanship shall comply with the appropriate British Standard. Work that does not comply shall be removed and completed again at the contractor's cost.

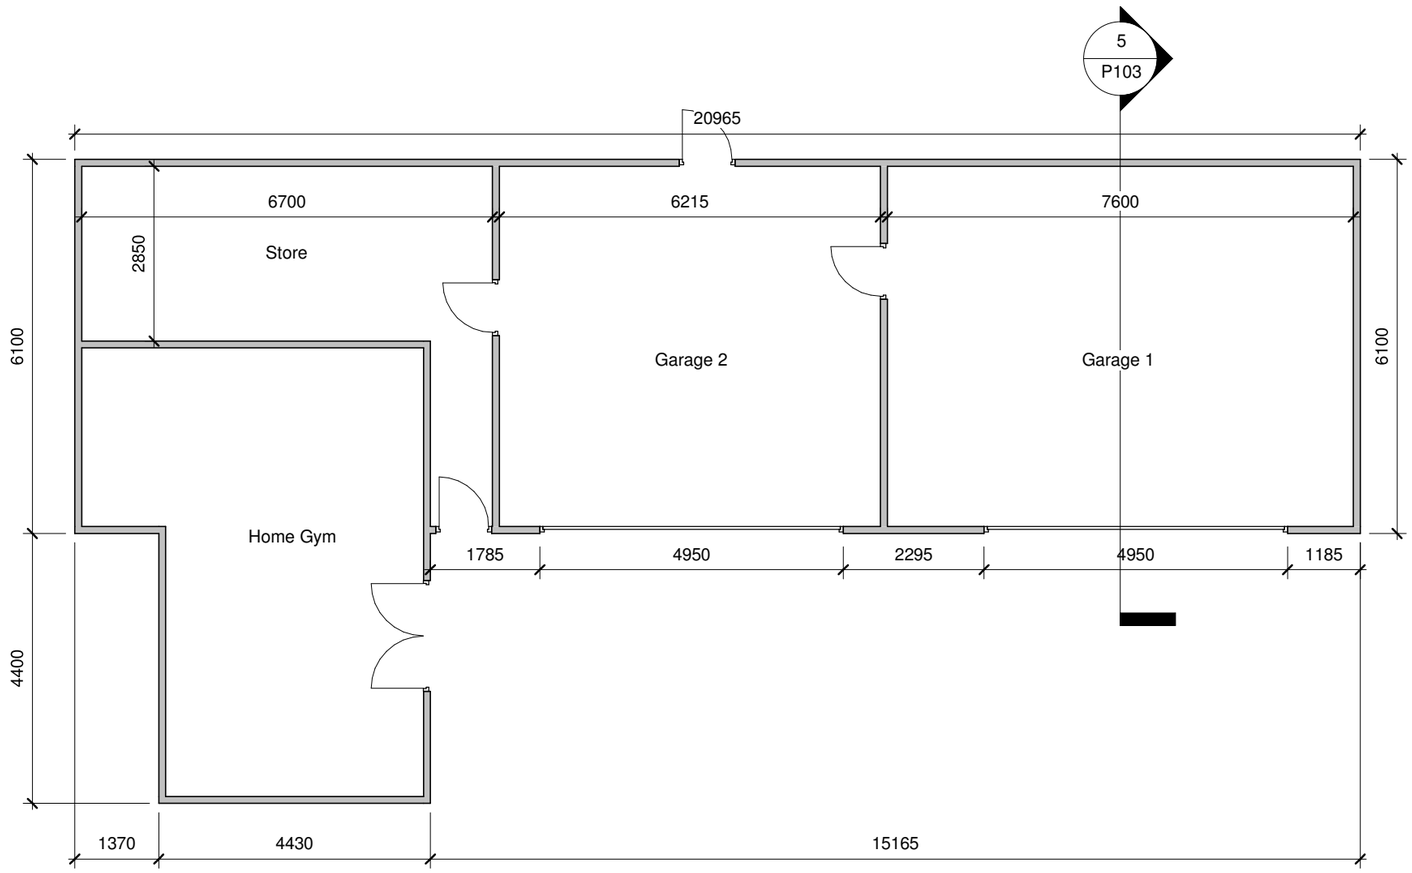

1 Proposed Ground Floor

1 : 100

1 to 50
0 0.5 1.0 1.5 2.0 2.5

1 to 100
0 1 2 3 4 5

1 to 200
0 2 4 6 8 10

ARC Survey & Design Consultants Ltd
Architectural Services
Chartered Building Surveyors

10 Thurlaston Close,
Peterborough, PE3 6LD

T: 01733 753727 / 07787 536417
e: info@arcsurvey.co.uk
e: arcpb.co.uk

No.	Description	Date

High View, 15 Stockwell Gate, West Whaplode, PE12 6WG

Retrospective application for detached outbuilding

Proposed Floor Plan

Project number	2087	P104	
Date	31.03.2021		
Drawn by	RG		
Paper	A3	Scale	1 : 100

31/03/2021 21:55:45