
DO NOT SCALE FROM THIS DRAWING.


This drawing is copyright and may not be altered, traced, photographed or used for any purpose other than that for which it is issued.

The General Contractor is to check all dimensions on site and report discrepancies to the Architect.

All details shown on this drawing including foundations are based upon typical site conditions related to the area. No responsibility can be accepted for abnormal conditions which may be discovered during construction unless reported to the Architect so that design amendments may be considered. Site soil surveys are recommended in respect of foundations to establish specific site conditions before foundation work is undertaken.

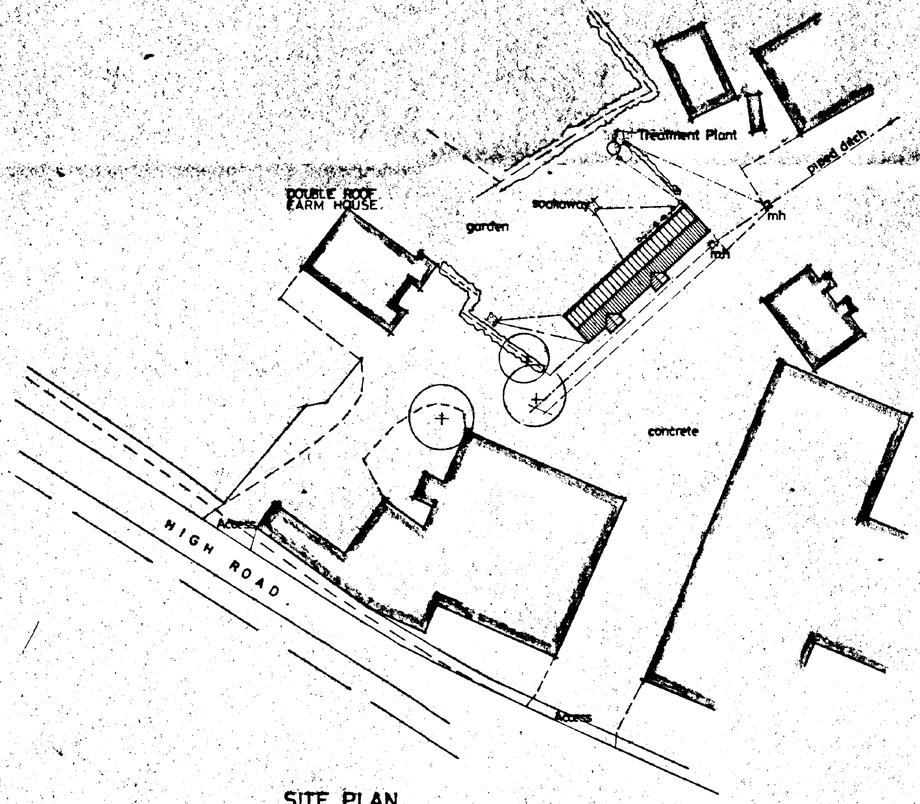

SITE PLAN.
SCALE : 1/500.

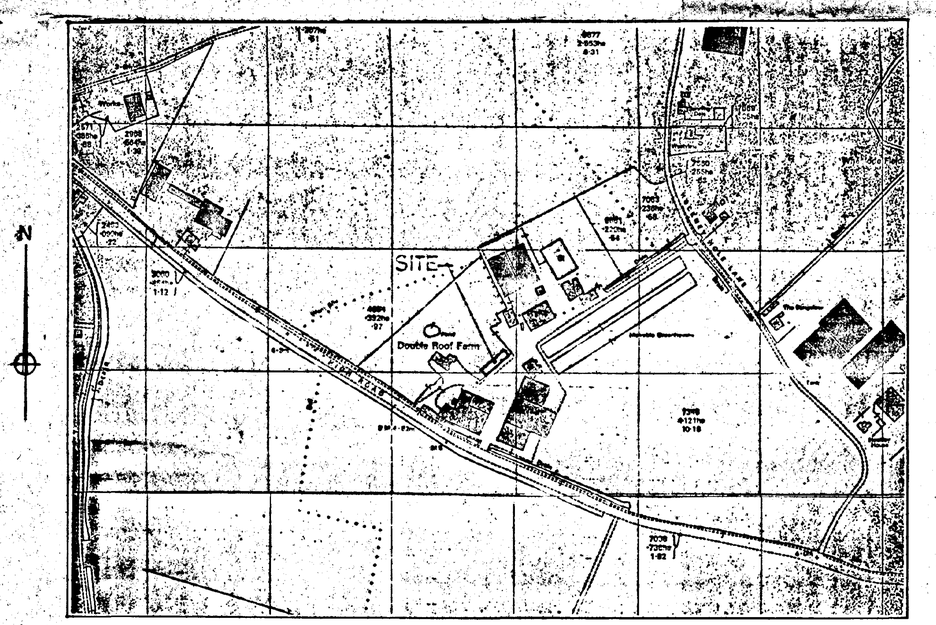

LOCATION PLAN.
SCALE : 1/2500.

AMENDED PLAN
Ref. A

SOUTH HOLLAND DC
HOUSING & PLANNING
24 AUG 1995
Ref: H93/0050/95

A 22.8.95 Re-position Building.

G. R. MERCHANT
I.ENG AMICE, FIWO,
ARCHITECTURAL, STRUCTURAL
& LAND DRAINAGE CONSULTANT
TEL: HOLBEACH (01406) 490800


PROJECT:
REPLACEMENT OF N
WORKERS FACILITIES.

CLIENT:
F. DRING & SON. LTD.
DOUBLE ROOF
HIGH ROAD
MOULTON


SCALES:	DATE:
AS INDICATED.	JAN 1995.
G.R. MERCHANT.	DRAWING No.: FD.1A

REVISIONS:
A.


SUMMIT
8046-11947

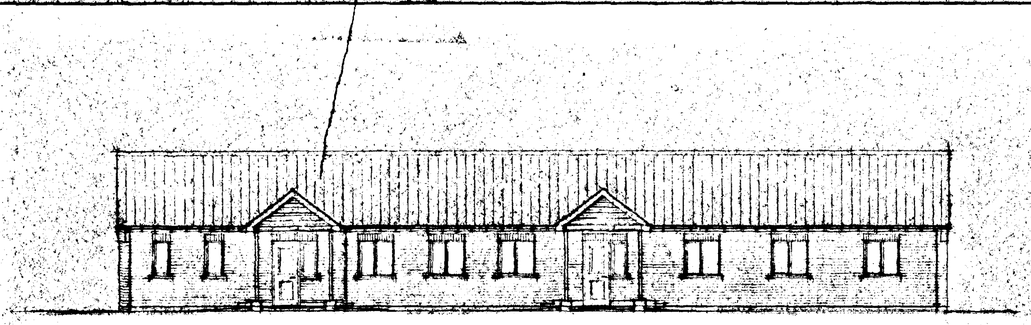


FRONT

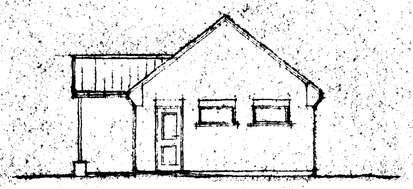


END

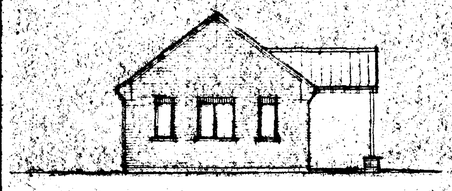

END

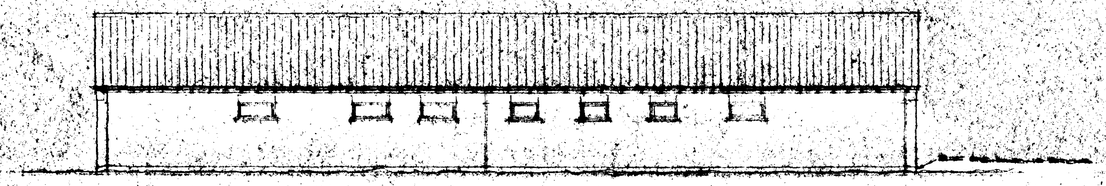

REAR

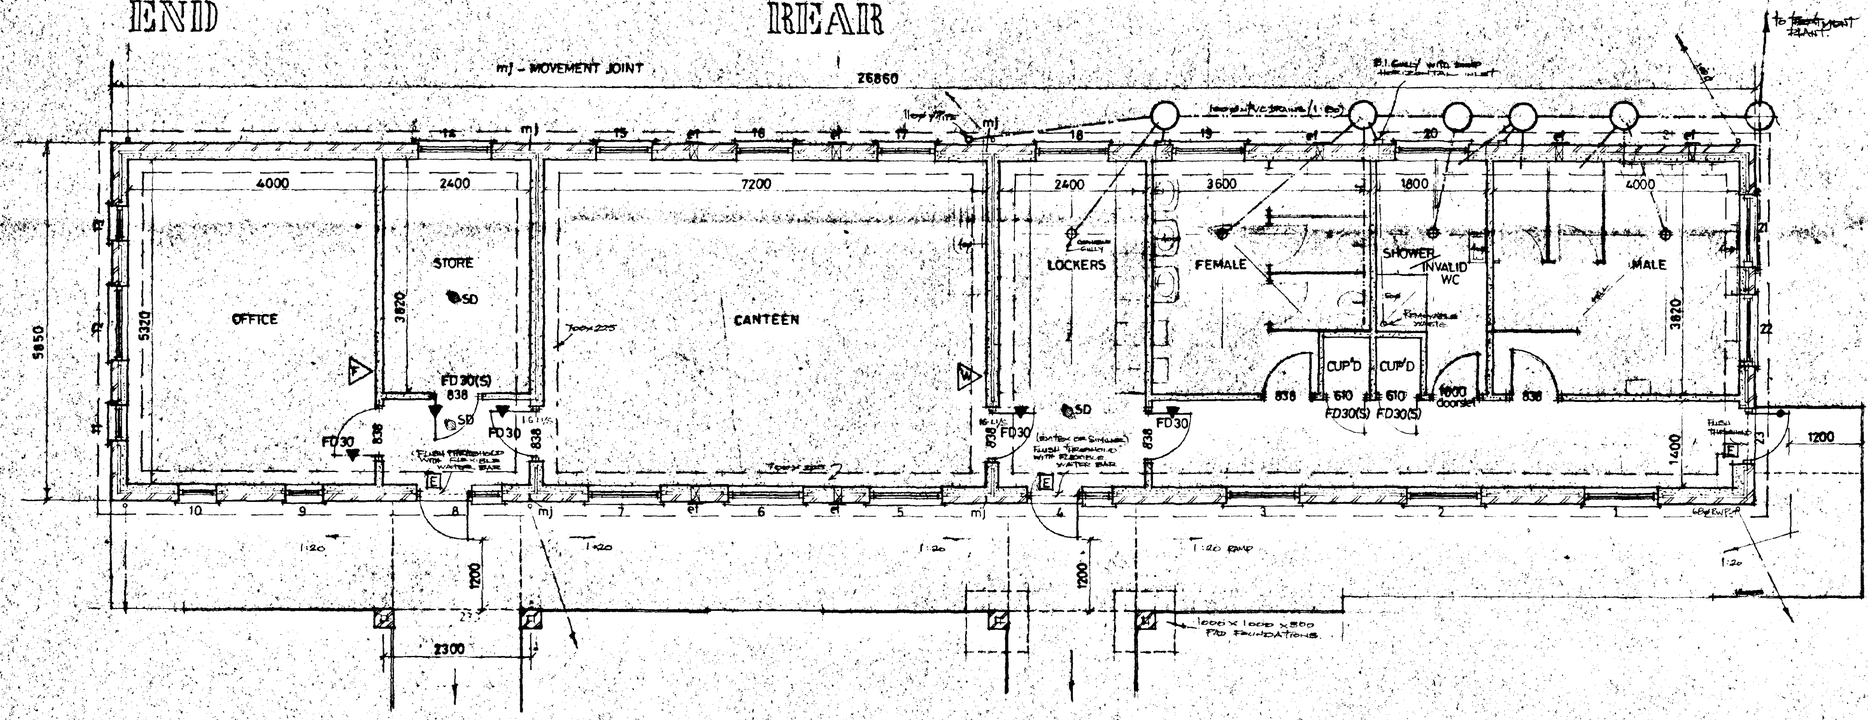

PLAN

FD 30 – 30 MINUTE FIRE DOOR.

FD30(S) – 30 MINUTE FIRE DOOR WITH SMOKE SEALS, FITTED WITH SIGN STATING "KEEP LOCKED SHUT".

EXIT DOOR 23 – TO BE FITTED WITH PUSH PAD TO OPEN.

VISION PANELS – VISION PANELS TO BE FITTED TO COMPLY WITH B.REGS. PART M, DIAGRAM 9 & PARA 1.8S. (SEE FD1/3)

F – EXTINCT FOAM - XTINGUISHER WX6 (OR SIMILAR) TO BE FIXED.

SD – SMOKE DETECTOR.

[E] – ILLUMINATED EXIT SIGN ABOVE DOOR.

F – 9 LITRE FOAM FIRE EXTINGUISHER.

W – WATER FIRE EXTINGUISHER.

HEATING OF UNIT BY ELECTRIC NIGHT STORAGE.

HOT WATER SUPPLIED BY ELECTRIC INSTANT UNITS.


INVALID W.C & SHOWER ROOM TO BE LAID OUT & EQUIPPED TO COMPLY WITH B.REGS' PART M, DIAGRAM 16 & PARA 4.16. RAMPS TO DIAGRAM 1 & PARA 1.13. (SEE FD.1/3)

MATERIALS

BRICKS:	STEETLEY CHESHIRE WEATHERED
ROOF TILES:	SANDTOFT SINGLE PANTILES - RED
WINDOWS:	BROWN uPVC

DOOR, WINDOW & LINTEL SCHEDULE

POSITION	SIZE	LINTEL	LENGTH
1	1200 x 1200	I.G L1/HB	1500
2	1200 x 1200	I.G L1/HB	1500
3	1200 x 1200	I.G L1/HD	1500
4	932 x 2100 & 630 x 1200	I.G L1/HD	1800
5	1200 x 1200	I.G L1/HD	1500
6	1200 x 1200	I.G L1/HD	1500
7	1200 x 1200	I.G L1/HB	1500
8	932 x 2100 & 930 x 1200	I.G L1/HD	1800
9	630 x 1200	I.G L1/HB	1050
10	630 x 1200	I.G L1/HB	1050
11	630 x 1200	I.G L1/S	1050
12	1200 x 1200	I.G L1/S	1500
13	630 x 1200	I.G L1/S	1050
14	1200 x 600	I.G L1AHD	1500
15	915 x 600	I.G L1/HD	1350
16	915 x 600	I.G L1/HD	1350
17	915 x 600	I.G L1/HD	1350
18	1200 x 600	I.G L1/HD	1500
19	1200 x 600	I.G L1/HD	1500
20	1200 x 600	I.G L1/HD	1500
21	1200 x 600	I.G L1/HD	1500
22	1200 x 600	I.G L1/S	1500
23	932 x 2100	I.G L1/S	1200

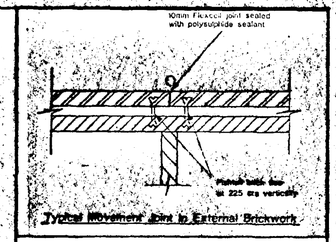

Typical Movement Joint in External Brickwork

AMENDED PLAN
Ref. A1

SOUTH KESTEVEN HOUSING & PLANNING
24 AUG 1995
Ref: H23/0050/95

B. 22.8.95 Relocation of WC windows
A. 11.5.95 B.Regs Amendments.

G. R. MERCHANT
LENG AMICE, RIWO,
ARCHITECTURAL, STRUCTURAL & LAND DRAINAGE CONSULTANT
TEL: HOLBEACH (0406) 490800

PROJECT:
REPLACEMENT OF WORKERS FACILITIES.

CLIENT:
F. DRING & SONS. LTD.
DOUBLE ROOF.
HIGH ROAD.
MOULTON.

SCALES:	DATE:
1/50 1/100	JAN 1995.
G.R.MERCHANT.	DRAWING No.: FD.1/18

REVISIONS:
A B

DO NOT SCALE FROM THIS DRAWING

This drawing is copyright and may not be altered, traced, photographed or used for any purpose other than that for which it is issued.

The General Contractor is to check all dimensions on site and report discrepancies to the Architect.

All details shown on this drawing including foundations are based upon typical site conditions related to the area. No responsibility can be accepted for abnormal conditions which may be discovered during construction unless reported to the Architect so that design amendments may be considered. Site soil surveys are recommended in respect of foundations to establish specific site conditions before foundation work is undertaken.




FRONT




END



END

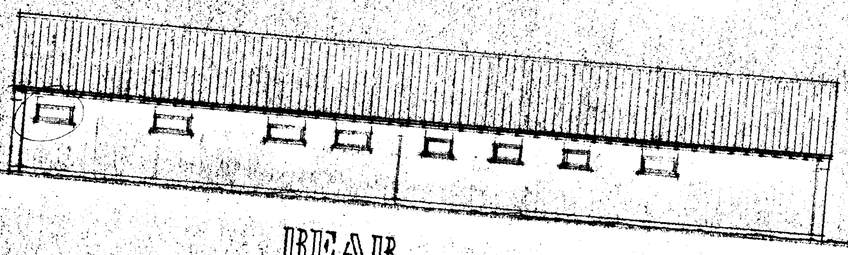

REAR

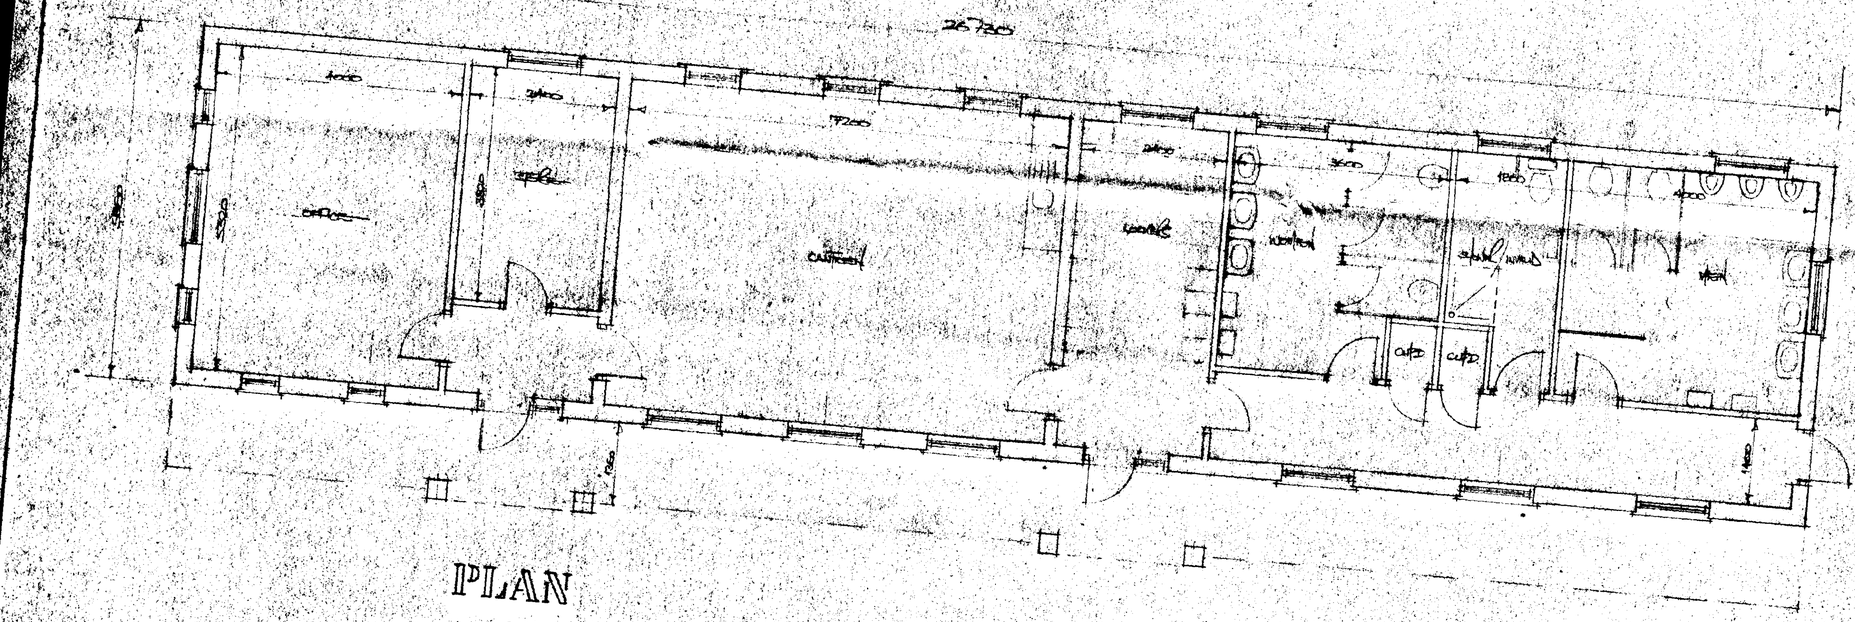

PLAN

MATERIALS

BRICKS: STEETLEY CHESHIRE WEATHERED

ROOF TILES: SANDTOFT SINGLE PANTILES - RED

WINDOWS: BROWN uPVC

SOUTH HOLLAND D.C.
PLAN DEPT.
18 JAN 1995
REF. 0060/95

G. R. MERCHANT
I.ENG AMICE, FIWO,
ARCHITECTURAL, STRUCTURAL
& LAND DRAINAGE CONSULTANT
TEL: HOLBEACH (0406) 370853.

PROJECT:

REPLACEMENT OF WORKERS FACILITIES.

CLIENT:

F. DRING & SONS. LTD.
DOUBLE ROOF.
HIGH ROAD.
MOULTON.


SCALES: 1/50 1/100

DATE: JAN 1995.


percolation tests in accordance with the provisions of clause 1.20 of the Building Regulations 1985. The applicant is responsible for carrying out the tests and the minimum requirement is 30 metres of sub-irrigational drainage or such length as may be determined by the test, whichever is the greater. The Council recommend that septic tanks, cesspools and settlement tanks be sited at a minimum distance of 12 metres (40 feet) from dwellings. Applicants are further advised that during times of inclement weather, the ground water level rises accordingly. It is essential that drainage falls to the septic tank are kept to the minimum, say 1 in 70, and the tank particularly the bottle type, is modified by reducing its neck length by cutting to ensure that both inlet and outlet are maintained above ground water level).

Applicants are reminded that the consent of National Rivers Authority must be sought under the provisions of Schedule 12 of the Water Act 1989 for permission to discharge sewage effluent into the land. National Rivers Authority do not permit septic tank soakaway systems to be situated within 10 metres of any watercourse or to discharge effluent directly or indirectly into an aquifer.

SHOULD THE RESULTS OF THE PERCOLATION TEST PROVE TO BE UNSATISFACTORY FOR SEPTIC TANK DRAINAGE DUE TO IMPERVIOUS SOIL CONDITIONS SUCH AS CLAY, THEN A CESSPOOL OF 18,000 LITRES. (4000 GALLONS) CAPACITY, OR MINI-PACKAGED TREATMENT PLANT MUST BE USED.

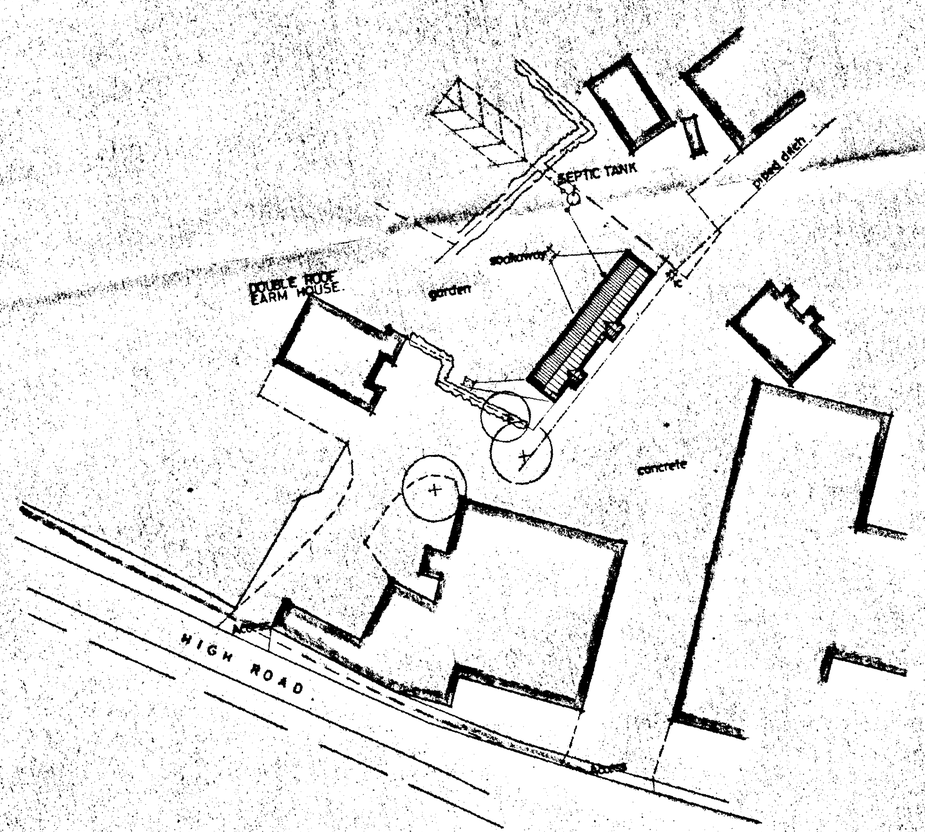

SITE PLAN.
SCALE : 1/500.

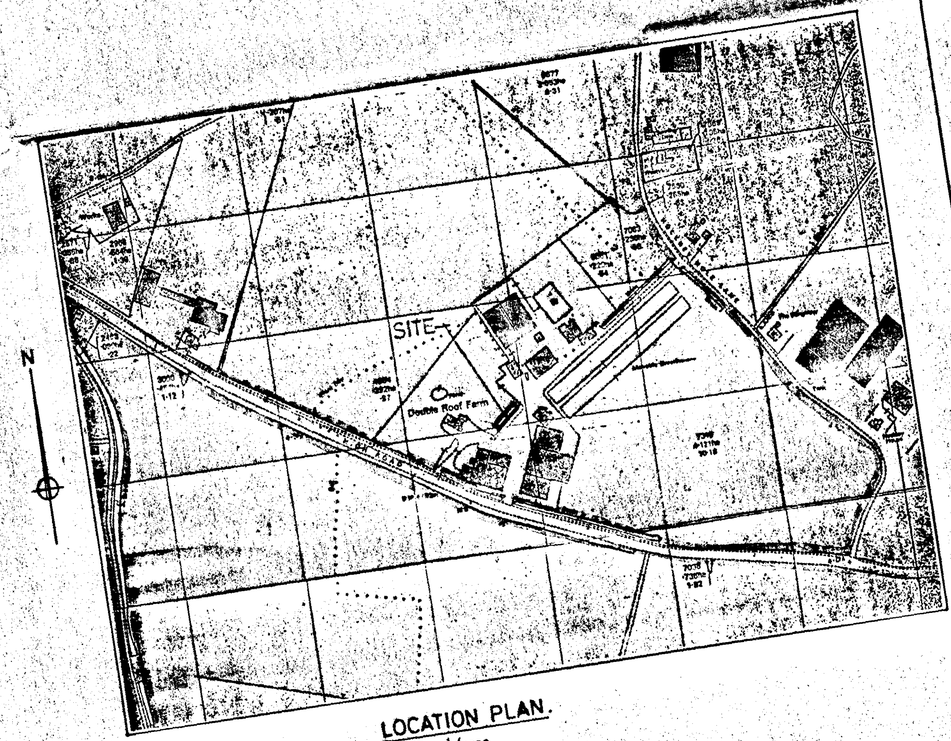

LOCATION PLAN.
SCALE : 1/2500.

DETERMINED PLAN

SOUTH HOLLAND D.C.
PLAN DEPT
18 JAN 1995
REF. H0601/95

G. R. MERCHANT
LENG AMICE, FIWO,
ARCHITECTURAL, STRUCTURAL
& LAND DRAINAGE CONSULTANT
TEL: HOLBEACH (01406) 490800

PROJECT:
REPLACEMENT OF WORKERS FACILITIES.

CLIENT:
F. ORTING & SON. LTD.
DOUBLE ROOF
HIGH ROAD
MOULTON

SCALES:	DATE:
AS INDICATED.	JAN '95
G.R. Merchant.	DRAWING No.: FD.1

REVISIONS: