


| REVISIONS | DATE | DISCRIPTION OF MODIFICATION | CHKD |
|---|---|---|---|
| | | | |

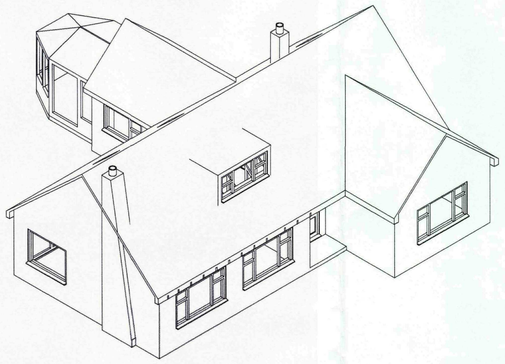


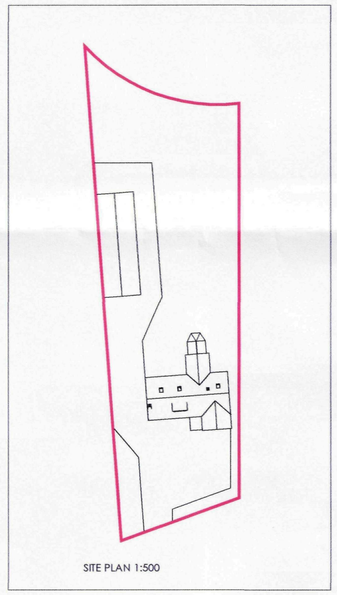


SITE PLAN 1:500

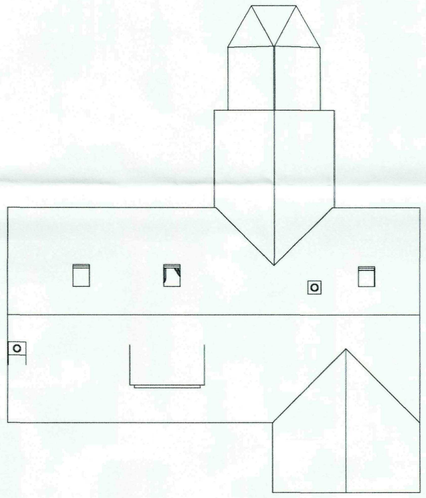


PLAN

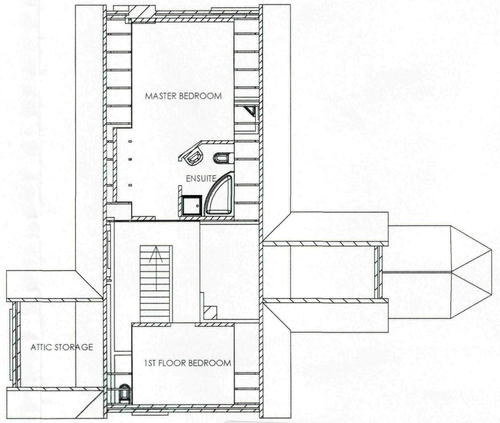


SECTION B-B

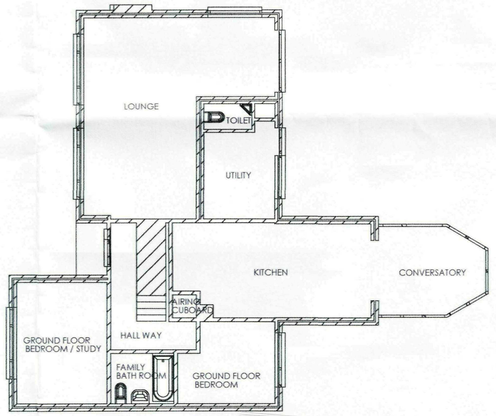



SECTION A-A

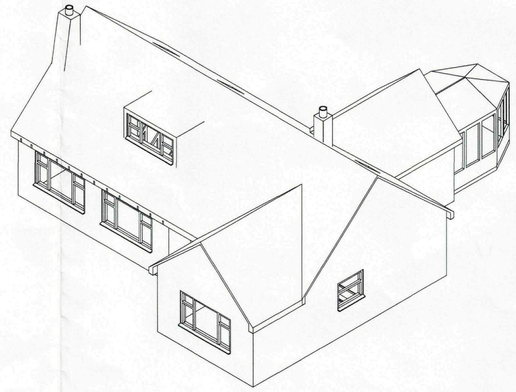

EXISTING CHALET BUNGALOW


FREDOR
SALTNEY GATE
SARACENS HEAD
HOLBEACH
LINCS
PE12 8AT

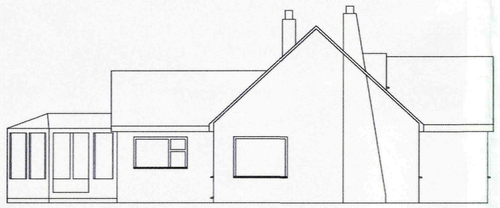

SOUTH ELEVATION



EAST ELEVATION

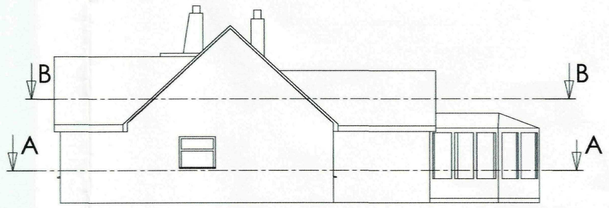


NORTH ELEVATION



WEST ELEVATION

Planning & Development
02 FEB 2010
Ref: 0062-10

SCALE ON A1 1:100

THIRD ANGLE PROJECTION

REMOVE ALL BURRS AND SHARP EDGES. DO NOT SCALE. IF IN DOUBT, ASK

© This drawing is the COPYRIGHT of CP DESIGNS, and the information herein must not be copied or divulged in part or full to any third party without the prior written consent of CP DESIGNS.

C.P DESIGNS
XXXX
XXXX
01945 582209.
07774244437


Drawn by | Date 29/01/2010 | Job by C.R.Prior

Client R & V TWELL


Title EXISTING CHALET LAYOUT


Drg no. EXISTING-CHALET-1


| REVISIONS | DATE | DISCRIPTION OF MODIFICATION | CHKD. |
|---|---|---|---|
| | | | |

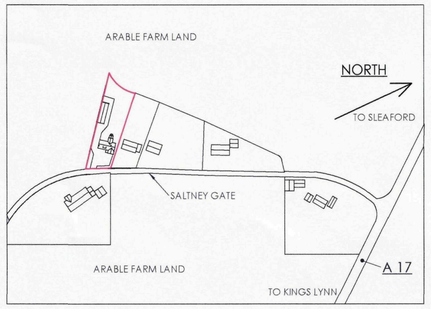


LOCATION PLAN SCALE 1 : 2500

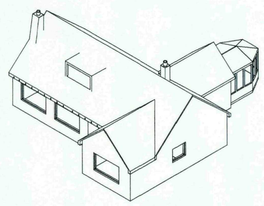

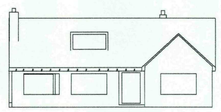

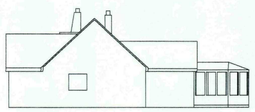


EXISTING CHALET BUNGALOW SCALE 1:200

PROPOSED MODIFICATIONS TO
CHALET BUNGALOW


FREDOR
SALTNEY GATE
SARACENS HEAD
HOLBEACH
LINCS
PE12 8AT

NOTE


BRICKS TO MATCH EXISTING BRICKS
INTERLOCKING CONCRETE TILES TO SUIT EXISTING
WHITE PVC WINDOWS AND DOOR TO SUIT EXISTING

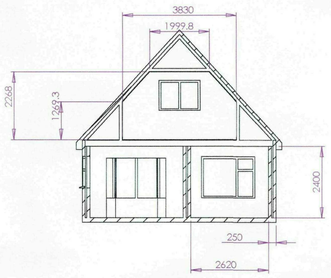


SECTION C-C

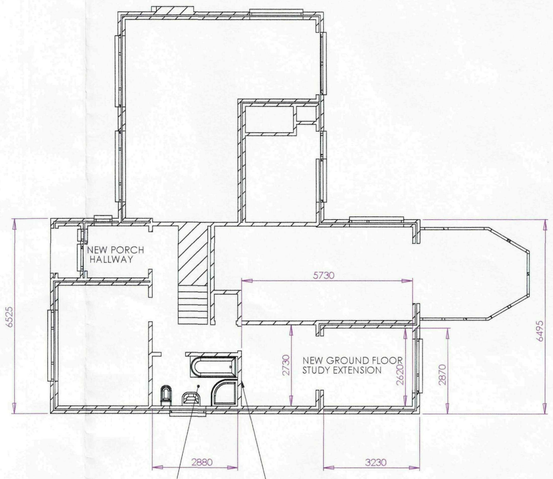



SECTION B-B

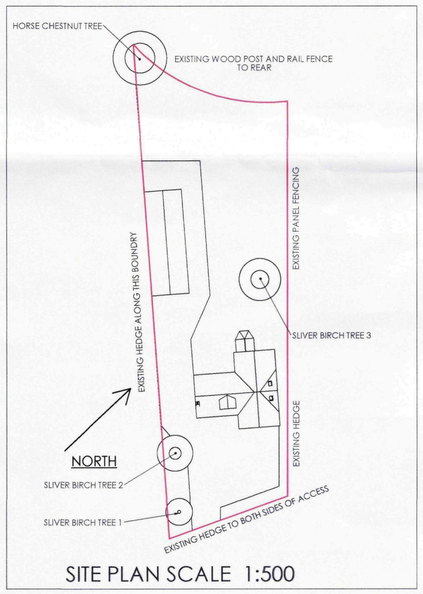



SITE PLAN SCALE 1:500


EXISTING HEDGE

EXISTING HEDGE

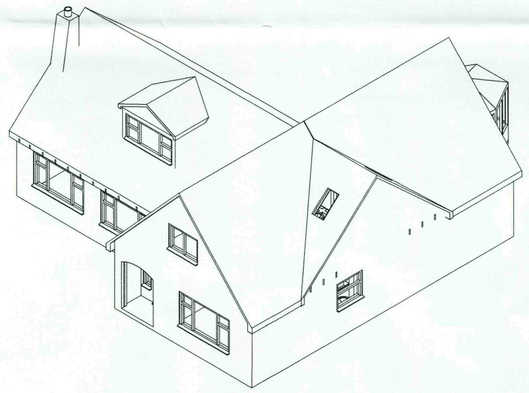

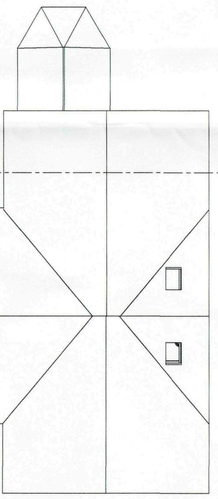


PLAN

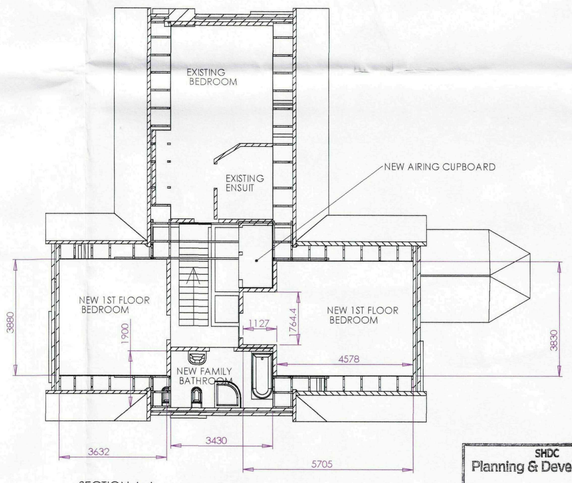



SECTION A-A

SHDC
Planning & Development
25 JAN 2010
Ref: 0062-10



WEST ELEVATION

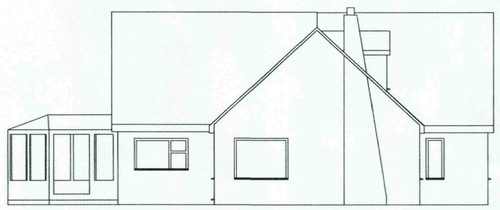


SOUTH ELEVATION




EAST ELEVATION

SCALE 1:100

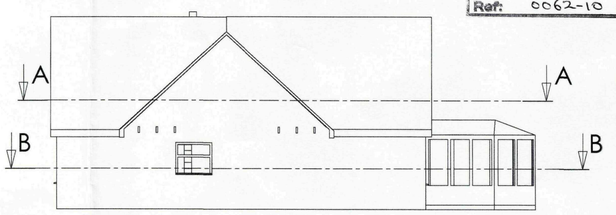


NORTH ELEVATION

SCALE ON A1 1:100

THIRD ANGLE PROJECTION

REMOVE ALL BURRS AND SHARP EDGES. DO NOT SCALE. IF IN DOUBT, ASK

© This drawing is the COPYRIGHT of CP DESIGNS. and the information herein must not be copied or divulged in part or full to any third party without the prior written consent of CP DESIGNS

C.P DESIGNS
XXXX
XXXX
01945 582209.
07774244437.

Check by | date 21/01/2010 | Drawn by C.R.Prior

Client R & V TWELL Code XXX
Title CHALET-FULL-2
Sub Title XXX
Job No. dwg.no. revision no.
PROPOSED CHALET BUNGALOW MODIFICATIONS