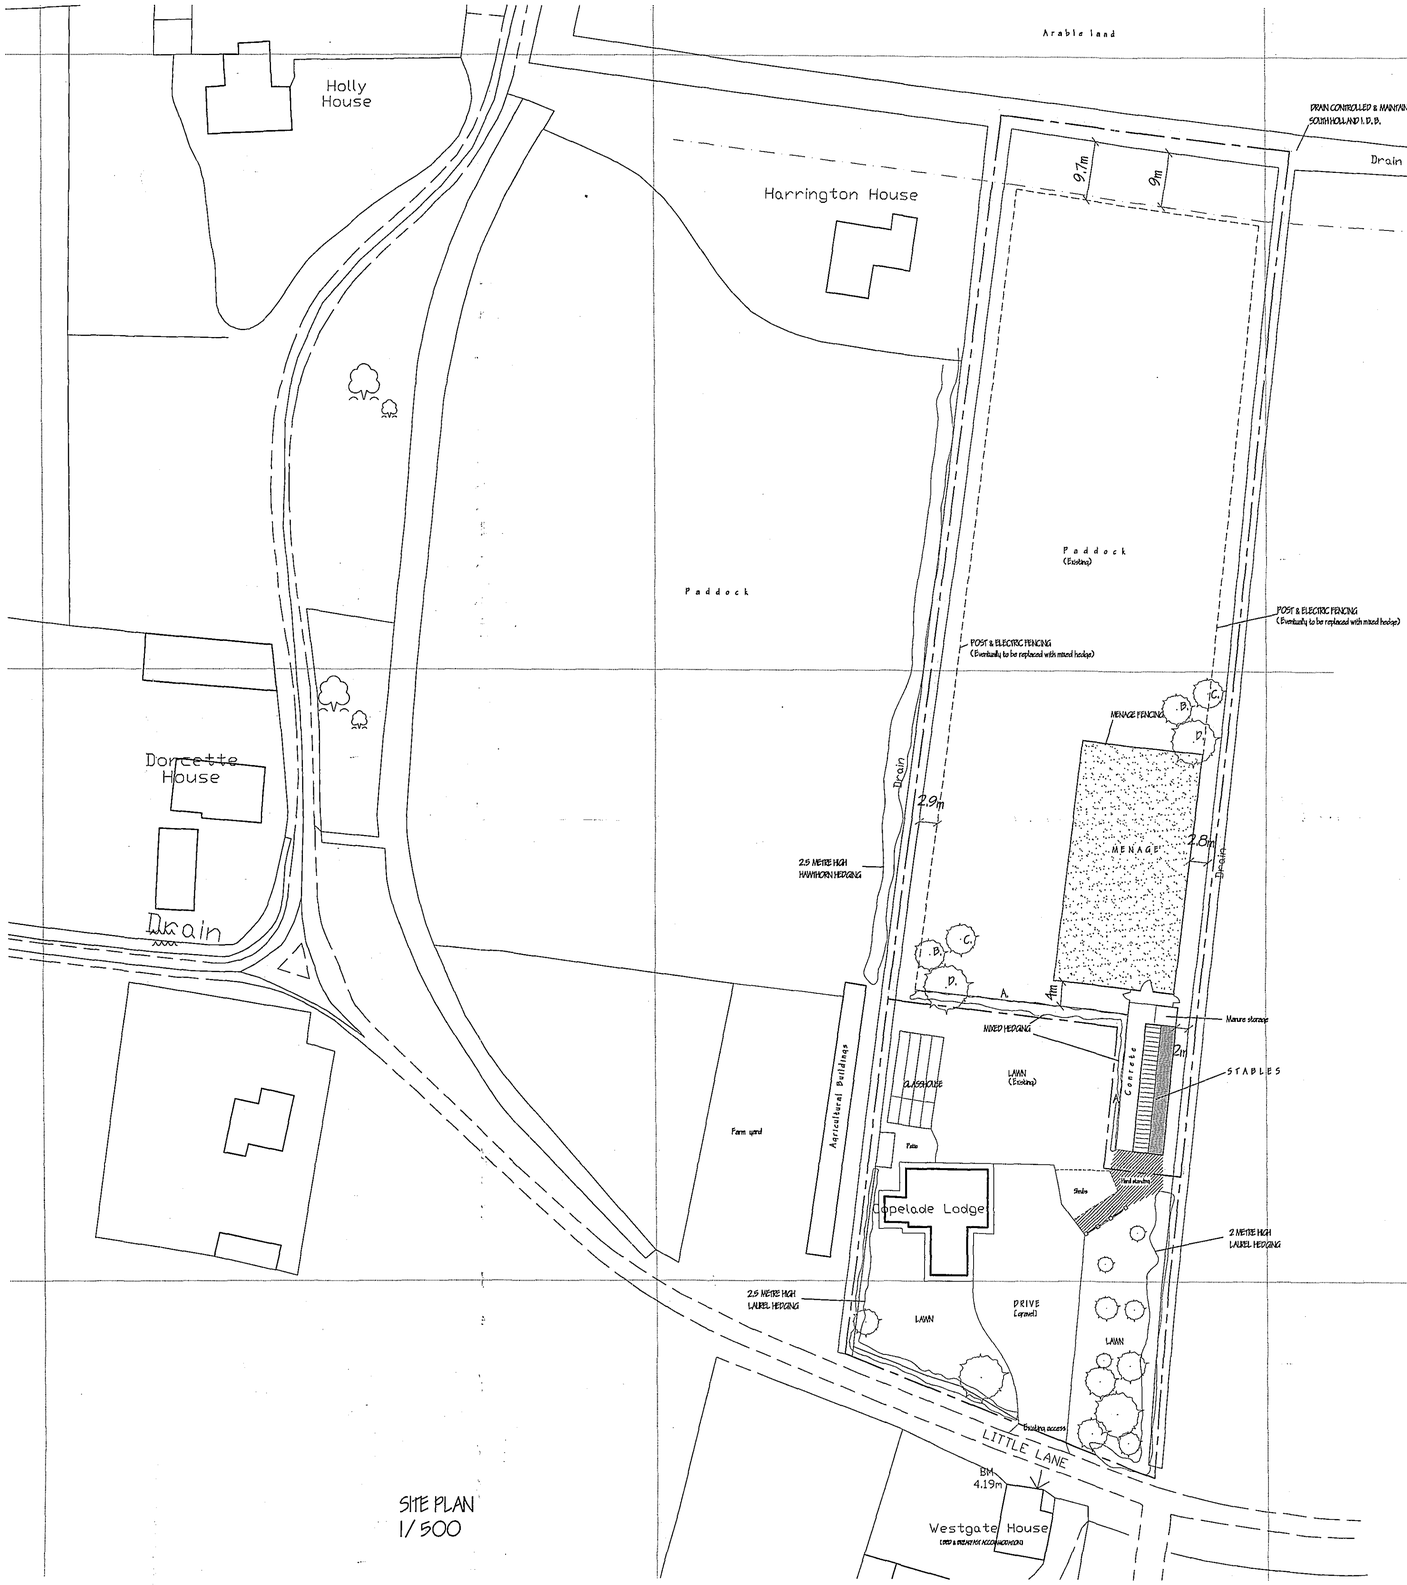



SITE PLAN
1/500

PROPOSED MENAGE - 40 Metres x 20 Metres.


- : 150mm COMPACTED HARDCORE
- : 50mm SAND BLINDING LAYER
- : GEOTEXTILE
- : MENAGE RUBBER CHIPPINGS
- : TIMBER KICK BOARDING

SURROUND WITH 1.5 Metre HIGH POST & RAIL FENCING [see detail]

HARD-STANDING - HARDCORE & ROAD PLANINGS.

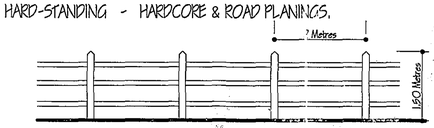

POST & RAIL FENCING DETAIL

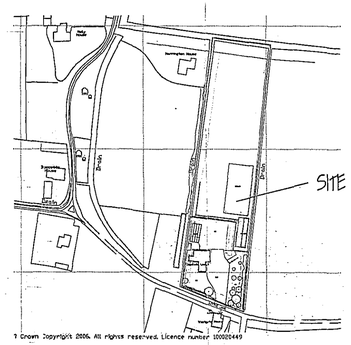

© Crown Copyright 2006. All rights reserved. Licence number 100020449

LOCATION PLAN
1/2500



Arable land

LANDSCAPING & TREE PLANTING SCHEME.

A MIXED HEDGE
- (a) Hawthorn (Crataegus Monoqyna)
- (b) Beech (Faqus Sylvatica)
- (c) Blackthorn (Prunus Spinosa)
- (d) Buckthorn (Rhamnos Cathartica)

B SILVER BIRCH (BETULA PENDULA) FEATHERED
C HAWTHORN (CRATAEGUS LAEVIGATA) FEATHERED
D WHITEBEAM (SORBUS ARIA) FEATHERED

All planting to be in accordance with BS 4428:1989 and amendment No. 1 (1991)

All trees to be planted with minimum 0.6m plastic mulch mat and to be staked, tied and tubed.

1/3 to ½ bag of peat free tree and shrub planting compost to be incorporated into backfill for each tree hole.

SHDC
Planning
07 MAR 2007
Ref: 0068/07

ref.	revision	date
B	AMENDMENTS AS PER LETTER FROM PLANNING	MAR'07
A	CLIENTS AMENDMENTS.	JAN'06.

G. R. MERCHANT LTD.
LENG AMICE FRWO
ARCHITECTURAL, STRUCTURAL AND LAND DRAINAGE CONSULTANTS
4 Wrights Mews
12A Park Road, Holbeach,
Spalding, Lincs. PE12 7PW
Tel: 01406 426500
Fax: 01406 423744
E-Mail: gr.merchant@btconnect.com

Project
ERECTION OF STABLES & MENAGE.
'COPELADE LODGE'.
LITTLE LANE, WHAPLODE.
SPALDING, LINC'S.

Client
MR. & MRS. K. MESSAGE.

Drawing
FLOOR PLAN & ELEVATIONS OF STABLES.
SITE & LOCATION PLANS.

Job Ref.	Drawing No.
1505-06.	01B.
Date	Drawn
DEC '06.	GRM.

Scales
1/50. 1/100. [unless otherwise stated]

DO NOT SCALE FROM THIS DRAWING
This drawing is copyright and may not be altered, traced, photographed or used for any other purposes other than for which it is issued. The General Contractor is to check all dimensions on site and report any discrepancies to the Architect. All details shown on this drawing including foundations are based upon typical site conditions related to the area. No responsibility can be accepted for abnormal conditions which may be discovered during construction unless reported to the Architect so that design amendments may be considered. Site soil surveys are recommended in respect of foundations to establish specific site conditions before foundation work is undertaken. This drawing is limited in the amount of information contained and does not purport to contain a full specification of the works. It is solely for the purpose of obtaining Planning / Building Regulation approval. This drawing must not be used as a contract document alone. The works will not be supervised or inspected on site by G R Merchant or any representative unless specifically agreed in writing. Dimensions, square footages, contractors quantities, construction of materials, and reference to specifications are to contract site. All materials to be new unless otherwise stated and all components and materials etc. to be used fitted and installed etc. to strict accordance with manufacturers instruction and relevant code or practice. Materials shall conform to appropriate British standard specification or BBA certificate or European code equivalent. The Employer / Client shall ensure that the selected contractor is conversant with and adopts all measures necessary to achieve compliance with Health and Safety legislation for Building sites and Work places. The Employer / Client is advised that should the works need to comply with the Construction Design and Management Regulations an Independent Planning Supervisor will be required. The works shall comprise of all that is shown on the drawing and details. Work that may not specifically be shown but may be reasonably inferred as necessary to carry out the works shall be deemed to be included. It is the plot / land owners responsibility to be aware of the Party Wall etc. Act 1996 when building in close proximity to adjoining neighbors boundaries.