

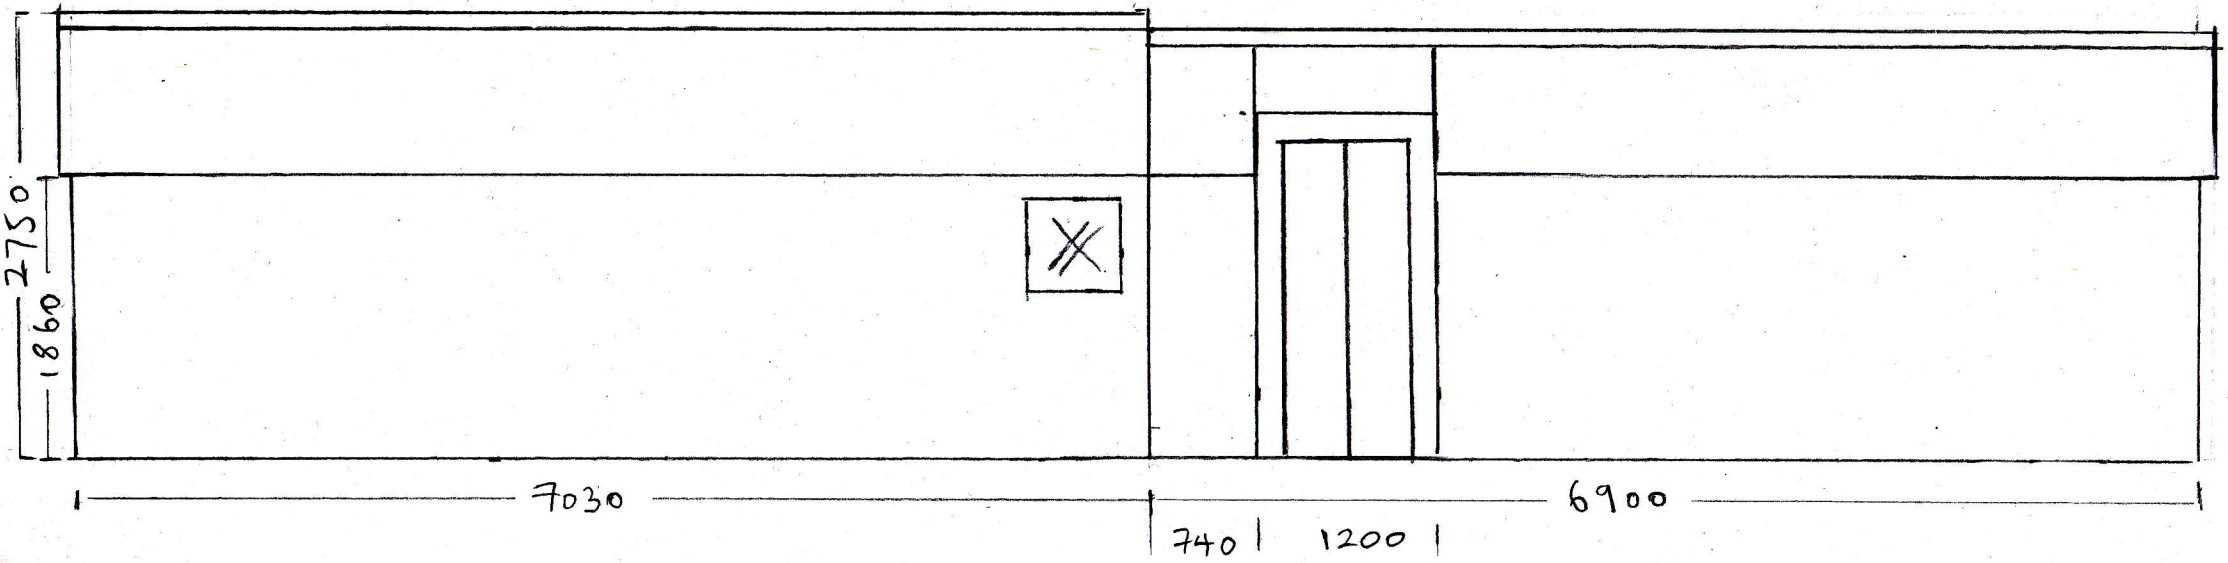


FRONT ELEVATION (HIGH ROAD ELEVATION)

SCALE 1:50

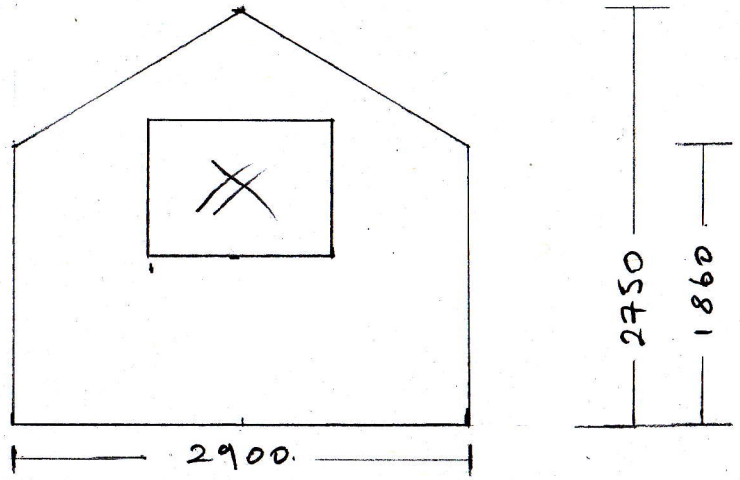


WEST ELEVATION

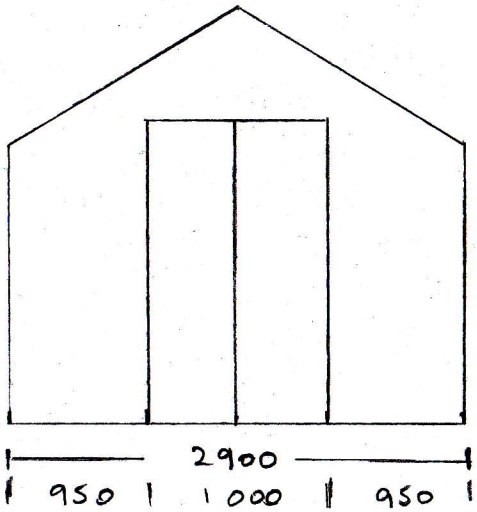


EAST ELEVATION

SCALE 1:50

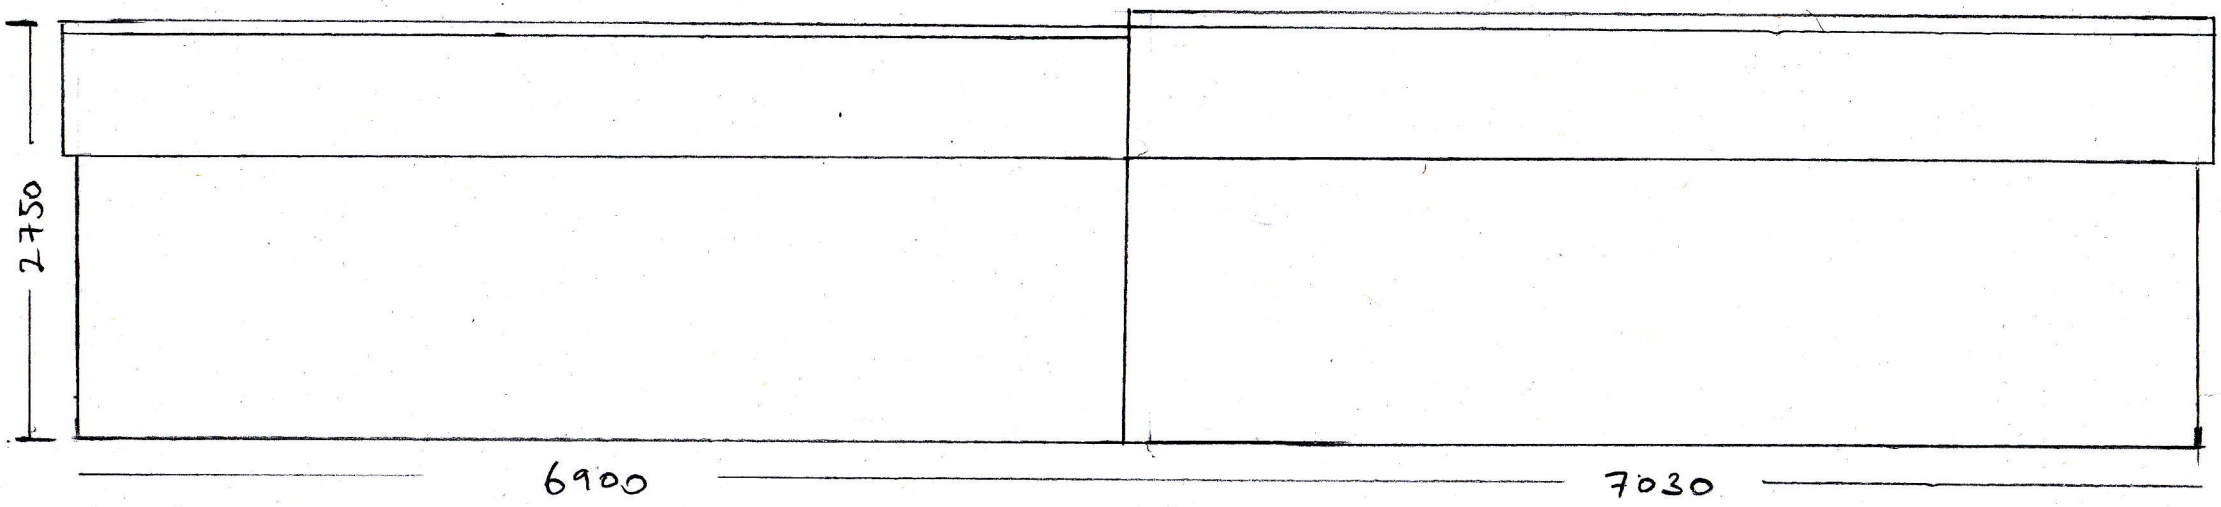

REAR ELEVATION

SCALE 1:50

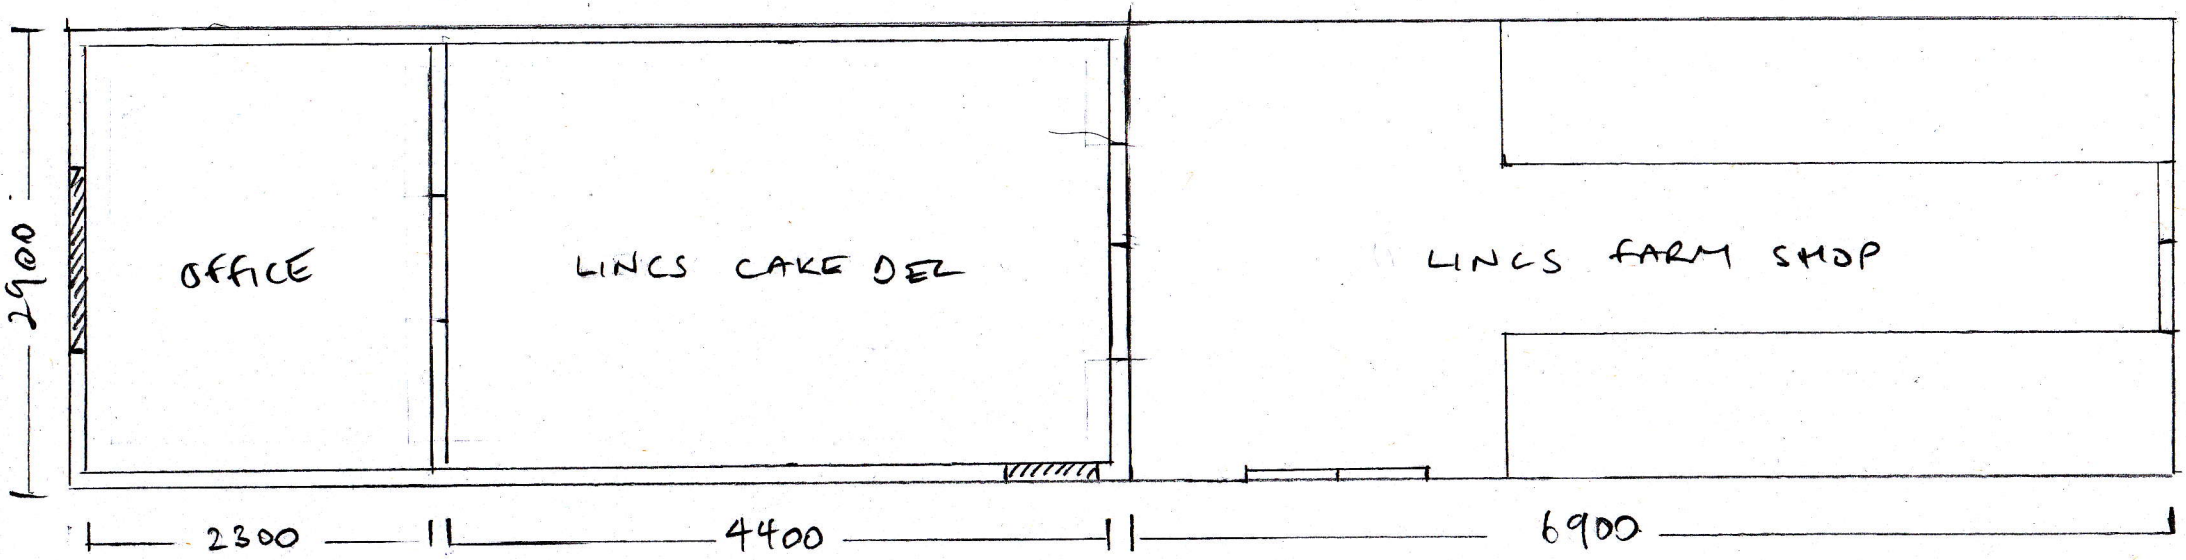

PLAN VIEW

SCALE 1:50.