



ELEVATIONS AS EXISTING 1:100

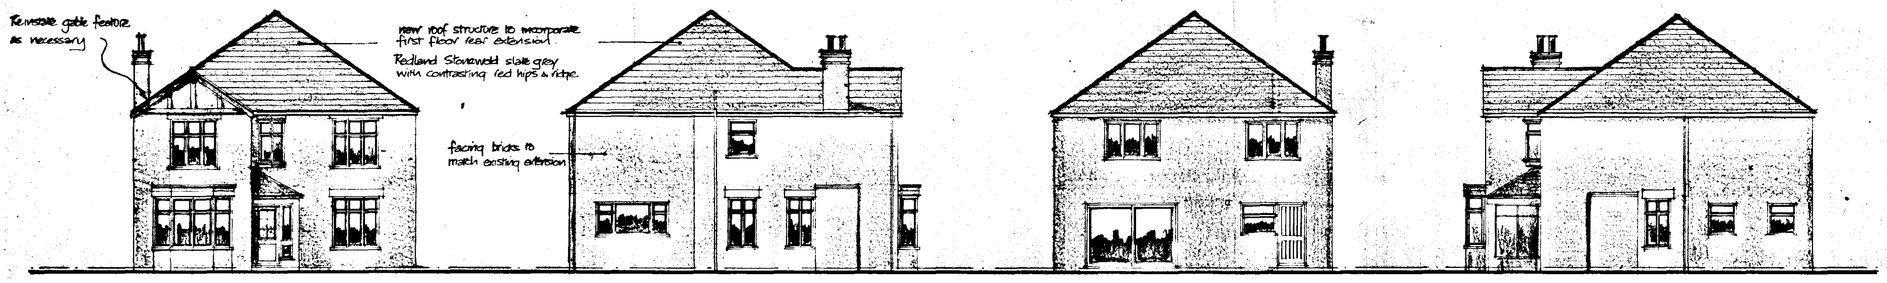



ELEVATIONS AS PROPOSED 1:100

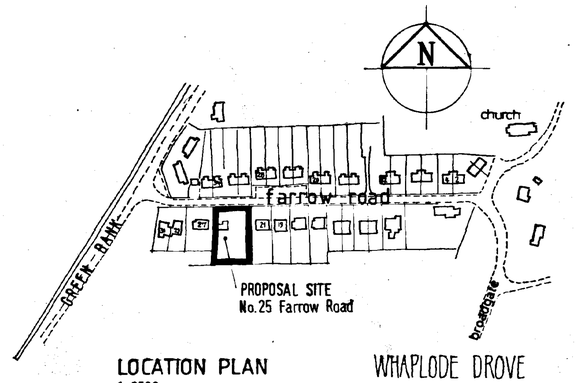


LOCATION PLAN
1:2500

WHAPLODE DROVE

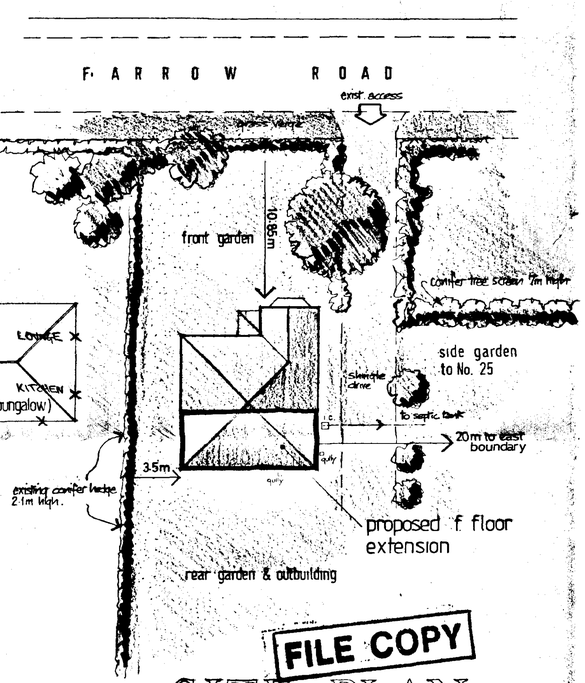

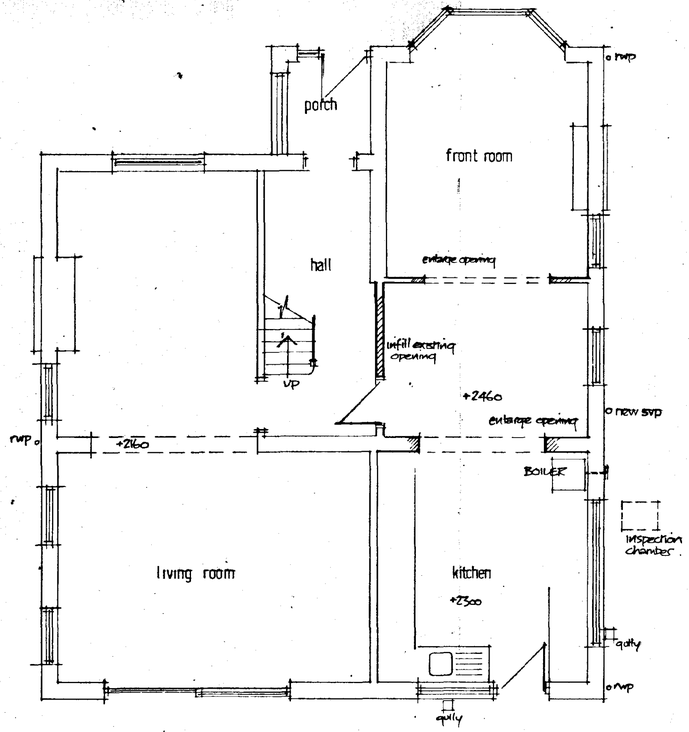

GROUND FLOOR
1:50

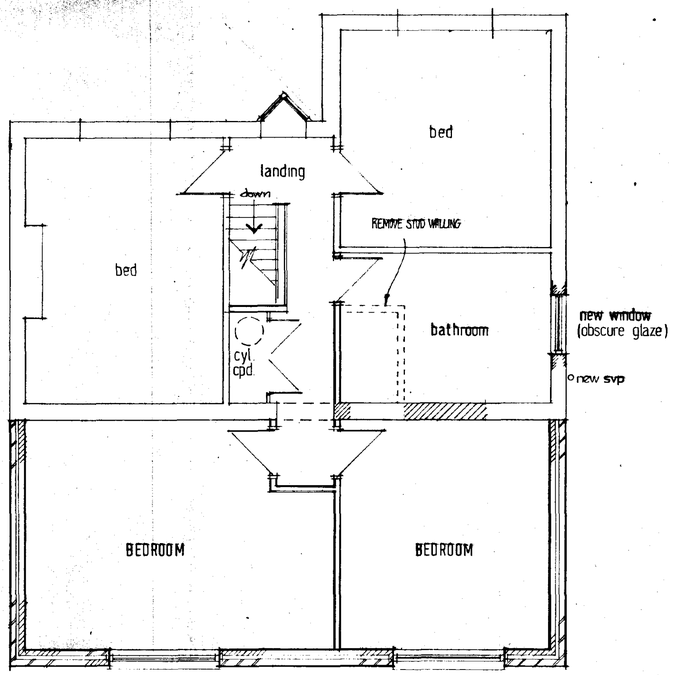

FIRST FLOOR
1:50

FILE COPY

SITE PLAN
1:200 scale

Moulton Design
Planning & Architecture
65 East Cob Gate, Moulton, Lincolnshire PE12 6QT
Tel / Fax 01406 370081 Principal : Alan J. Finch

PROPOSED FIRST FLOOR EXTENSION TO REAR OF No. 25 FARROW ROAD WHAPLODE DROVE, SPALDING

for Mr. & Mrs. J. Godwin

LOCATION PLAN , SITE PLAN
ELEVATIONS - EXISTING & PROPOSED
FLOOR LAYOUTS - EXISTING & PROPOSED

SOUTH HOLLAND DC
HOUSING & PLANNING
27 JAN 1998
Ref. 0071/98

scale as indicated date jan. 1998
drawn dmf/ fmf dwg no. 971001 / 01