THIS DRAWING IS NOT TO BE USED FOR CONSTRUCTION.
THIS DRAWING IS COPYRIGHT SEVEN22 ARCHITECTURE LTD


| REV | DATE | NOTES |
|---|---|---|
| A | 28/04/21 | House Type Amended to Suit Revised Scheme for 7 Dwellings |




Front Elevation



Side Elevation

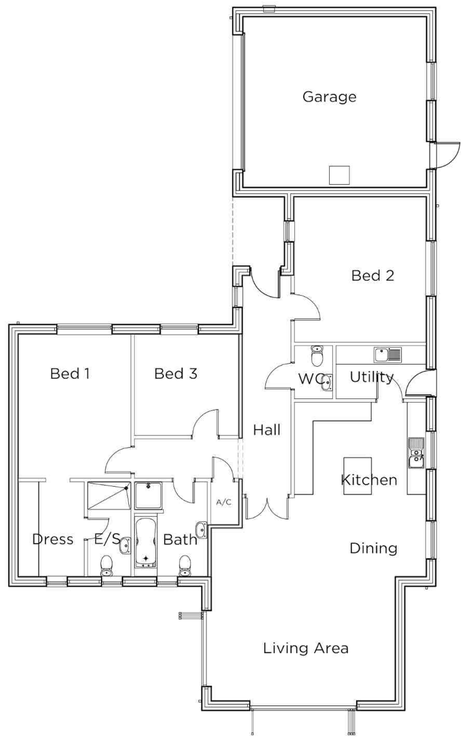


Ground Floor Plan
Plot 2

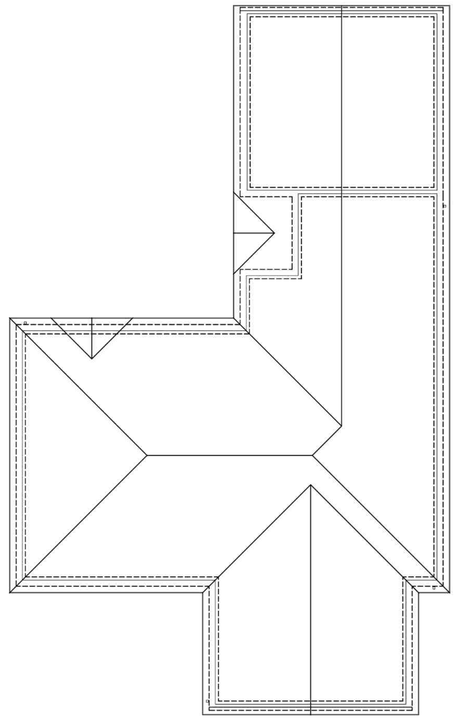

Roof Plan



Rear Elevation



Side Elevation

## MATERIALS



TRADITIONAL BRICK & STONE;
TIGRA MULTI



CREST PANTILE ROOF TILES
COLOUR; RUSTIC

BRICKWORK BELOW DPC LEVEL
TO BE, DARK GREY ENGINEERING

WINDOWS; CREAM U-PVC
STYLE AS INDICATED ON DRAWINGS

BLACK SOFFITS AND FASCIAS

BLACK PVC-U RAINWATER GOODS

BLACK CEDRAL WEATHERBOARDING

0 1 2 5 10
Scale 1:100

seven22
ARCHITECTURE LTD

22 SHORE VIEW, PETERBOROUGH
CAMBRIDGESHIRE, PE7 8FS
E.info@seven22.co.uk ~ T.07799 585277

PROJECT
PROPOSED RESIDENTIAL DEVELOPMENT
LAND OFF COB GATE
WHAPLODE
LINCOLNSHIRE
PE12 6TD

CLIENT
HIGHGROVE HOMES (SPALDING) LTD

TITLE
PROPOSED PLANS & ELEVATIONS
PLOT 2 - THE MAPLE

DRAWING No.
028 P03

| SCALE | DATE | REV |
|---|---|---|
| 1:100 @ A1 - 1:200 @ A3 | DEC 2020 | A |